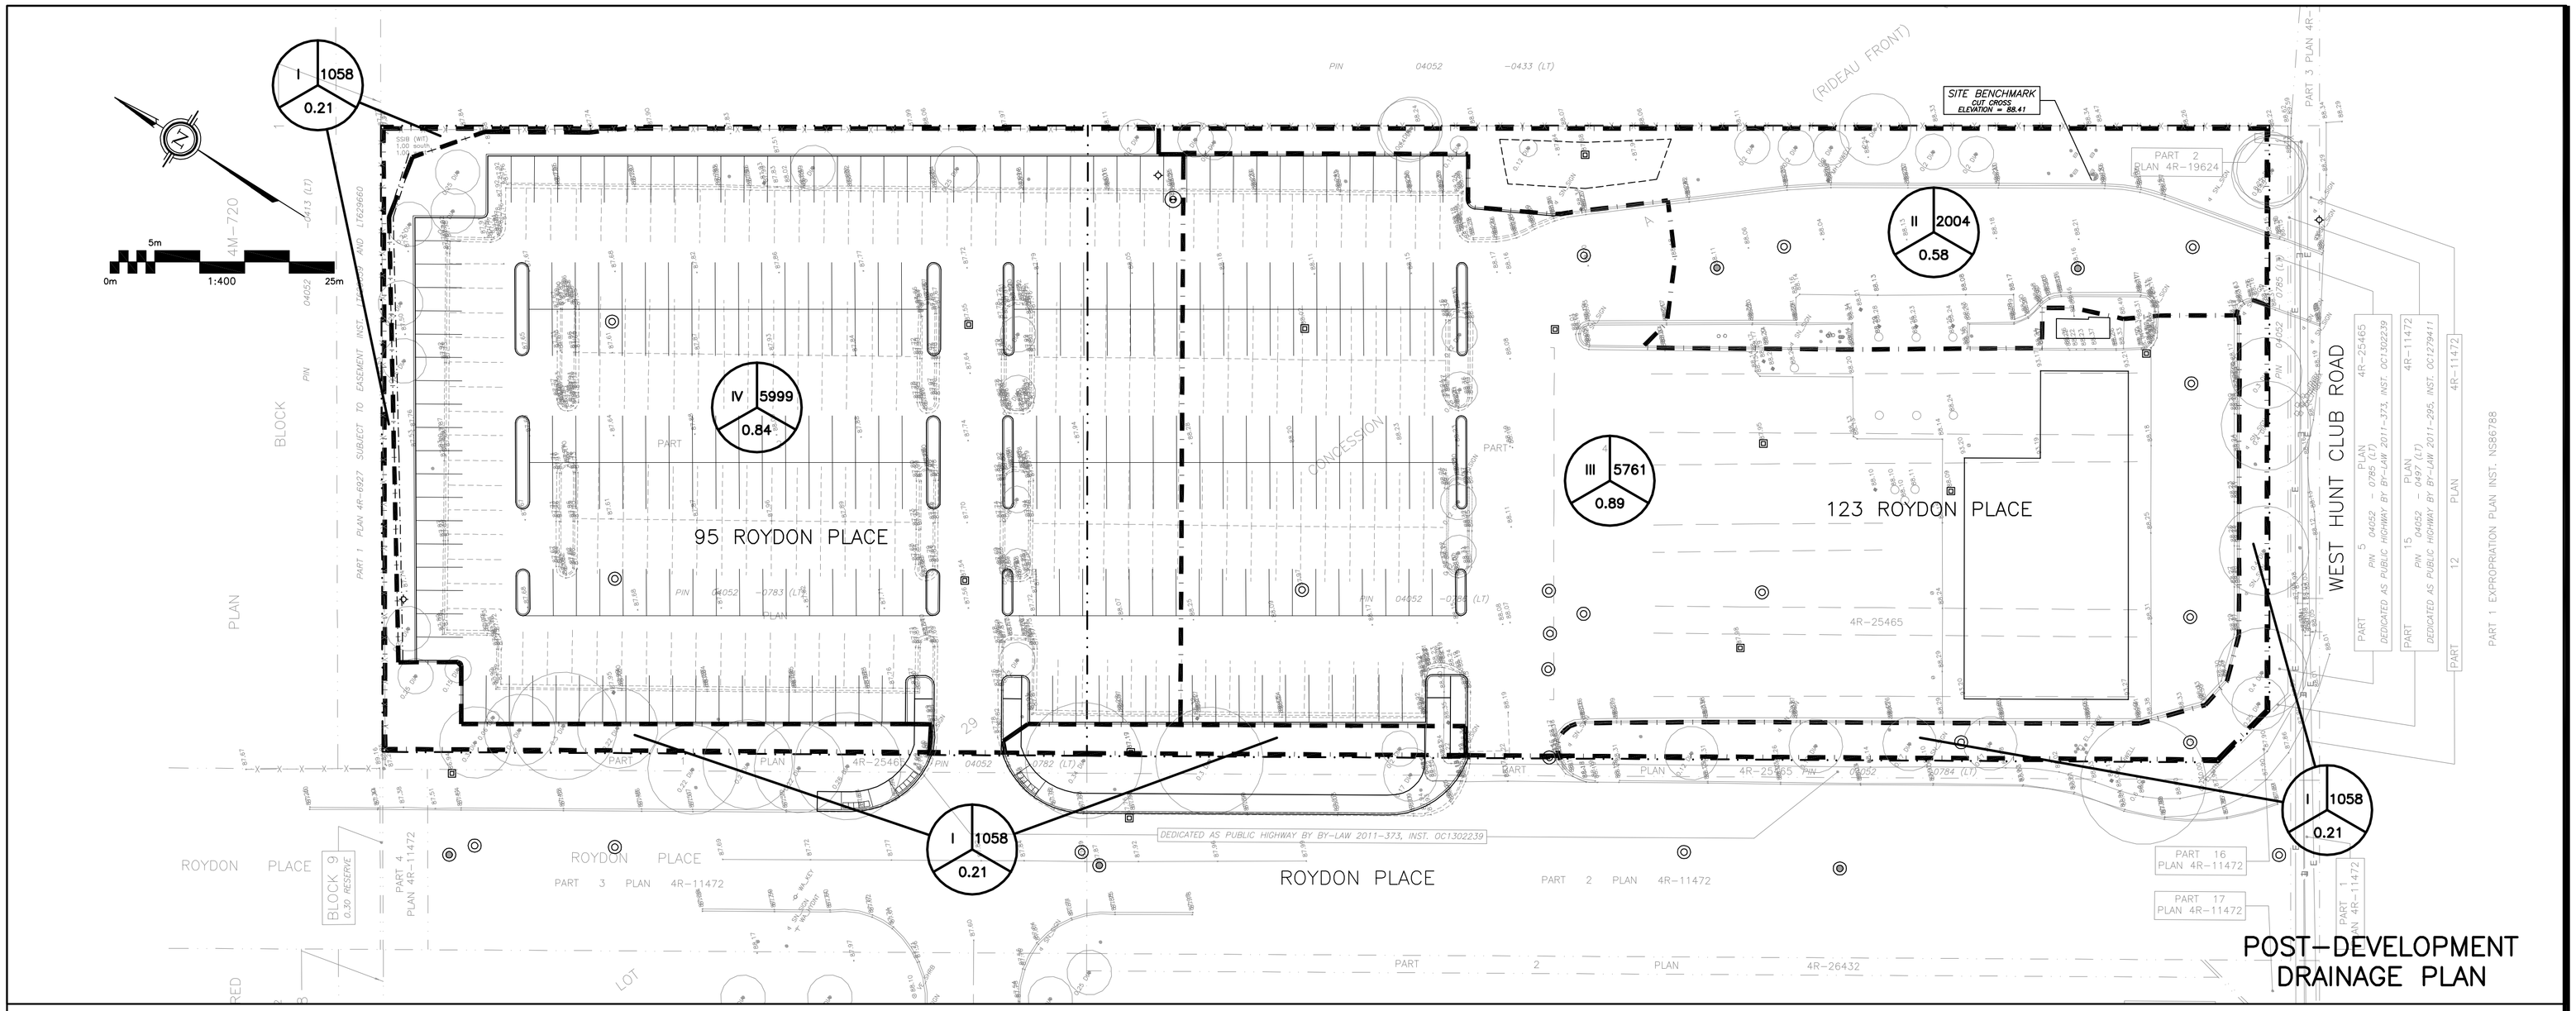

POST–DEVELOPMENT DRAINAGE PLAN

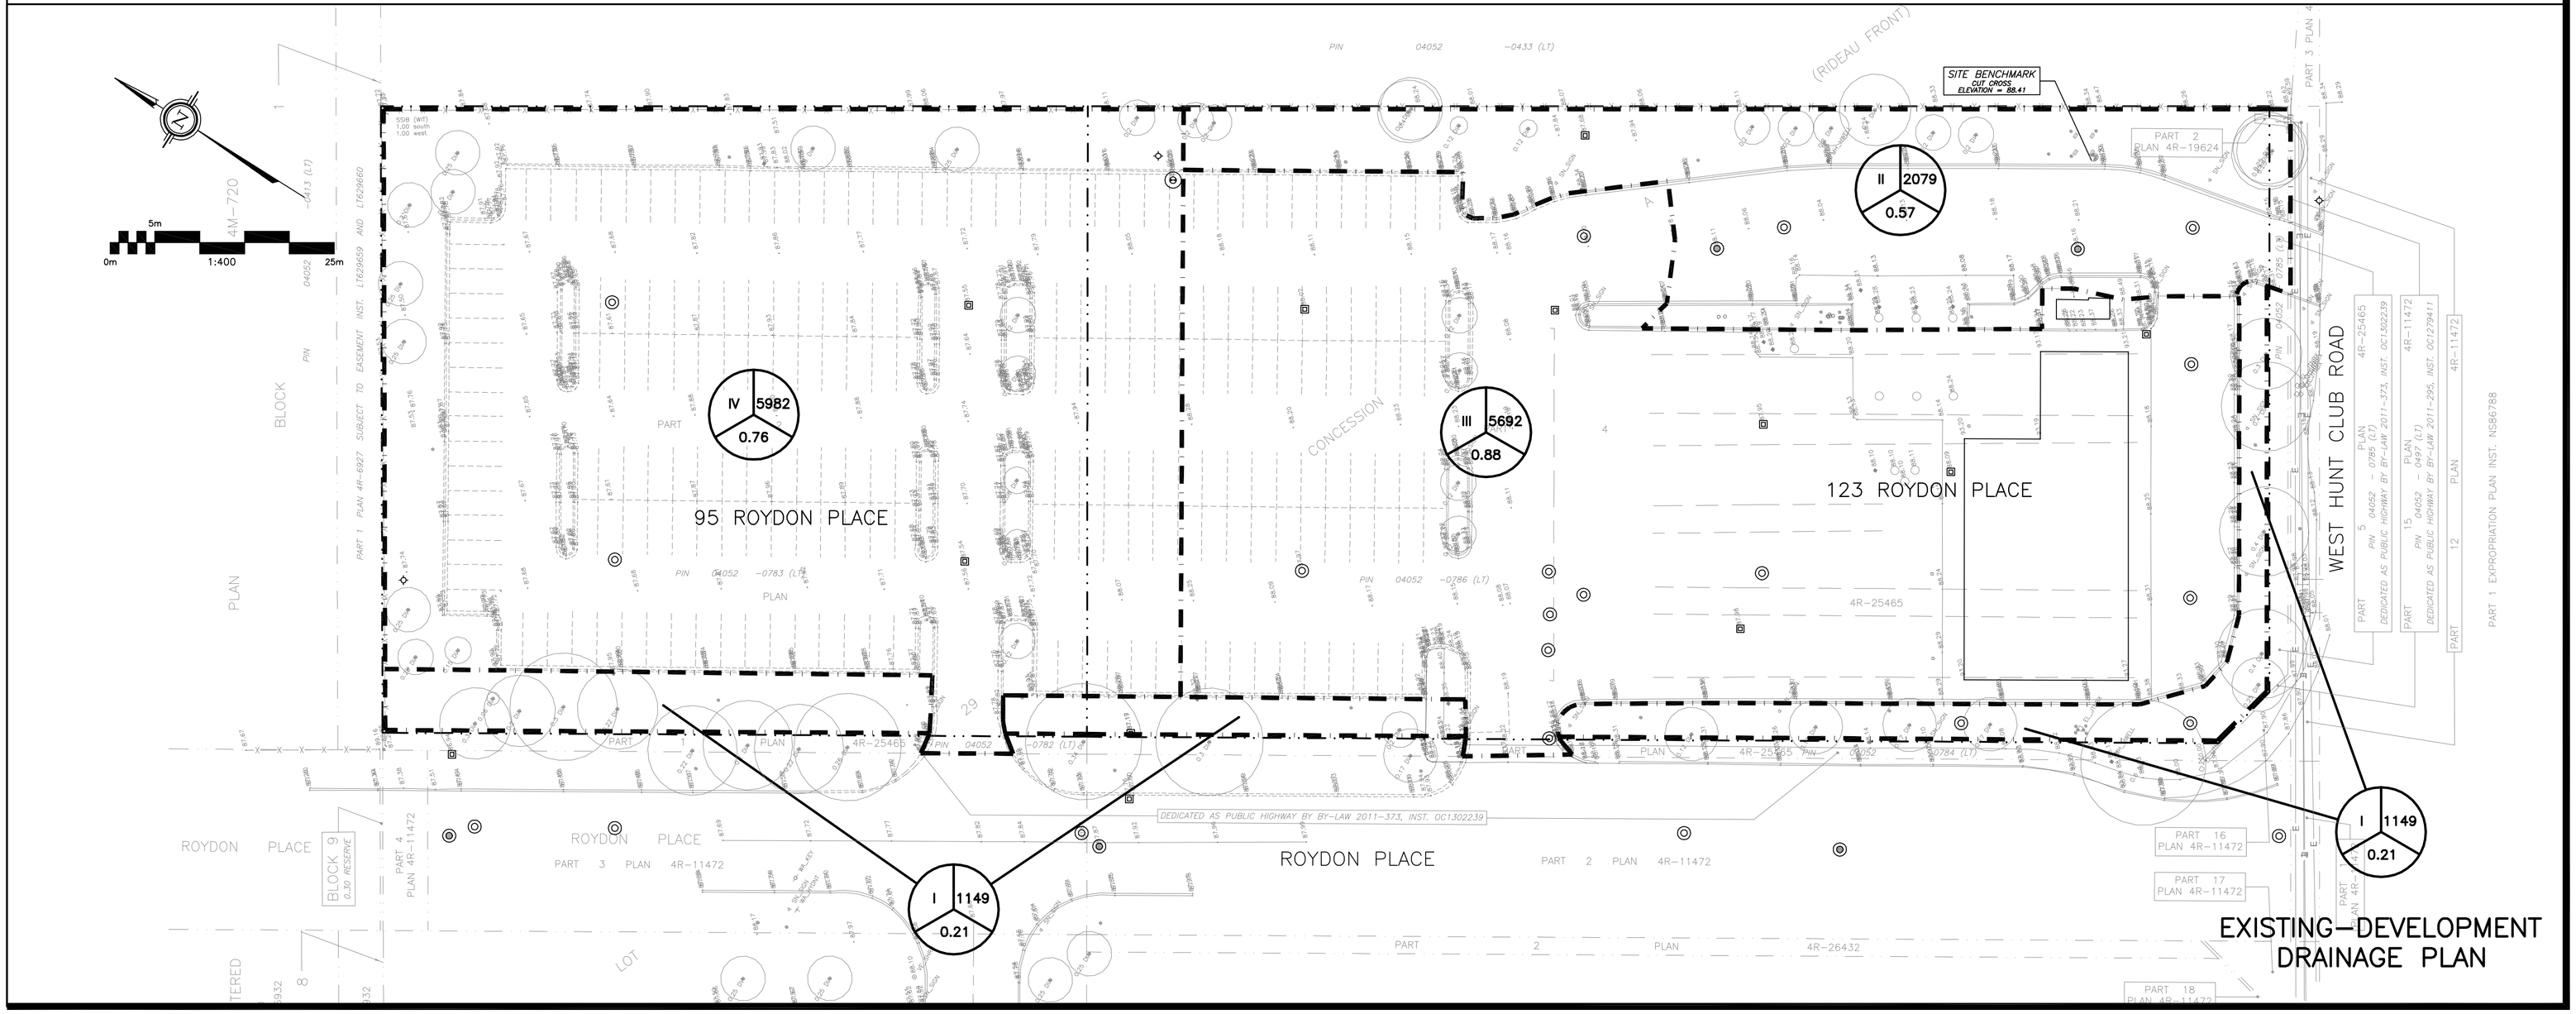

EXISTING–DEVELOPMENT DRAINAGE PLAN

LEGEND

DRAINAGE AREA — AREA (sq.m)

X — XXX

0.XX

5 YEAR RUNOFF COEFFICIENT

KEY PLAN

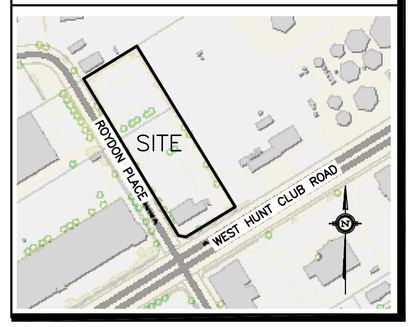

No.	DATE	REVISION
2	OCT 28–25	ISSUED FOR APPROVAL
1	SEP 25–25	ISSUED FOR CLIENT REVIEW

D. B. GRAY ENGINEERING INC.

Stormwater Management · Grading & Drainage · Storm & Sanitary Sewers · Watermains

700 Long Point Circle — 613-425-8044

Ottawa, Ontario — d.gray@dbgrayengineering.com

Project

PROPOSED PARKING LOT MODIFICATIONS
95–123 ROYDON PLACE
OTTAWA, ONTARIO

Drawing Title

EXISTING–DEVELOPMENT & POST–DEVELOPMENT DRAINAGE PLANS

Engineer's Seal

LICENSED PROFESSIONAL ENGINEER
D.B. GRAY
17016502
OCT 28–25
PROVINCE OF ONTARIO

NOT VALID UNLESS SIGNED & DATED

Drawn	D.B.G
H. Scale	1:400
V. Scale	
Date	SEP 25–25
Job No.	25080

Drawing No.

C–7 of 7