ADAM BROWN
MANAGER, DEVELOPMENT REVIEW - RURAL
PLANNING, REAL ESTATE & ECONOMIC DEVELOPMENT
DEPARTMENT, CITY OF OTTAWA

APPROVED
By Adam Brown at 12:57 pm, Nov 24, 2025

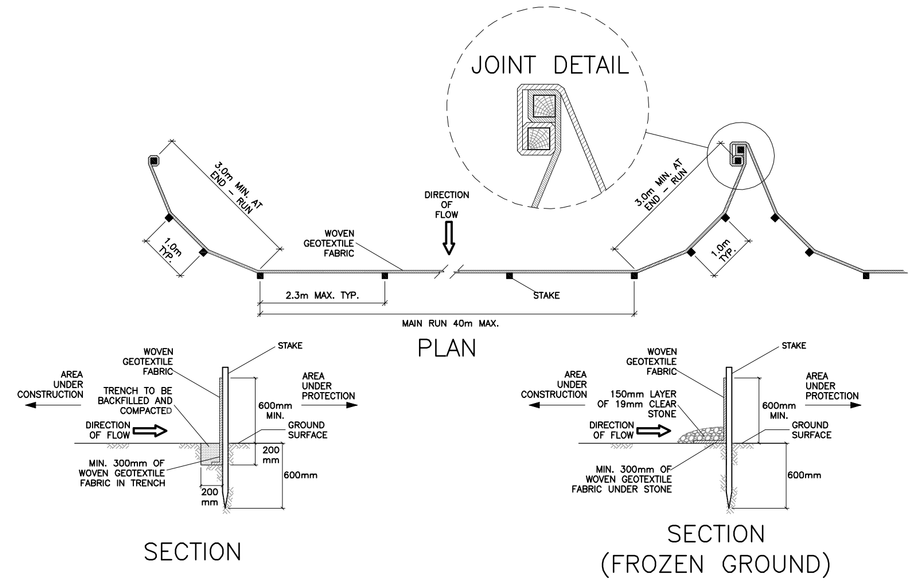

SILT FENCE BARRIER
N.T.S.

LEGEND

FFL	FIRST FLOOR ELEVATION
TOF	TOP OF FOUNDATION
BFL	BASEMENT FLOOR ELEVATION
USF	UNDERSIDE OF FOOTING
— · · —	PROPERTY LINE
CB	CATCH BASIN
MH	STORM MANHOLE
CB/MH	CATCH BASIN/MANHOLE
MH	SANITARY MANHOLE
RDO	ROOF DRAIN OUTLET
·····	SILT FENCE BARRIER

KEY PLAN

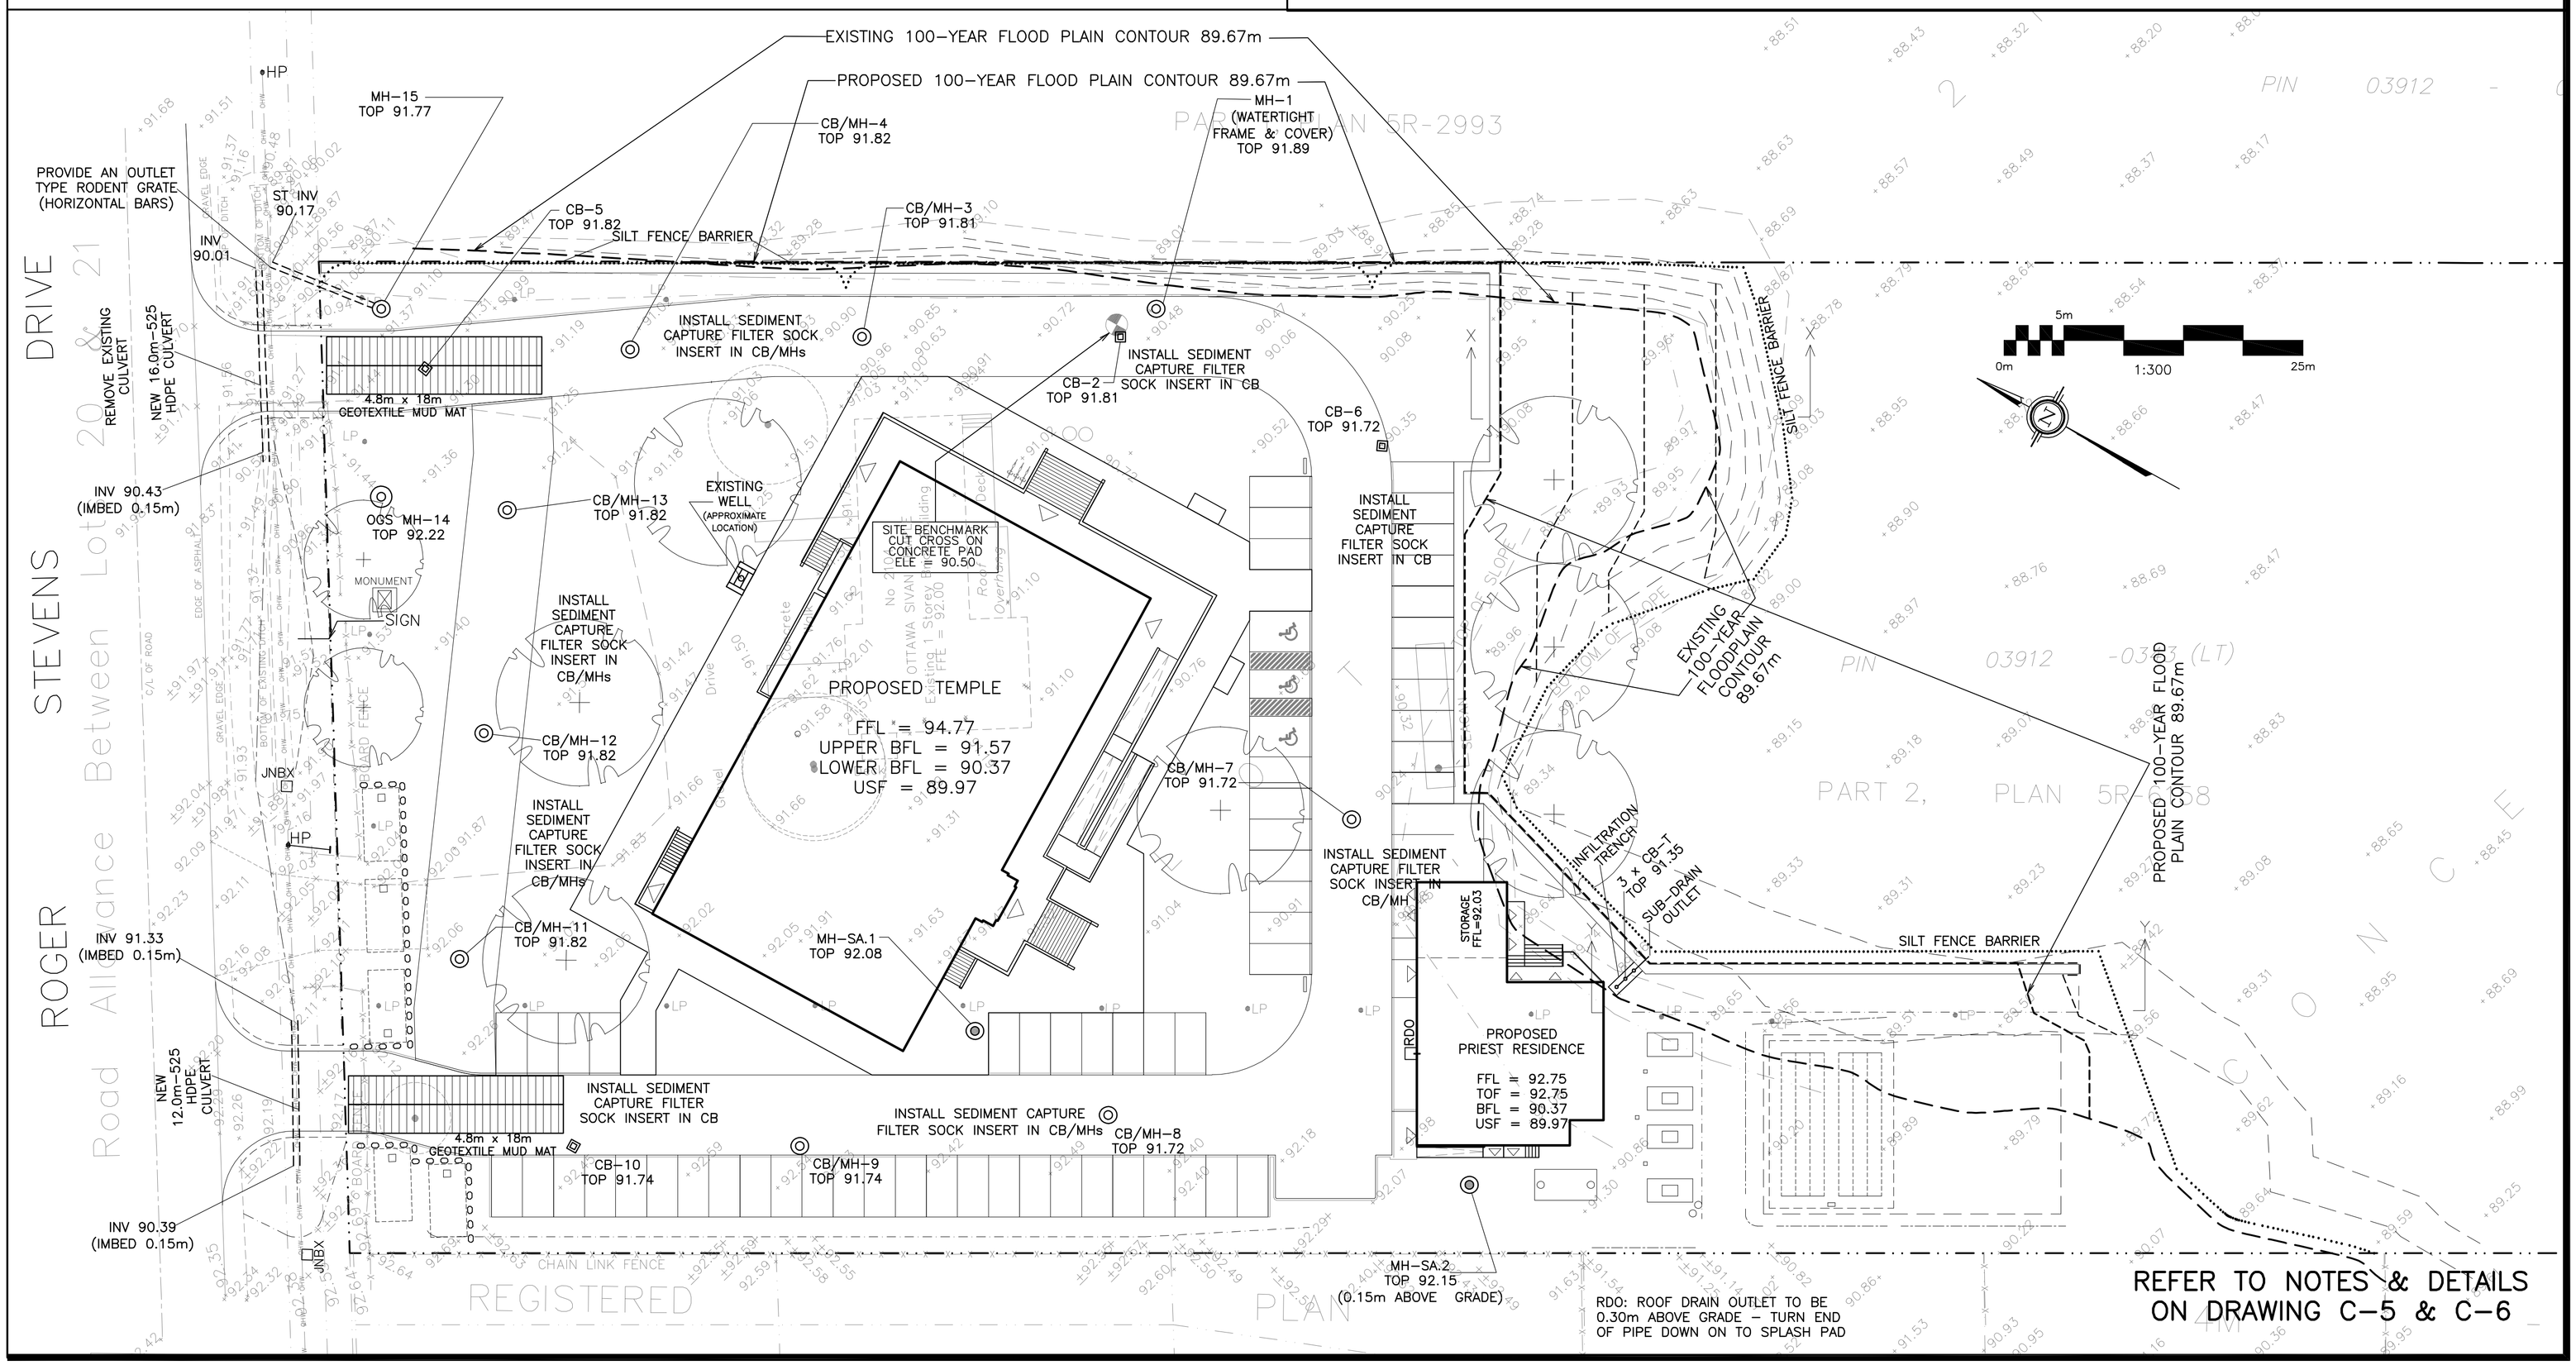

No.	DATE	REVISION
8	JUN 12-25	RE-ISSUED FOR APPROVAL & BUILDING PERMIT FOR PRIEST RESIDENCE
7	APR 10-25	RE-ISSUED FOR APPROVAL
6	OCT 25-24	ISSUED FOR APPROVAL
5	OCT 18-24	ISSUED FOR COORDINATION
4	OCT 15-24	ISSUED FOR COORDINATION
3	SEP 20-24	ISSUED FOR COORDINATION
2	AUG 6-24	ISSUED FOR COORDINATION
1	JUL 11-24	PRELIMINARY

D. B. GRAY ENGINEERING INC.
Stormwater Management · Grading & Drainage · Storm & Sanitary Sewers · Watermains
700 Long Point Circle 613-425-8044
Ottawa, Ontario d.gray@dbgrayengineering.com

Project
PROPOSED HINDU TEMPLE
2104 ROGER STEVENS DR
NORTH GOWER, ONTARIO

Drawing Title
EROSION & SEDIMENT CONTROL PLAN

Engineer's Seal
LICENSED PROFESSIONAL ENGINEER
D.B. GRAY
17016502
JUN 12-24
PROVINCE OF ONTARIO
NOT VALID UNLESS SIGNED & DATED

Drawn	D.B.G
H. Scale	1:300
V. Scale	
Date	JUL 11-24
Job No.	20029

Drawing No.
C-4
of 7

Plan #19282 File No. D07-12-25-0049