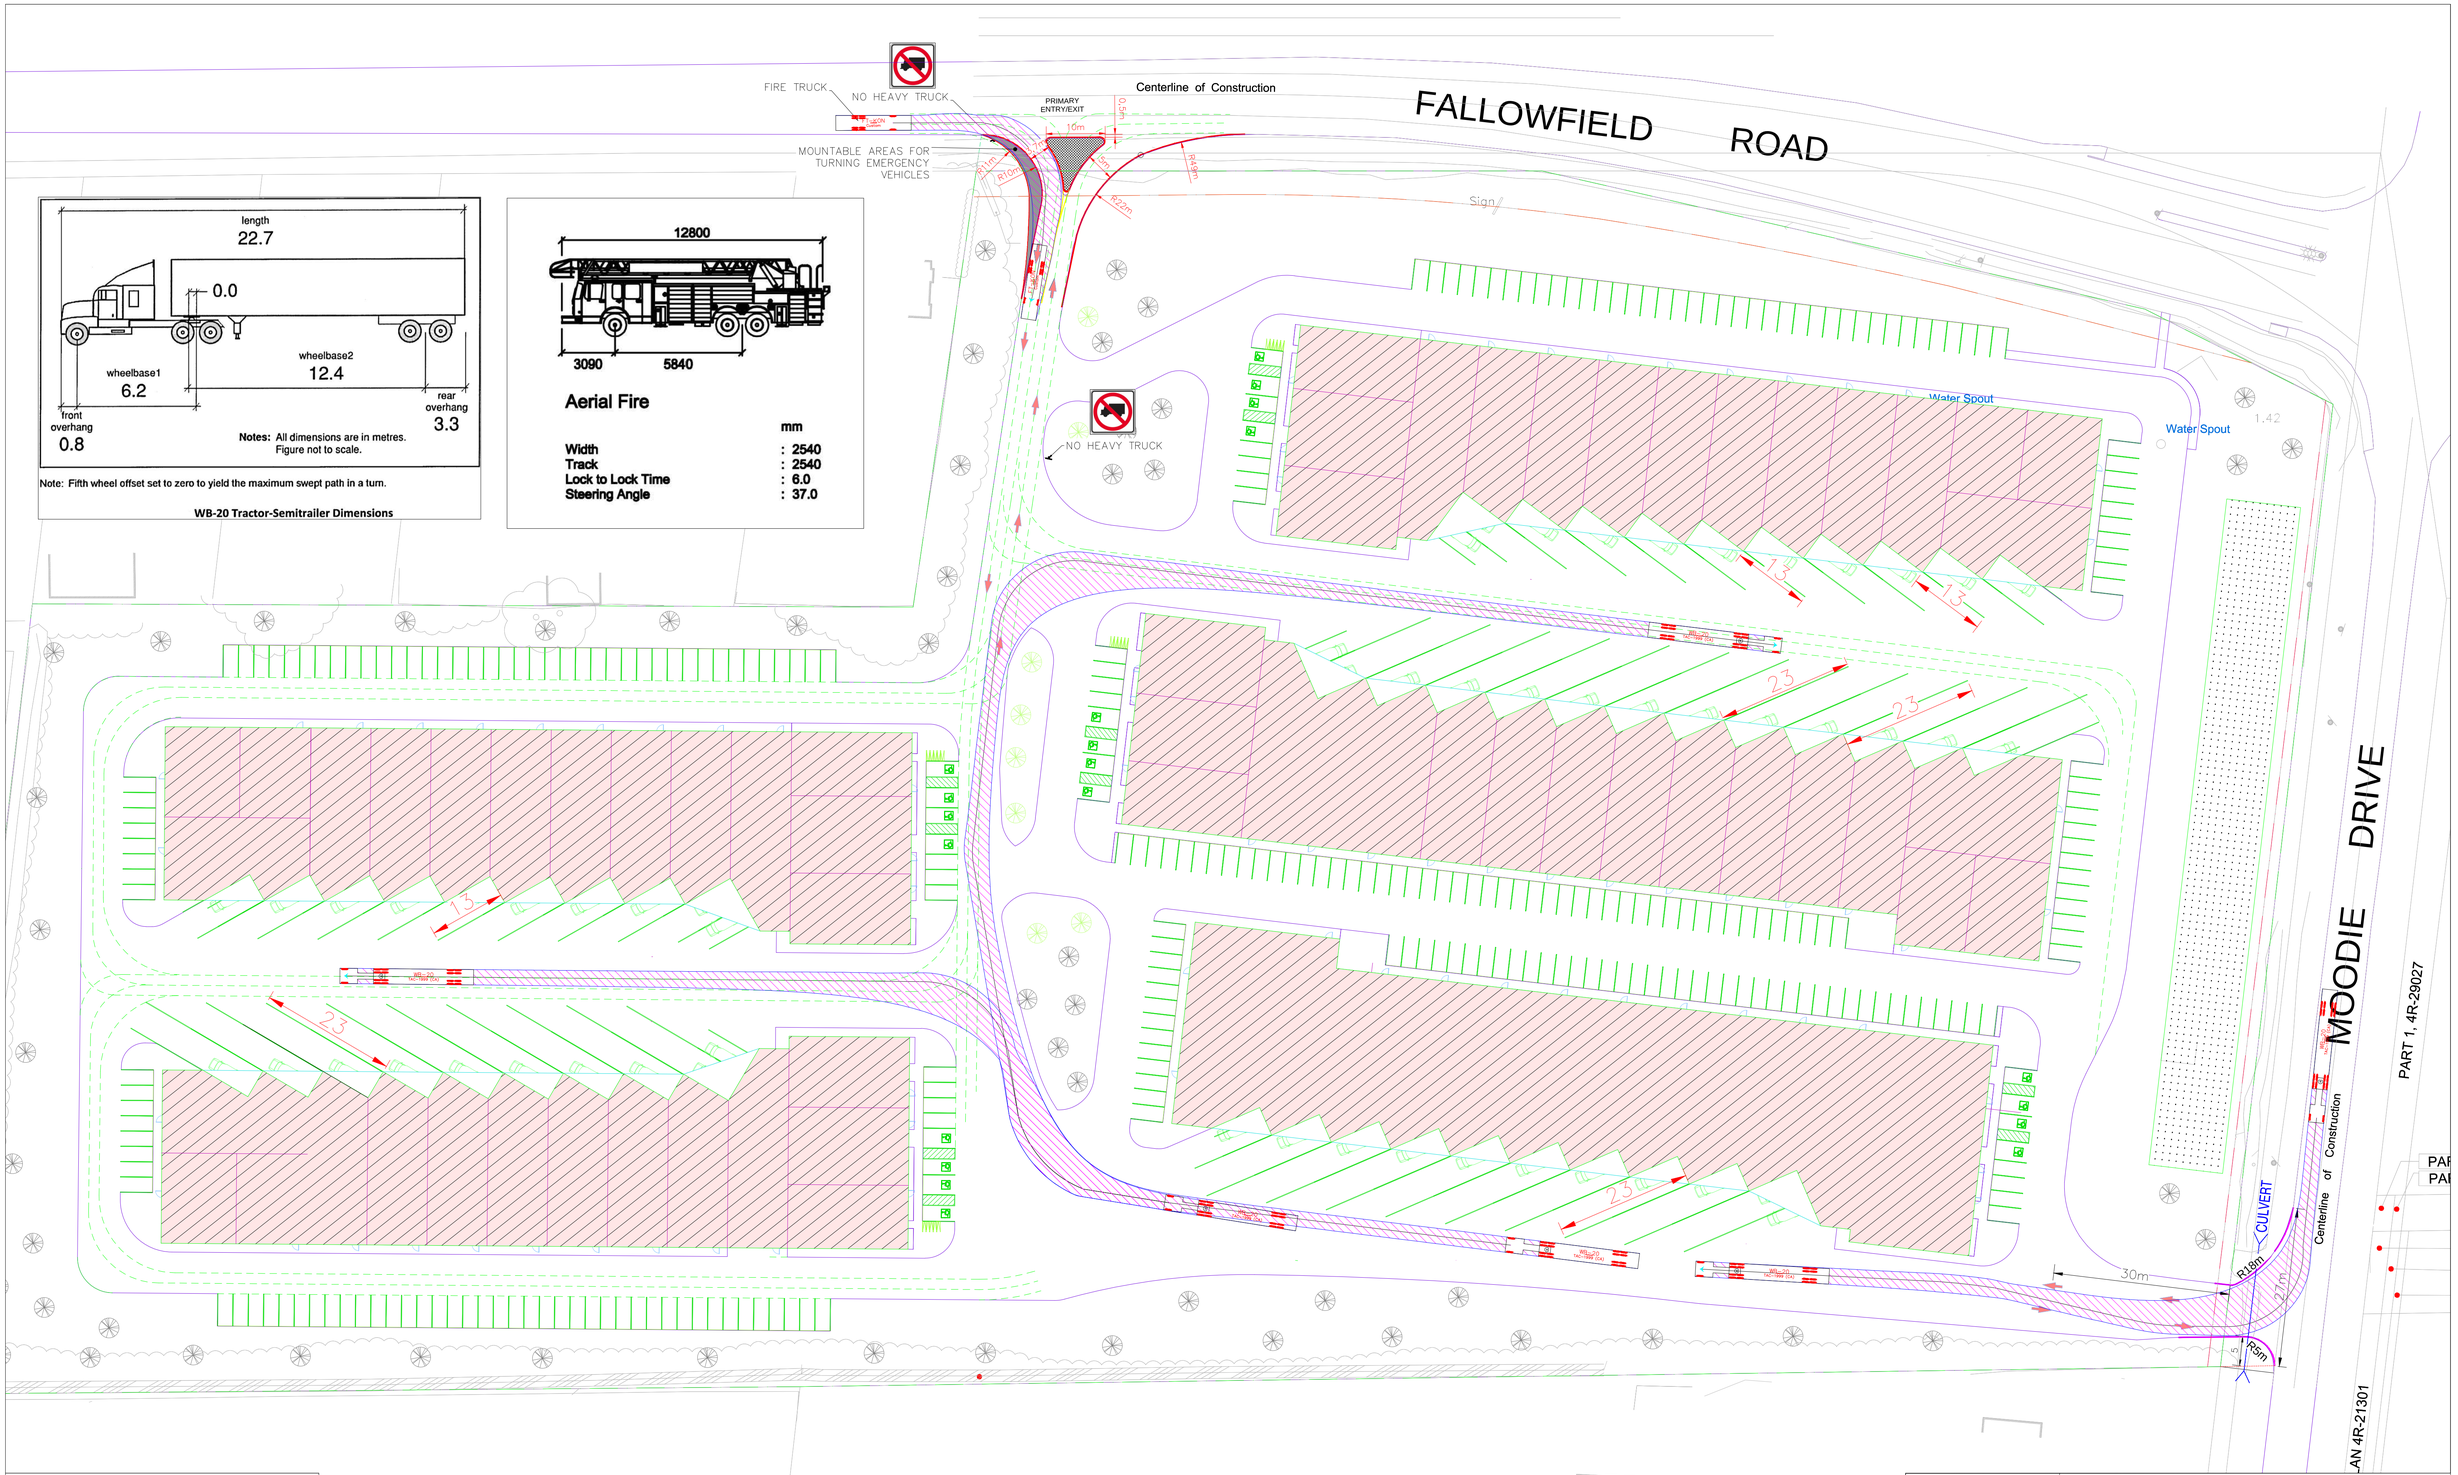

CONSULTANT

Castleglenn Consultants
Engineers, Project Managers & Planners

DESIGNED BY A.P. | CHECKED BY

CONSULTANTS JOB NO.

CONCEPT PLAN
FOR DISCUSSION ONLY

HORIZ 1:500

SCALE

PLAN NUMBER

FALLOWFIELD AND
MOODIE DRIVE

STATUS	DATE	SHEET
DRAFT	26-02-2025	01 OF 01