


3113 CARP ROAD

DATE: 2025/06/23
PROJECT TYPE: EXTERIOR LIGHTING DESIGN

ENGINEER: MIRITON Ltd
PREPARED BY: WSA, LIGHT ENERGY DESIGN

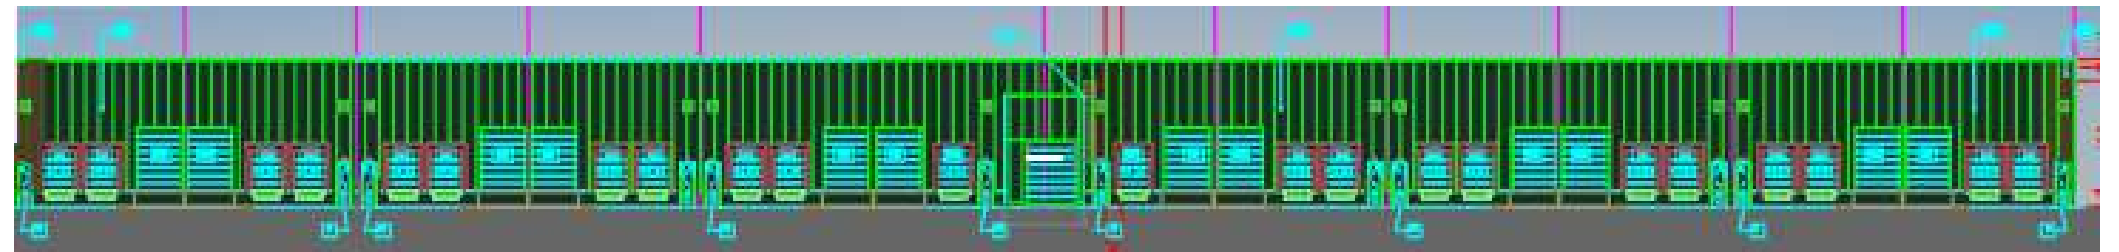


INDEX OF DRAWINGS

P01	COVER SHEET AND DRAWING INDEX
P02	PHOTOMETRIC STUDY -GROUND FLOOR
P03	STATISTICS & LIGHTING SCHEDULE

PHOTOMETRIC STUDY

Designer
SK
Date
02/25/2025
Scale
Not to Scale
Drawing No.

Summary

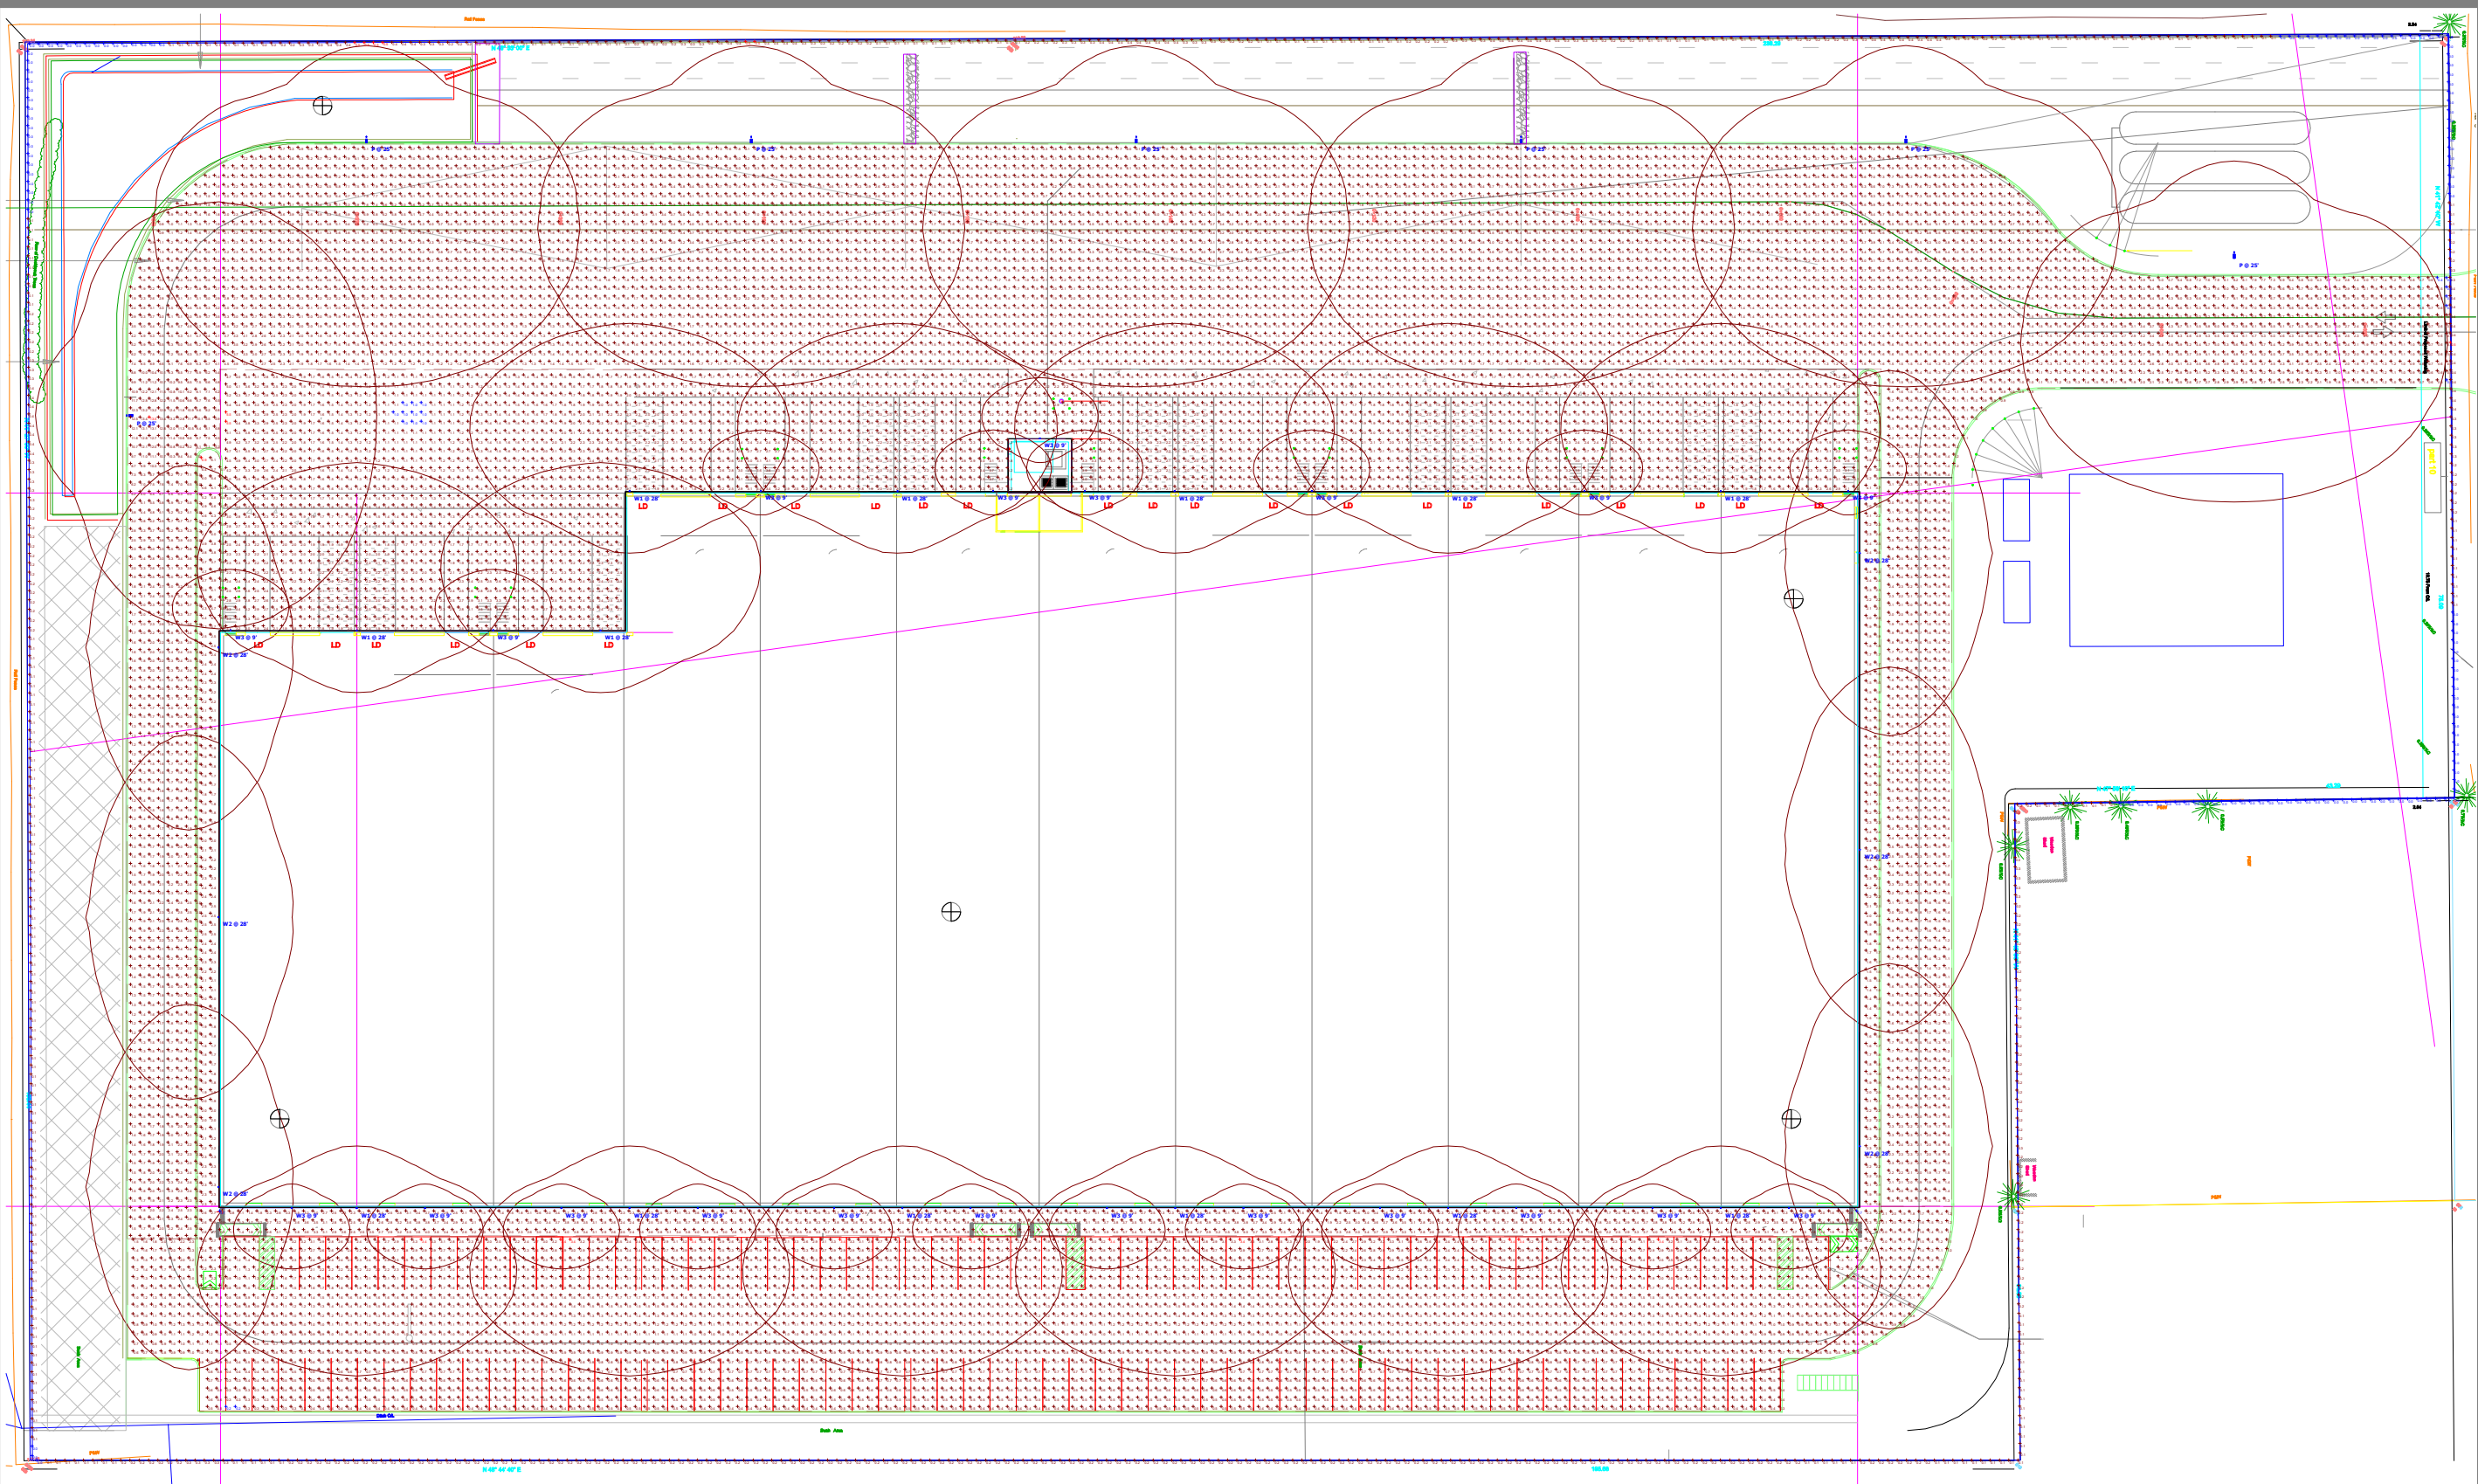

Plan View

Statistics

Description	Symbol	Avg	Max	Min	Max/Min	Avg/Min
Building Sidewalks	+	2.6 fc	6.9 fc	0.7 fc	9.9:1	3.7:1
Drive Aisles	+	2.8 fc	13.5 fc	0.4 fc	33.8:1	7.0:1
Loading Bays	+	2.0 fc	5.5 fc	1.0 fc	5.5:1	2.0:1
North Side Parking Area	+	1.3 fc	3.4 fc	0.2 fc	17.0:1	6.5:1
Property Line	+	0.2 fc	0.5 fc	0.0 fc	N/A	N/A

Schedule

Symbol	Label	Image	QTY	Catalog Number	Description	Wattage
!	P		7	OPF-M-A15-730-T4M-AR1-UNV-BK	OptiForm - Medium, 80 LED's, 3000K CCT, TYPE T4M OPTIC, 70CRI	201.8
○	W1		13	GWM-A14-830-T4M	Gardco GeoForm wedge medium LED wall scone, 40 LED's, 3000K CCT, TYPE T4M OPTIC, 80CRI	77.4
○	W2		6	GWM-A14-830-T2M	Gardco GeoForm wedge medium LED wall scone, 40 LED's, 3000K CCT, TYPE T2M OPTIC, 80CRI	77.4
○	W3		21	GWS-A01-830-T4M	Geoform Wall Sconce - Wedge, 20 LED's, 3000K CCT, TYPE T4M OPTIC, 80CRI	10.2