


SEWAGE SYSTEM NOTES:

- TANKAGE AREA SHALL BE PROTECTED FROM PUBLIC ACCESS. IF PUBLIC ACCESS CANNOT BE PREVENTED WITHIN THIS AREA, IT IS RECOMMENDED THAT TANK LIDS BE REINFORCED, LOCKABLE AND WATERTIGHT.
- CONTROL PANEL SHALL BE INSTALLED WITHIN A LOCKABLE, TAMPER PROOF BOX.
- PROPOSED SEWAGE SYSTEM SHALL BE GRASS COVERED ONLY.
- PROPOSED LEACHING BED AREA SHALL BE PROTECTED FROM VEHICULAR TRAFFIC WITH BOLLAARDS OR CONCRETE CURBING.
- TREES WITHIN 5m OF DISTRIBUTION PIPES TO BE REMOVED/RELOCATED OR, A ROOT BARRIER SHALL BE INSTALLED VERTICALLY ALONG THE EXCAVATION OF THE PROPOSED SEWAGE SYSTEM FROM THE BASE OF THE SYSTEM EXTENDING TO THE FINISHED GRADE.
- SNOW STORAGE SHALL NOT BE LOCATED OVER PROPOSED SEWAGE SYSTEM.
- IT IS RECOMMENDED THAT THE LEACHING BED AREA BE SODDED AS SOON AS POSSIBLE.
- SURFICIAL DRAINAGE SHALL BE DIRECTED AWAY FROM THE PROPOSED SEWAGE SYSTEM.

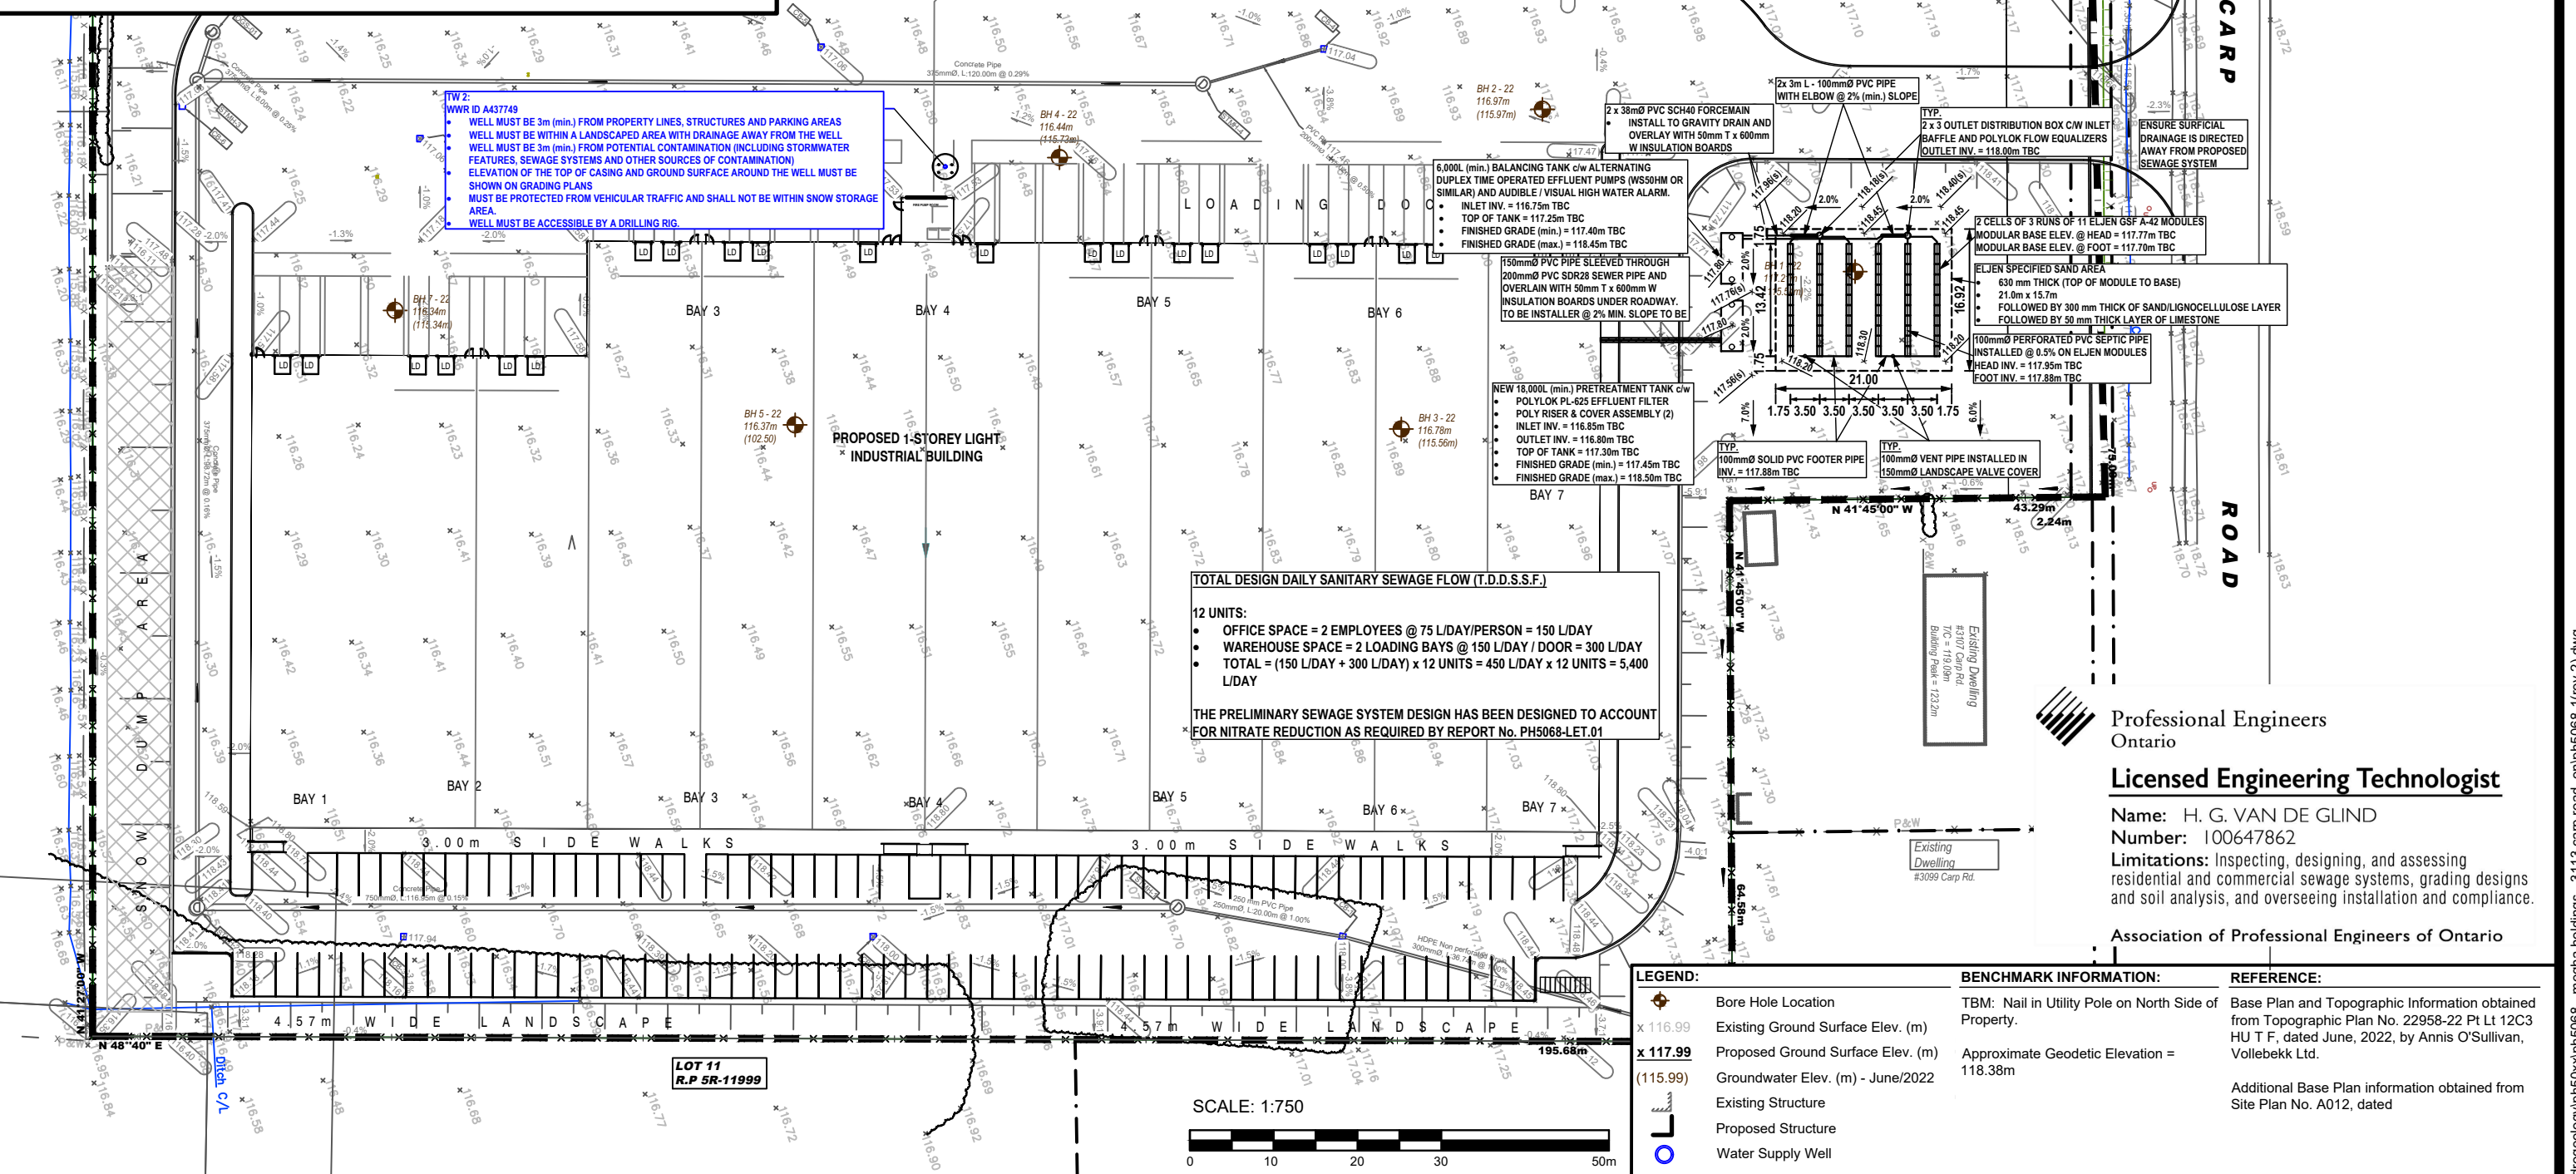

Consultant



9 AURIGA DRIVE
OTTAWA, ON
K1E 7S9
TEL: (613) 226-7381

07/10/25	Issued for Final review	2
02/10/25	Issued for Client review	1
30/09/25	Issued for Preliminary Discussion Purposes	0
DD/MM/YY	Description	Rev.

Client:

MEGHA HOLDINGS INC.

Project:

PROPOSED WAREHOUSE BUILDING
3113 CARP ROAD
OTTAWA (CARP), ONTARIO

Drawing:

SEWAGE SYSTEM LAYOUT PLAN

Scale:

1:750

Date:

10/2025

Drawing no.:

PH5068-1(rev.2)

Drawn by:

HV

Checked by:

MK

p:\autocad drawings\hydrogeology\ph5068-1\ph5068-1 (rev.2).dwg