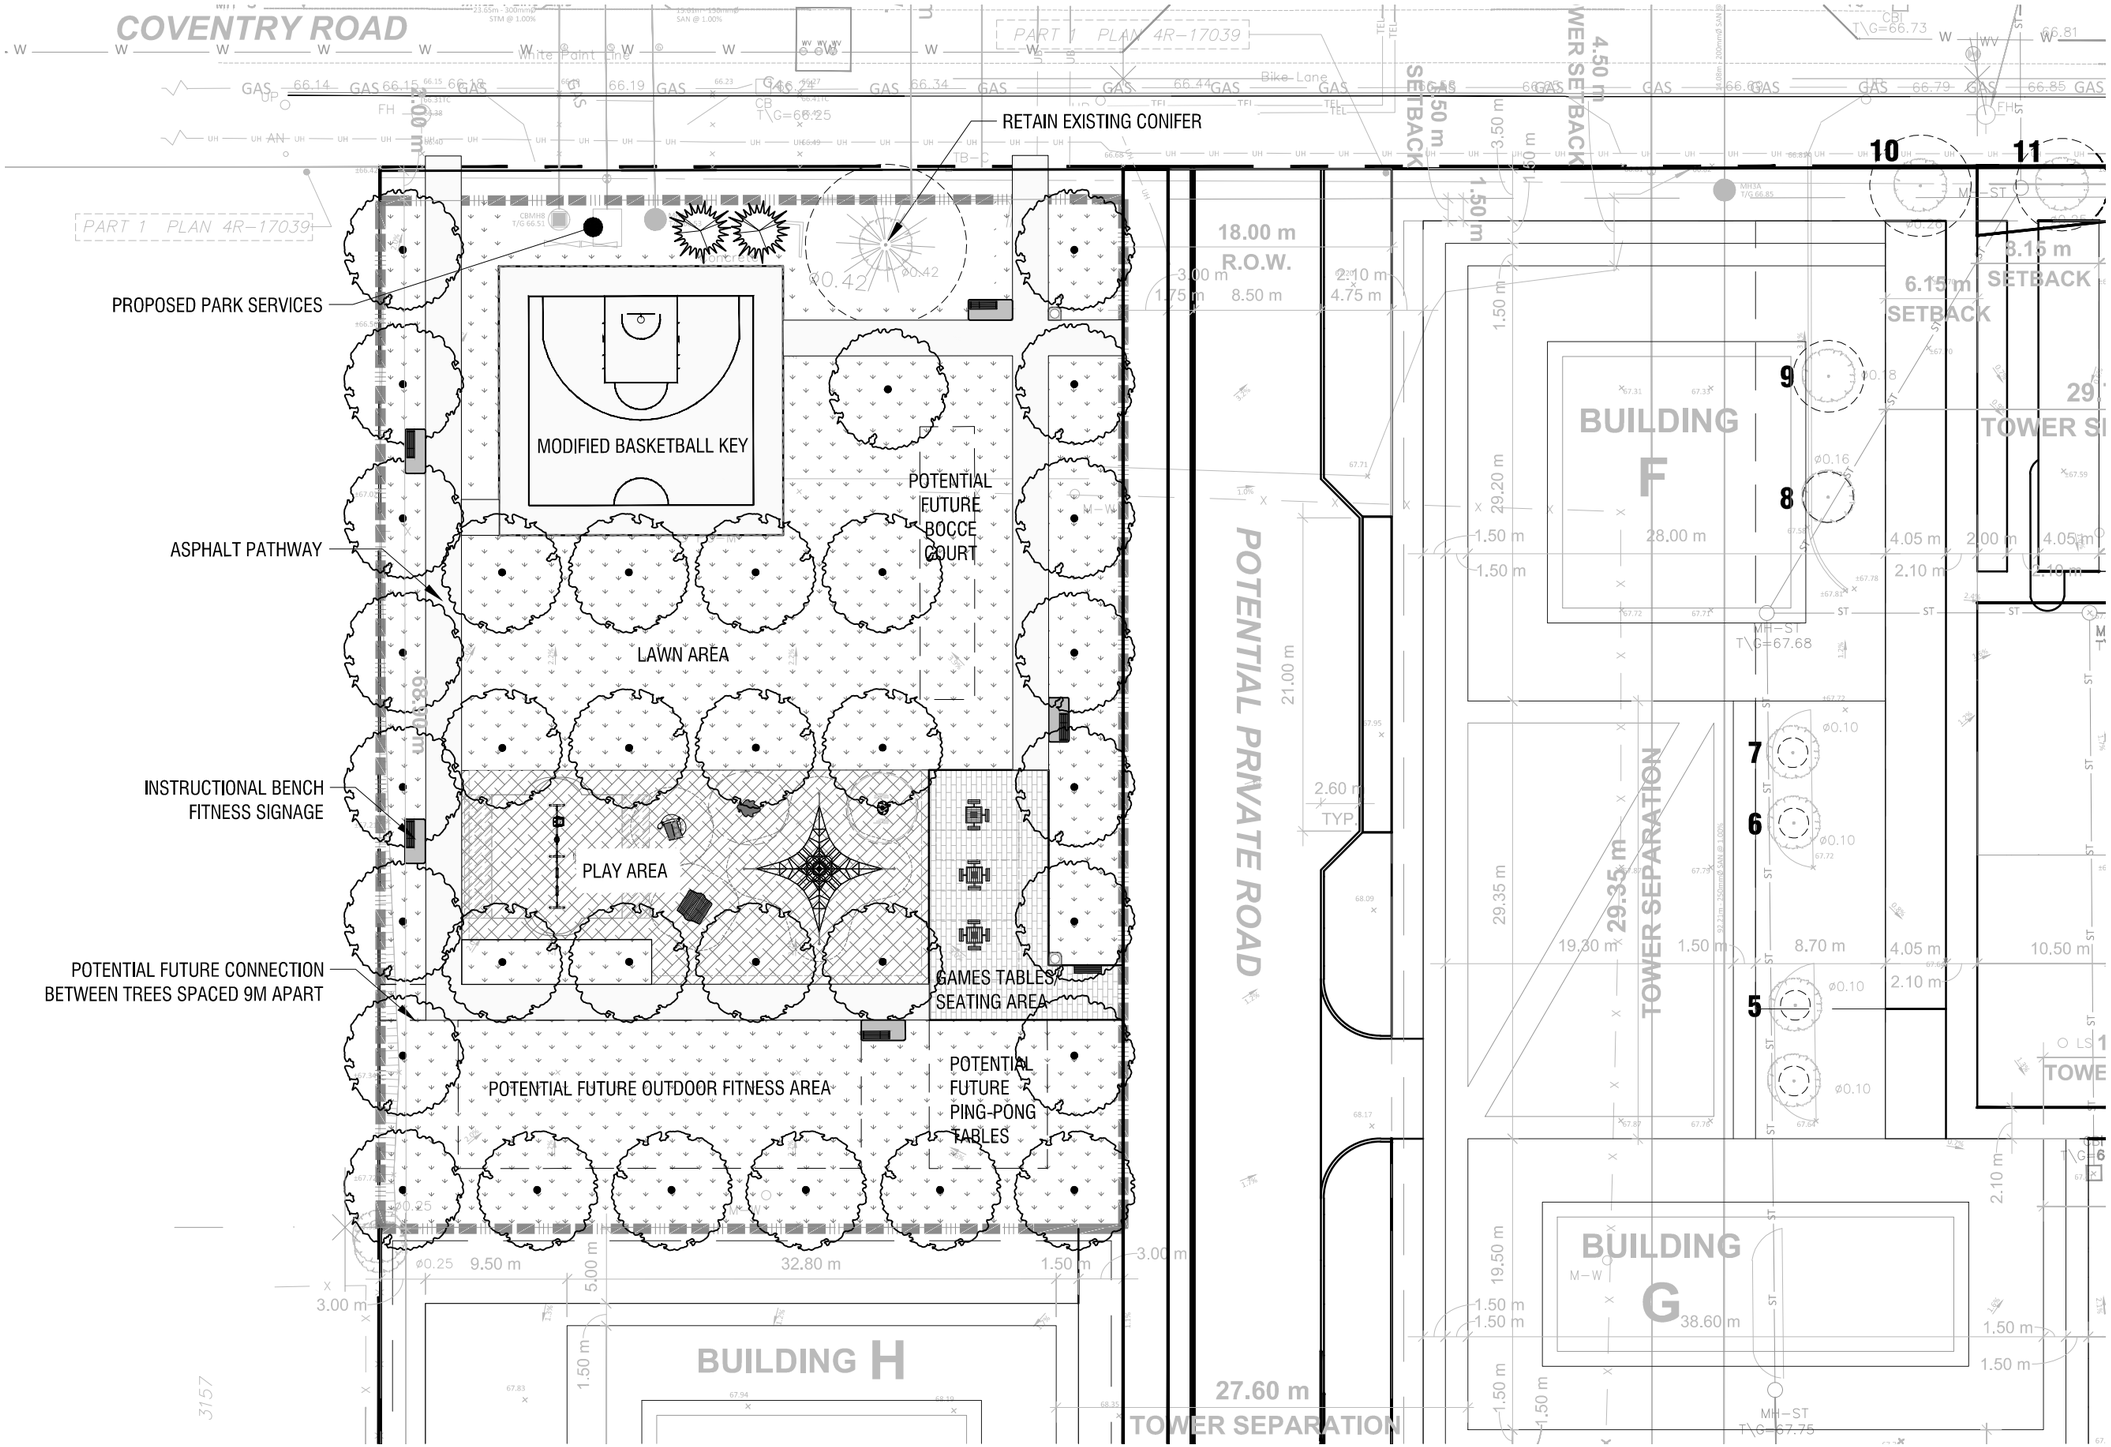

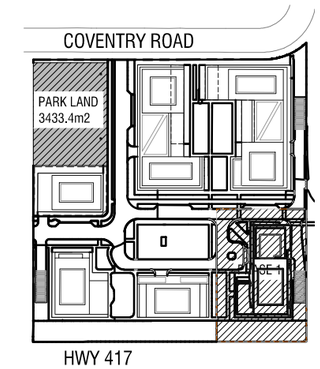

KEY PLAN

Parkland Facility Fit Plan

500 Coventry Road

0 5 10 20 50

SCALE 1:400

issued for site plan application 2026-01-16