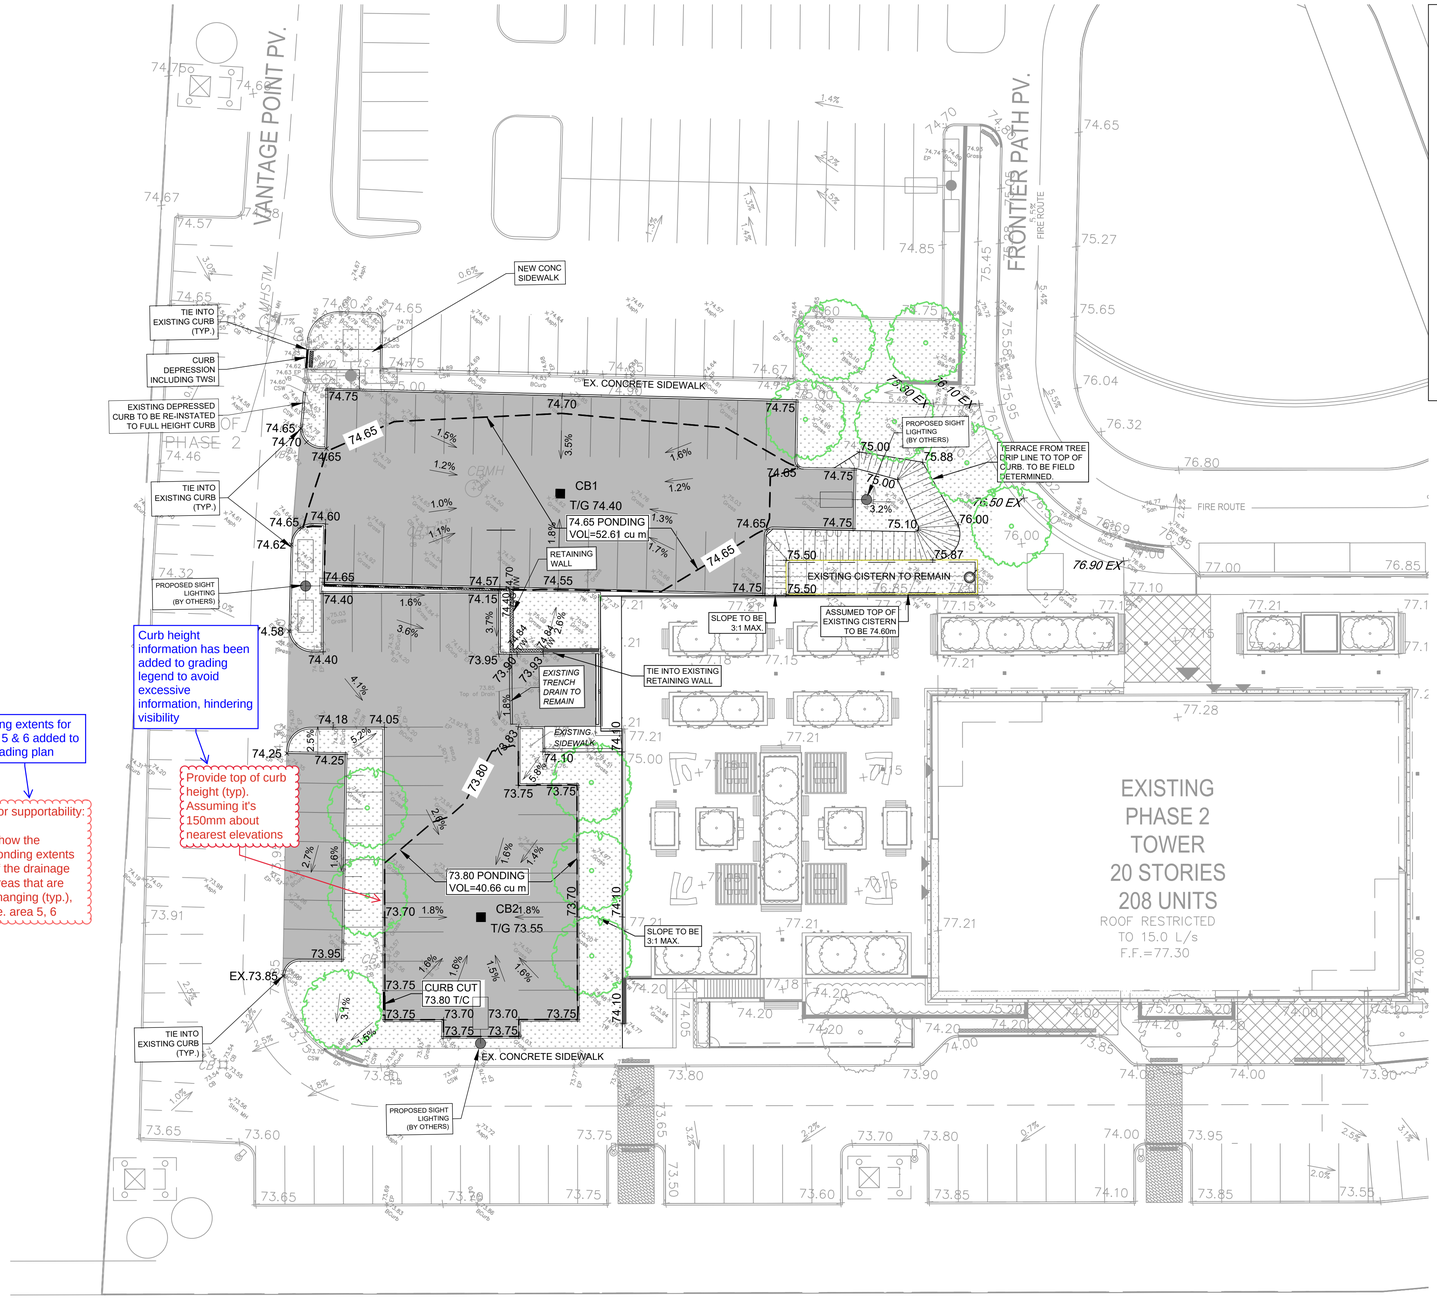

GRADING LEGEND

1.3%	SLOPE C/W FLOW DIRECTION
×74.72	PROPOSED SPOT GRADE
75.90 T/W, 75.10 G/G	RETAINING WALL C/W TOP OF WALL AND GRASS GRADE
74.65	FULL STATIC PONDING ELEVATION
	PARKING PAVEMENT AREA
	PROPOSED TERRACING (MAX 3:1)
	SODDED AREA
×74.76 Asph	TOPOGRAPHICAL SURVEY BY ARCADIS JULY 18th 2025

CLIENT

Killam PROPERTIES INC

COPYRIGHT

This drawing has been prepared solely for the intended use, thus any reproduction or distribution for any purpose other than authorized by Arcadis is forbidden. Written dimensions shall have precedence over scaled dimensions. Contractors shall verify and be responsible for all dimensions and conditions on the job, and Arcadis shall be informed of any variations from the dimensions and conditions shown on the drawing. Shop drawings shall be submitted to Arcadis for general conformance before proceeding with fabrication.

Arcadis Professional Services (Canada) Inc.
formerly IBI Group Professional Services (Canada) Inc.

ISSUES

No.	DESCRIPTION	DATE
1	ISSUED FOR SPRA	2025-08-21

CONSULTANTS

1:250 0 5 10 12.5m

SEAL

LICENSED PROFESSIONAL ENGINEER
T. R. BRULE
2025/08/21
PROVINCE OF ONTARIO

PRIME CONSULTANT

ARCADIS

333 Preston Street - Suite 500
Ottawa ON K1S 5N4 Canada
tel 613 225 1311
www.arcadis.com

PROJECT

KILLAM - CITY PARK PHASE 2 INTERIM PARKING

200 FRONTIER PATH PVT.

PROJECT NO: 38729	
DRAWN BY: **D.D. / E.H.**	CHECKED BY: **M.P.**
PROJECT MGR: **T.R.B.**	APPROVED BY: **T.R.B.**

SHEET TITLE

GRADING PLAN

SHEET NUMBER	ISSUE
C-202	1

File Location: J:\38729-SilverCityEC\A\5-9 Drawings\99civil\current\Parking\Sheets\C-202 GRADING PLAN.dwg Last Saved: August 15, 2025, by dcred5754 Plotted: August 15, 2025 10:58:47 AM by Anderson Pettipas, Matt

D07-XX-XX-XXXX

SCALE CHECK 1 in 10mm

XXXXX