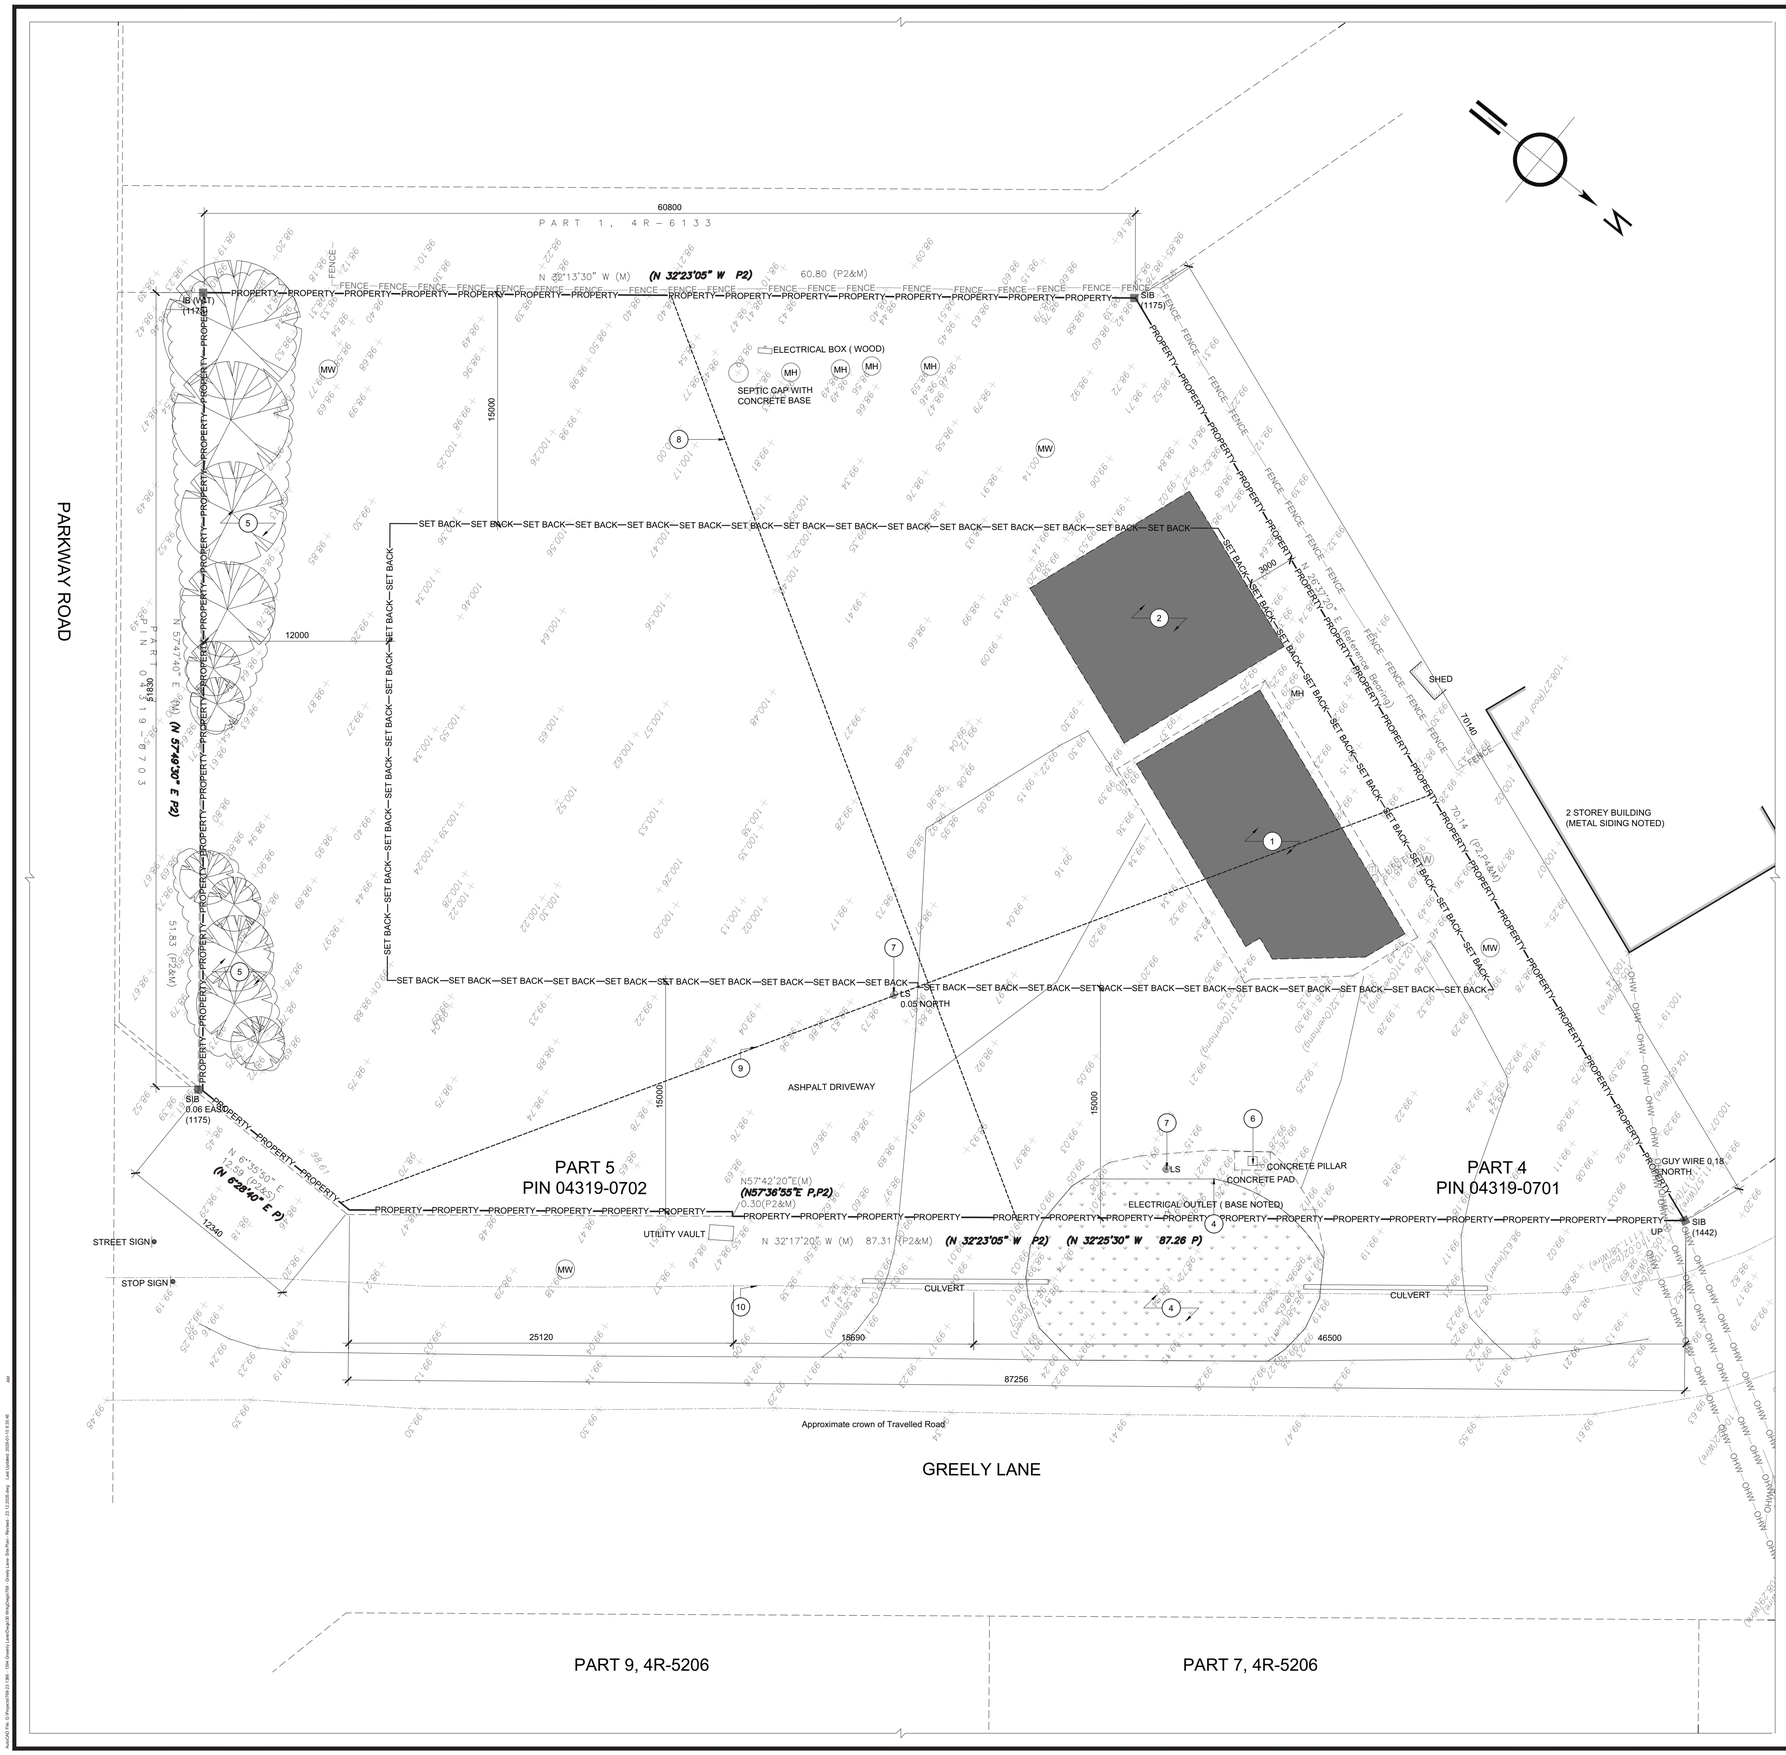

NOTES FOR DRAWING A1.1:

1. CARWASH TO BE DEMOLISHED.
2. SHIPPING CONTAINER / DOME SHED TO BE DEMOLISHED.
3. RESERVED.
4. SOD TO REMAIN. REMOVE AS REQUIRED TO ACCOMMODATE NEW WORK.
5. TREES TO REMAIN. PROTECT FOR DURATION OF WORK.
6. REMOVE AND DISPOSE OF EXISTING CONCRETE PAD, PILLAR AND VACUUM SYSTEM.
7. REMOVE AND DISPOSE OF LIGHTING AND CONCRETE
8. LOT DEPTH
9. LOT WIDTH
10. RIGHT OF WAY

LEGEND FOR DRAWING A1.1:

—PROPERTY—	PROPERTY LINE
—SET BACK—	SETBACK
—OHW—OHW—	OVERHEAD UTILITY WIRES
—FENCE—	FENCE
	SOD
	HARD LANDSCAPING
	ASPHALT PAVING
	PAINT LINES - ASHPALT
	ENTRANCE
SIB	STANDARD IRON BAR
IB	IRON BAR
LS	LAMP STANDARD
MW	MONITORING WELL
MH	MANHOLE
UP	UTILITY POLE
	GUY WIRE
W	WELL
	STREET SIGN / STOP SIGN
	GAS METER

CONSTRUCTION NORTH

TRUE NORTH

No Nº	ISSUE/REVISION ÉMISSION/RÉVISION	DATE DD/MM/YY
4	Issued for City's Comments	15.01.26
3	Issued for City's Comments	10.09.25
2	Issued for City's Comments	29.04.25
1	Issued for Site Plan Approval	10.01.25

BRYDEN GIBSON
ARCHITECTS INCORPORATED
1066 Somerset Street West, Suite 200, Ottawa Ontario, K1Y 4T3
Telephone: 613.724.9914 E-mail: architecture@brydengibson.ca

PROJECT NAME / NOM DU PROJET

1386-1394 GREELY LANE

1386-1394 Greely Ln, Greely, ON K4P 1A1

DRAWING TITLE / TITRE DU DESSIN

DEMOLITION PLAN

JOB No / N° DE PROJET: 768-23	DATE / DATE: JAN 2026
SCALE / ÉCHELLE: 1:200	PRINTING SCALE/ ÉCHELLE D'IMPRESSION
CONCEPTION BY / CONÇUS PAR: SG	IF THIS BAR IS NOT 25mm LONG, ADJUST YOUR PRINTING SCALE.
DRAWN BY / DESSINÉ PAR: SB	SI CETTE LIGNE NE MESURE PAS 25mm, AJUSTER VOTRE ÉCHELLE D'IMPRESSION.
CHECKED BY / VÉRIFIÉ PAR: SG	

ARCHITECT'S STAMP

ONTARIO ASSOCIATION OF ARCHITECTS
SUZANNE GIBSON
LICENCE
8808

SCEAU D'ARCHITECTE

DRAWING No / DESSIN N°: A1.1

REVISION No / RÉVISION N°: 1

FILE NO.-D07-12-25-0004

PLAN NO.-19344