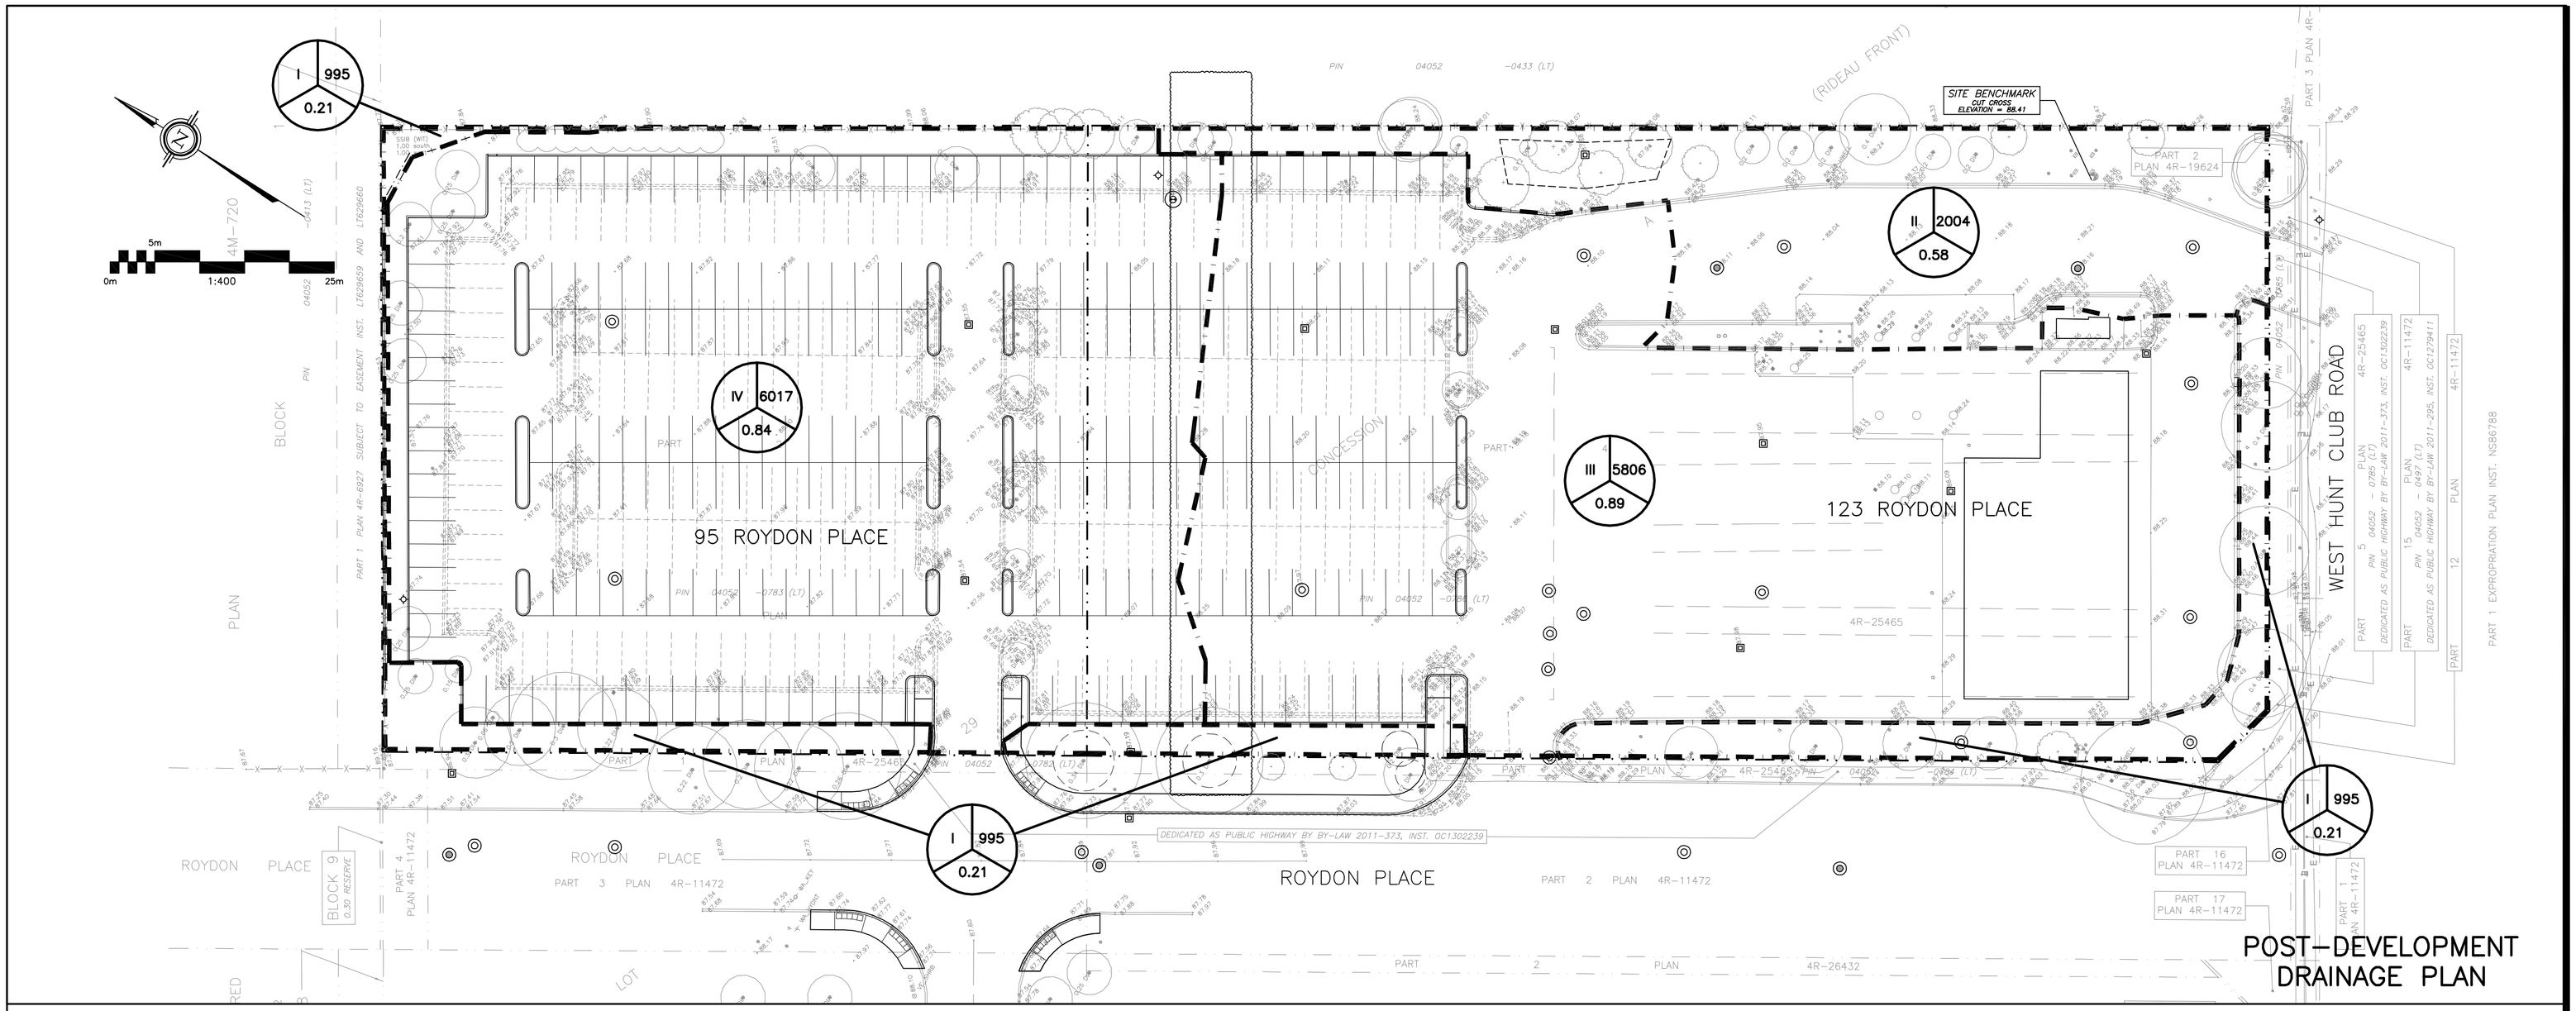

POST–DEVELOPMENT DRAINAGE PLAN

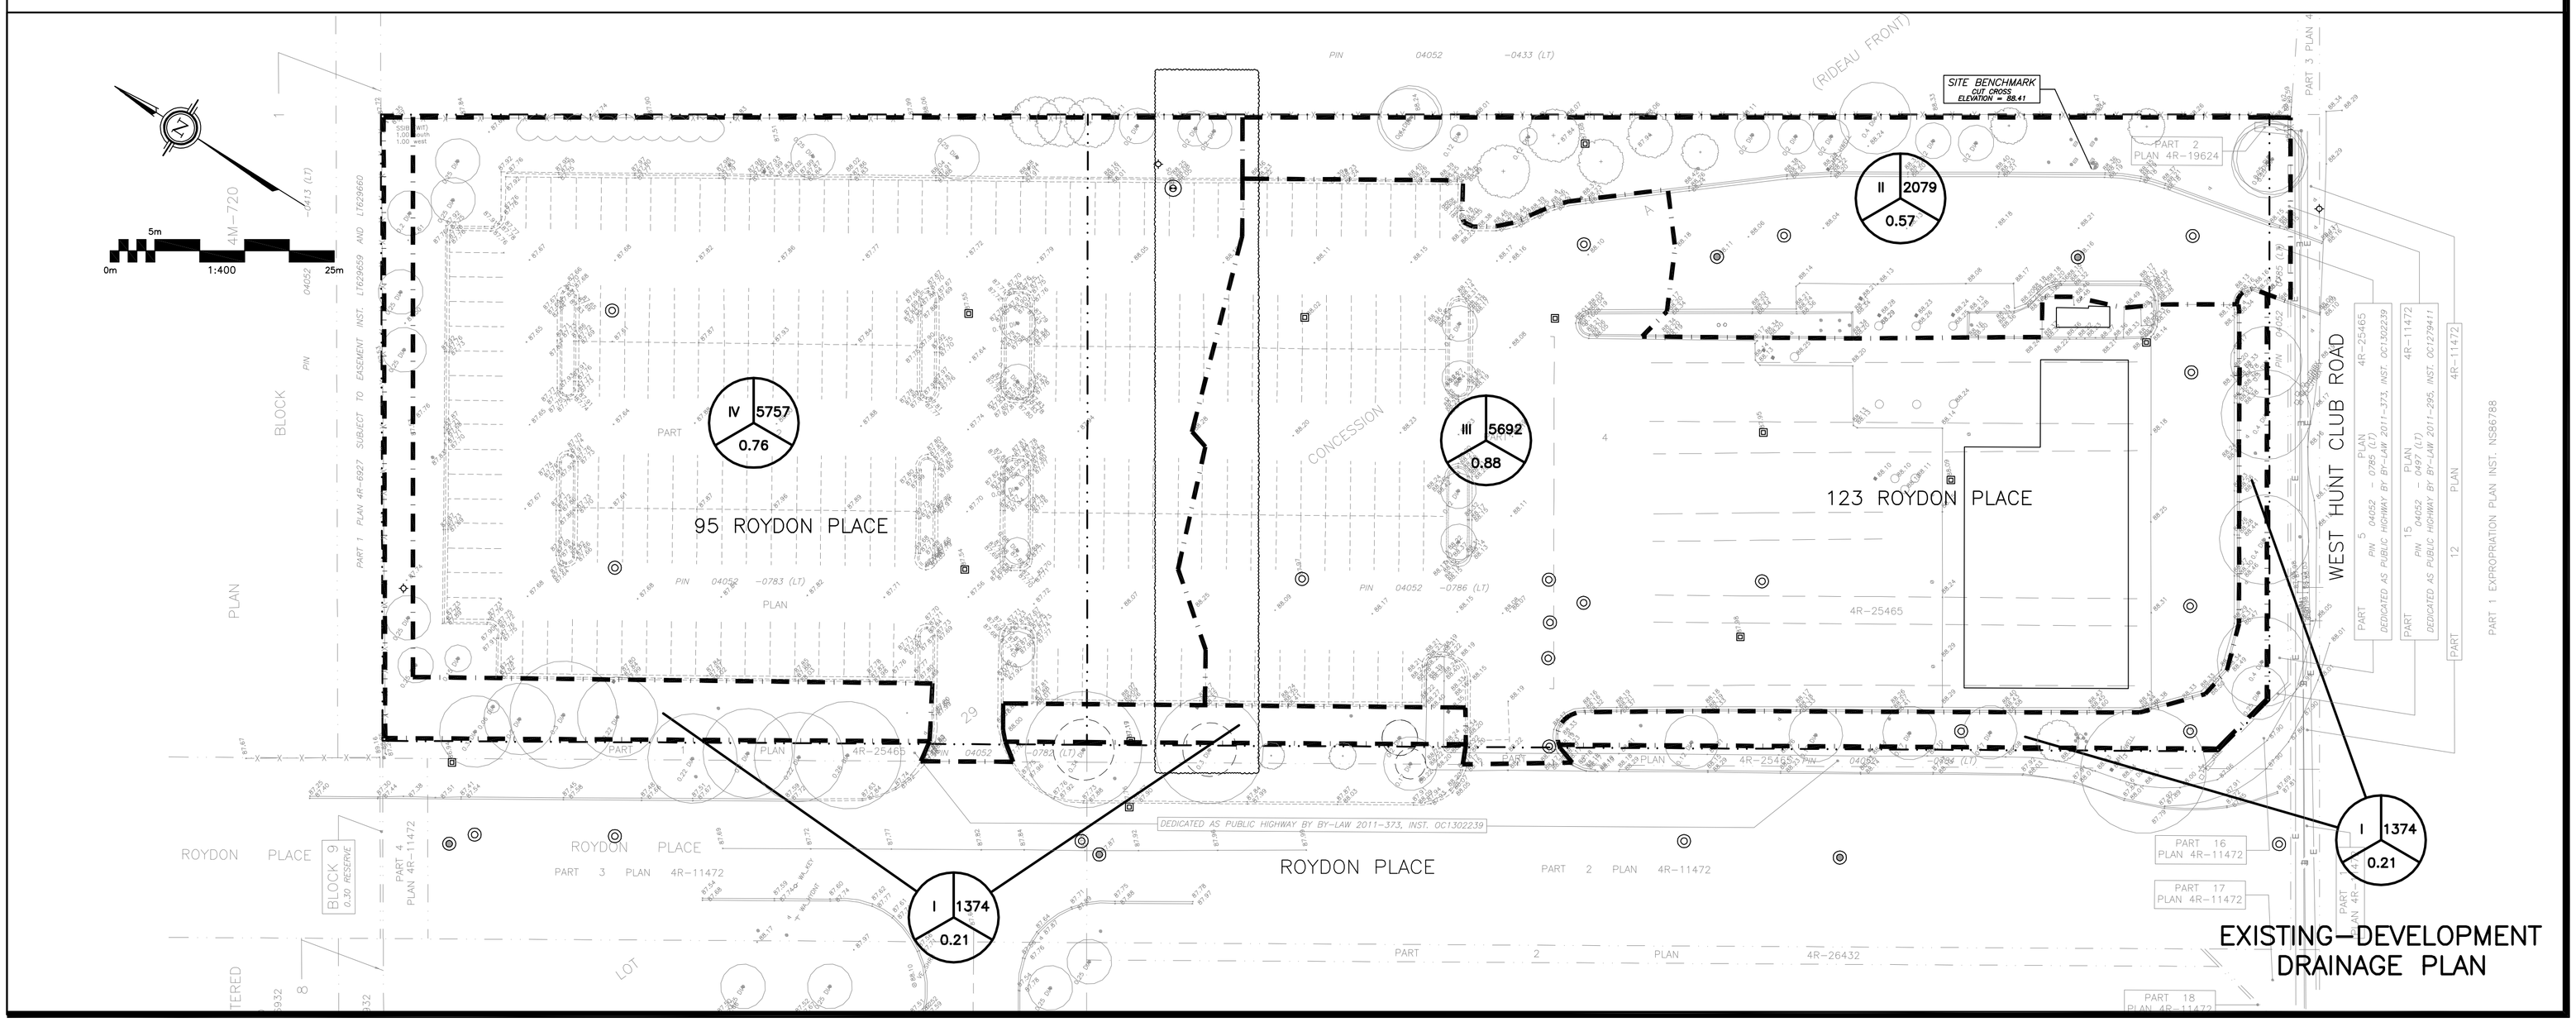

EXISTING–DEVELOPMENT DRAINAGE PLAN

LEGEND

DRAINAGE AREA — AREA (sq.m)

X — XXX

0.XX

5 YEAR RUNOFF COEFFICIENT

KEY PLAN

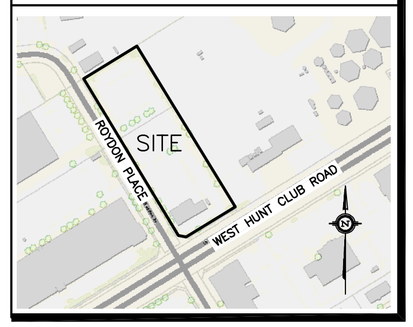

No.	DATE	REVISION
3	FEB 19–26	RE–ISSUED FOR APPROVAL
2	OCT 28–25	ISSUED FOR APPROVAL
1	SEP 25–25	ISSUED FOR CLIENT REVIEW

D. B. GRAY ENGINEERING INC.

Stormwater Management - Grading & Drainage - Storm & Sanitary Sewers - Watermain

700 Long Point Circle 613-425-8044

Ottawa, Ontario d.gray@dbgrayengineering.com

Project

PROPOSED PARKING LOT MODIFICATIONS
95–123 ROYDON PLACE
OTTAWA, ONTARIO

Drawing Title

EXISTING–DEVELOPMENT & POST–DEVELOPMENT DRAINAGE PLANS

Engineer's Seal

LICENSED PROFESSIONAL ENGINEER
D.B. GRAY
17016502
FEB 19–26
PROVINCE OF ONTARIO

NOT VALID UNLESS SIGNED & DATED

Drawn	D.B.G
H. Scale	1:400
V. Scale	
Date	SEP 25–25
Job No.	25080

Drawing No.

C–8 of 8

Plan #19411 File No. D07–12–25–0147