1016 (40") x 1651 (65") (CUSTOM SHEET SIZE)

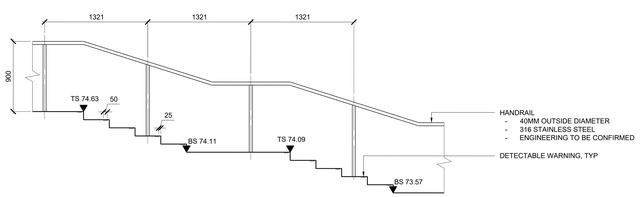

6 CURVED STAIR
SCALE 1 : 20 0 100 500 1000mm SECTION

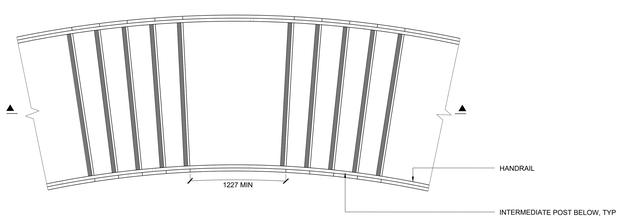

5 CURVED STAIR
SCALE 1 : 20 0 100 500 1000mm PLAN

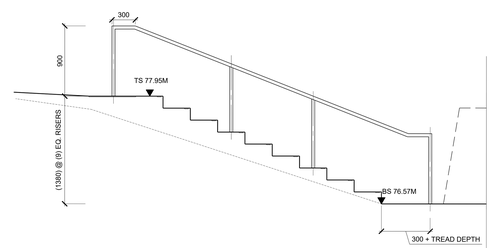

4 SOUTH HEALING GARDEN STAIR
SCALE 1 : 20 0 100 500 1000mm SECTION

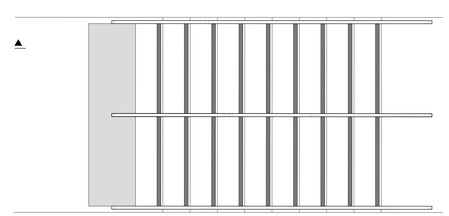

3 SOUTH HEALING GARDEN STAIR
SCALE 1 : 20 0 100 500 1000mm PLAN

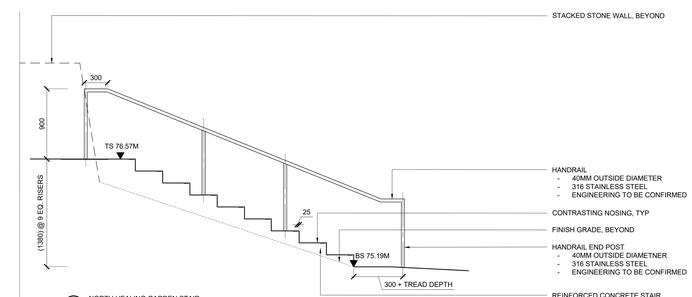

2 NORTH HEALING GARDEN STAIR
SCALE 1 : 20 0 100 500 1000mm SECTION

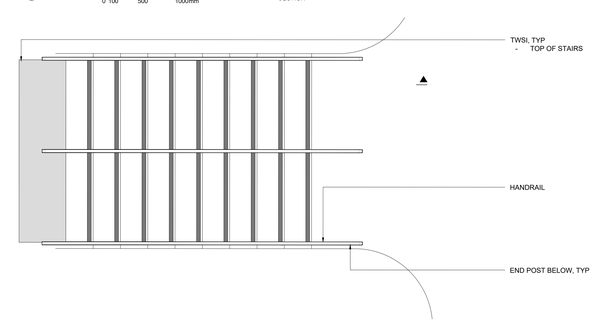

1 NORTH HEALING GARDEN STAIR
SCALE 1 : 20 0 100 500 1000mm PLAN

NOTE: CONTRACTOR TO PROVIDE STAMPED, ENGINEERED SHOP DRAWINGS FOR REVIEW AND APPROVAL, MEETING ALL OBC REQUIREMENTS.

PLOT DATE:

PROJECT
THE OTTAWA HOSPITAL NEW CAMPUS DEVELOPMENT - PHASE 4 MAIN HOSPITAL BUILDING
900 CARLING AVE, OTTAWA, ONTARIO

CLIENT
The Ottawa Hospital | L'Hôpital d'Ottawa
Infrastructure Ontario
PCL CONSTRUCTION | EllisDon

CLIENT PROJECT NO.
1070002

KEY PLAN

THIS DRAWING TO BE PRINTED IN COLOUR

NO.	ISSUED	DATE
02	SITE PLAN CONTROL RESUBMISSION	2026-01-12
01	95% DD SUBMISSION	2025-09-19

REVISIONS

DRAWING STATUS
NOT FOR CONSTRUCTION

DISCREPANCIES MUST BE REPORTED IMMEDIATELY TO THE ARCHITECT BEFORE PROCEEDING.
ONLY FIGURED DIMENSIONS ARE TO BE USED. CONTRACTORS MUST CHECK ALL DIMENSIONS ON SITE. THIS DRAWING IS PROTECTED BY COPYRIGHT.

ALL DIMENSIONS ARE SHOWN IN METRIC.

AUTHOR
PWP

PROJECT TEAM

DESIGN-BUILDER	PCL/EO, A JOINT VENTURE
ARCHITECTURAL	PARKIN ARCHITECTS LIMITED JODOIN LAMARRE PRATTE ARCHITECTES ADAMSON ASSOCIATE ARCHITECTS B&B ARCHITECTS INC.
STRUCTURAL	STEPHENSON ENGINEERING LTD. BOUTHILLETTE PARIZEAU INC.
MECHANICAL	HH ANGUS & ASSOCIATES LTD. CROSSEY ENGINEERING LTD.
ELECTRICAL	MULVEY & BANANI INTERNATIONAL INC.
CIVIL	WSP CANADA INC.
LANDSCAPE	VERTECHS DESIGN INC. PWP LANDSCAPE ARCHITECTURE
BUILDING CODE	LMDG BUILDING CODE CONSULTANTS LTD.

AUTHOR PROJECT NO.
PCL2301_C

STAMP | STAMP

DRAWING TITLE
CONCRETE DETAILS

DRAWN: -
CHECKED: -
SCALE AT 40" x 65": AS NOTED
DATE: 19-SEPT-2025
GRAPHIC SCALE: AS NOTED

DRAWING NO.: **L20-101**
REV NO.: **02**