SHEET NOTES:

1. FOR ROOF ASSEMBLY TYPES, REFER TO DRAWING A7-002 WITHIN THIS ARCHITECTURAL SERIES 01 - VOLUME 01
2. FOR HELIPORT AND RPAS, REFER TO AVIATION DRAWINGS
3. FOR CLINICAL DEPARTMENTS, REFER TO STACKING DIAGRAM AI0-030 IN ARCHITECTURAL SERIES 02 - VOLUME 01
4. FOR LANDSCAPE ROOFS AND GARDEN TYPOLOGIES, REFER TO LANDSCAPE DRAWINGS

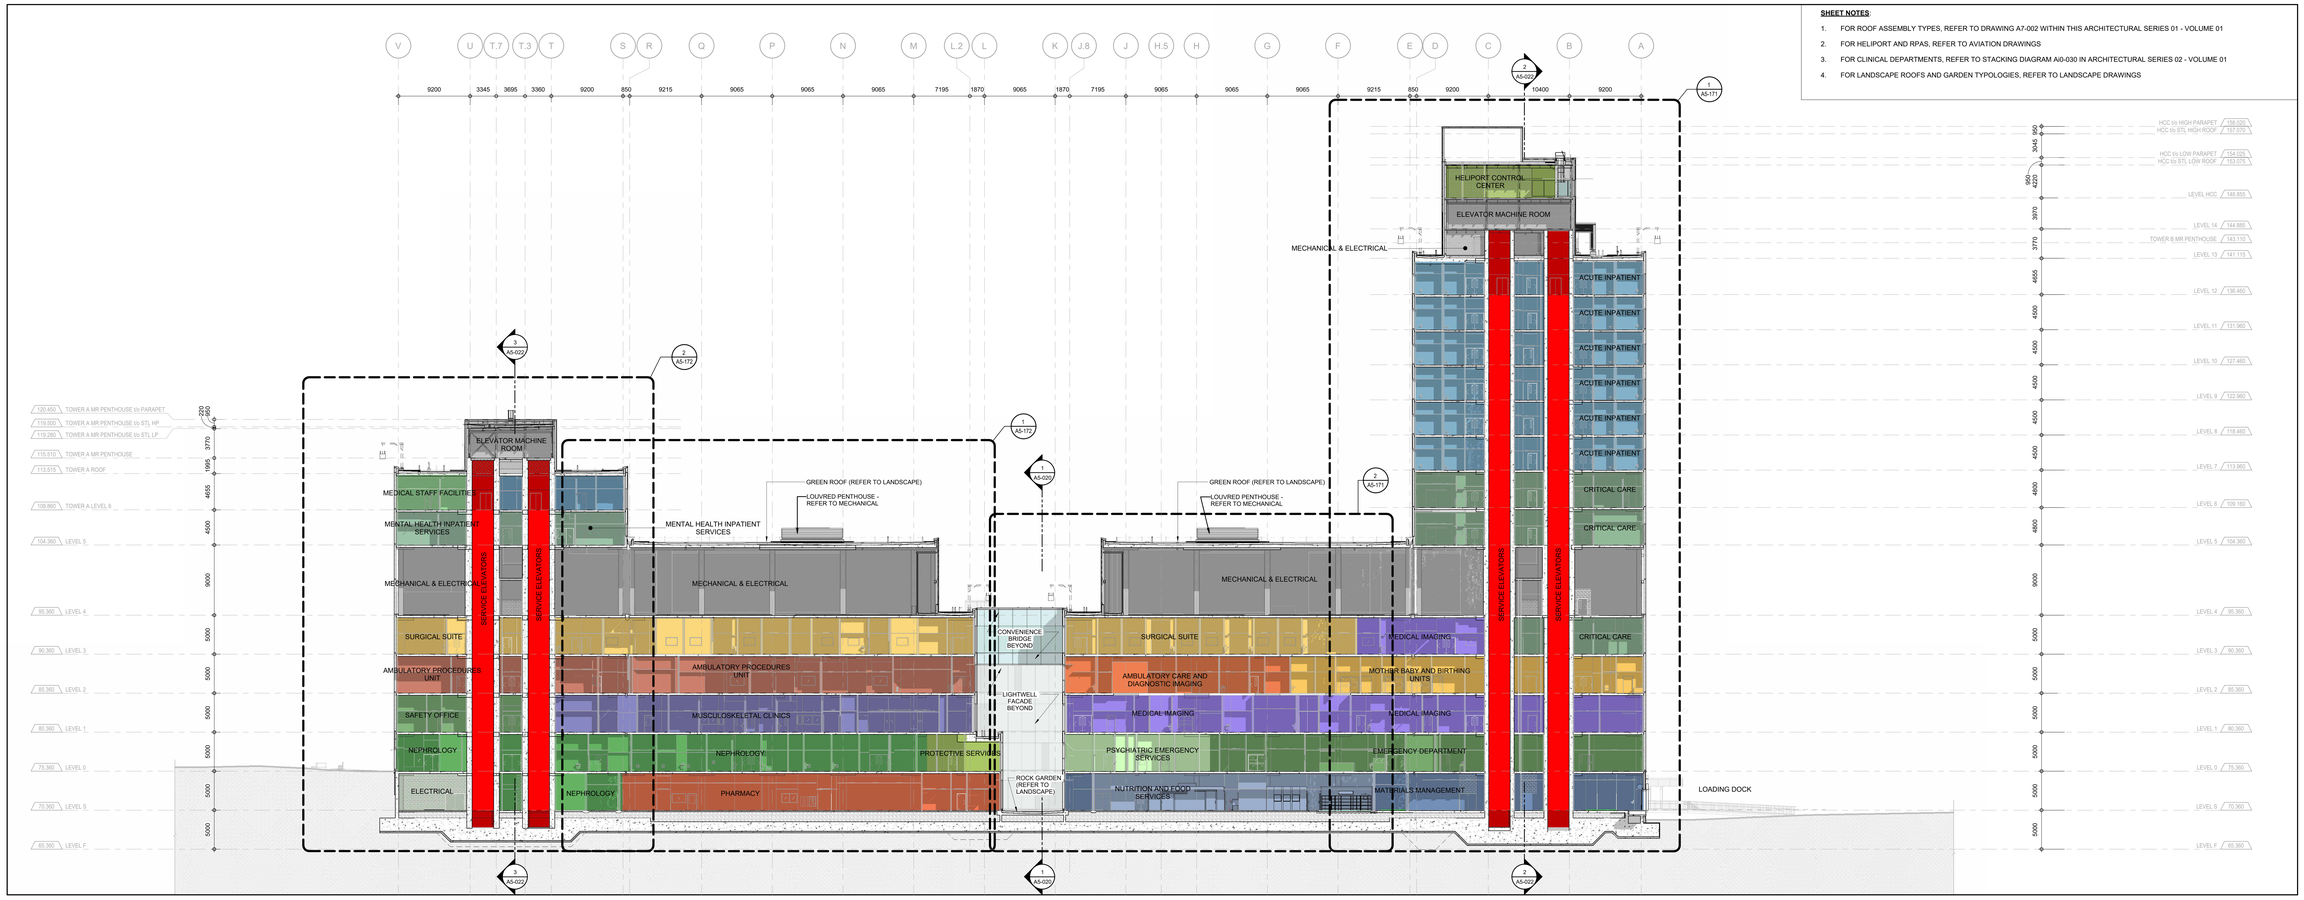

E-W BUILDING SECTION LOOKING NORTH 2
A1-10F
1 : 200

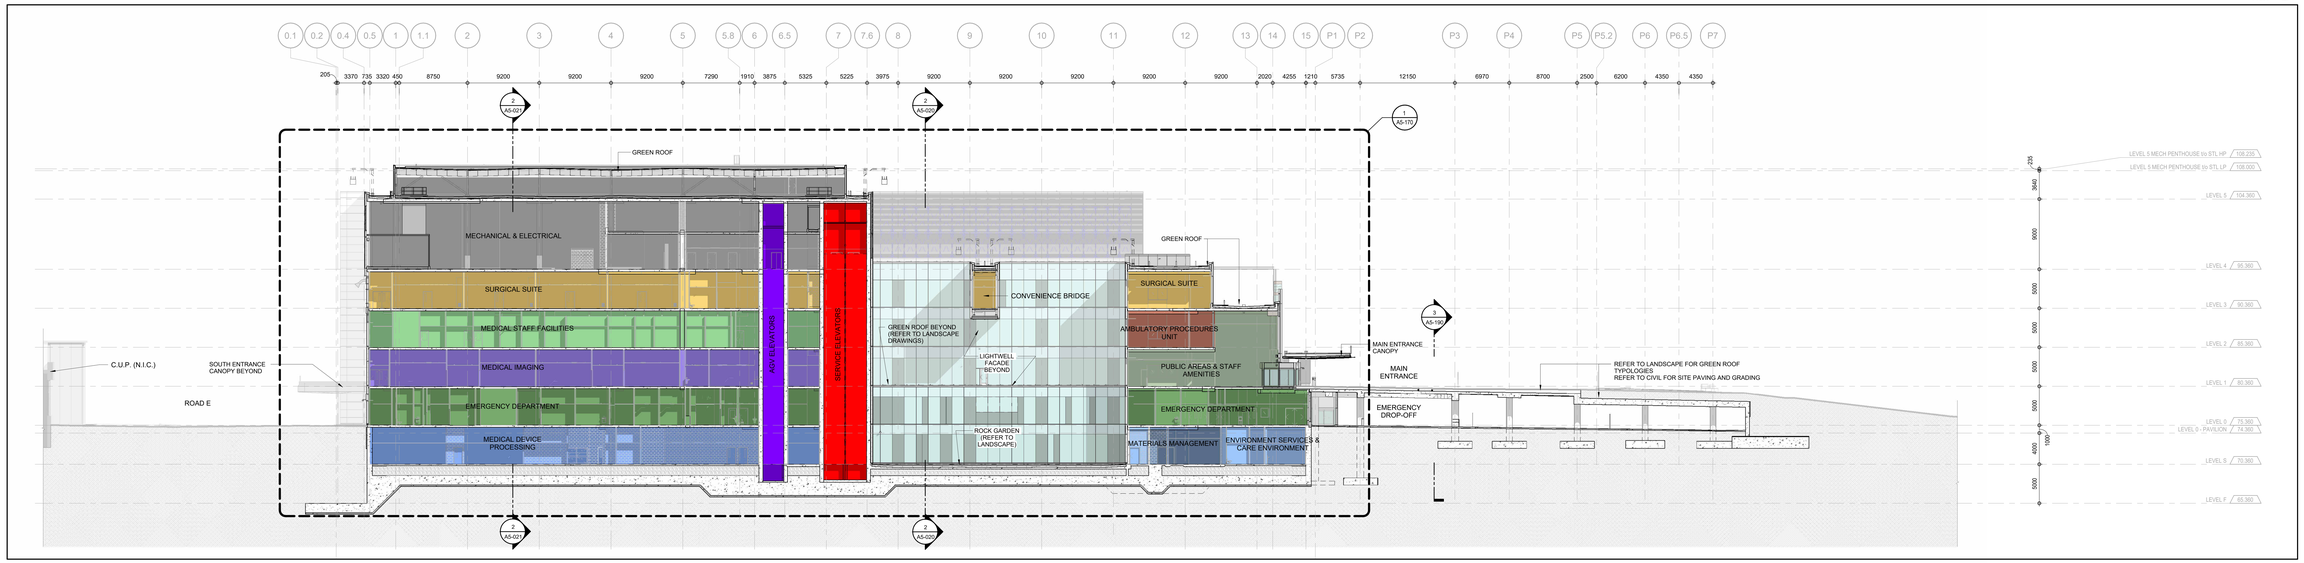

N-S BUILDING SECTION LOOKING WEST 1
A1-10F
1 : 200

PROJECT

THE OTTAWA HOSPITAL NEW CAMPUS DEVELOPMENT - PHASE 4 MAIN HOSPITAL BUILDING

900 CARLING AVE, OTTAWA, ONTARIO

CLIENT

The Ottawa Hospital | L'Hôpital d'Ottawa

Infrastructure Ontario

PCL CONSTRUCTION | EllisDon

CLIENT PROJECT NO.

1070002

KEY PLAN

TRUE NORTH | PROJECT NORTH

TOWER K | PODIUM | TOWER R | PAVILION | BRIDGE

NO.	ISSUED	DATE
07	SITE PLAN CONTROL RESUBMISSION	2026-01-12
06	90% DD SUBMISSION	2025-09-19
05	SITE PLAN CONTROL RESUBMISSION	2025-06-05
04	65% DD SUBMISSION	2025-05-05
03	35% DD SUBMISSION	2025-01-09
02	ISSUED FOR ACPOR READINESS	2025-01-08
01	80%SD SUBMISSION	2024-08-15

REVISIONS

DRAWING STATUS

NOT FOR CONSTRUCTION

DISCREPANCIES MUST BE REPORTED IMMEDIATELY TO THE ARCHITECT BEFORE PROCEEDING.
ONLY FIGURED DIMENSIONS ARE TO BE USED. CONTRACTORS MUST CHECK ALL DIMENSIONS ON SITE. THIS DRAWING IS PROTECTED BY COPYRIGHT.

ALL DIMENSIONS ARE SHOWN IN METRIC.

AUTHOR

adamson ASSOCIATES | ARCHITECTS
A Partnership of Corporations

PROJECT TEAM

DESIGN-BUILDER	PCL/ED. A JOINT VENTURE
ARCHITECTURAL	PARKIN ARCHITECTS LIMITED JODOIN LAMARRE PRATTE ARCHITECTES ADAMSON ASSOCIATE ARCHITECTS bbb ARCHITECTS INC.
STRUCTURAL	STEPHENSON ENGINEERING LTD. SOUTHILLETTE PARIZEAU INC.
MECHANICAL	HH ANGUS & ASSOCIATES LTD. CROSSEY ENGINEERING LTD.
ELECTRICAL	MULVEY & BANANI INTERNATIONAL INC.
CIVIL	WSP CANADA INC.
LANDSCAPE	VERTECHS DESIGN INC. PWP LANDSCAPE ARCHITECTURE
BUILDING CODE	LMDG BUILDING CODE CONSULTANTS LTD.

AUTHOR PROJECT NO.

2233-00

STAMP | STAMP

DRAWING TITLE

OVERALL BUILDING SECTIONS

DRAWN	CHECKED
AAA-PT	JM
SCALE AT 40" x 65"	DATE
1 : 200	15 AUG 2024

GRAPHIC SCALE 0 1 2 3 4 5 10m
SCALE IN METERS

DRAWING NO. **A5-020** | REV NO. **07**

1016 (40") x 1651 (65") (CUSTOM SHEET SIZE)

PLOT DATE: 9/18/2025 12:26:07 PM