SHEET NOTES:

1. REFER TO A5-020 FOR TYPICAL NOTES

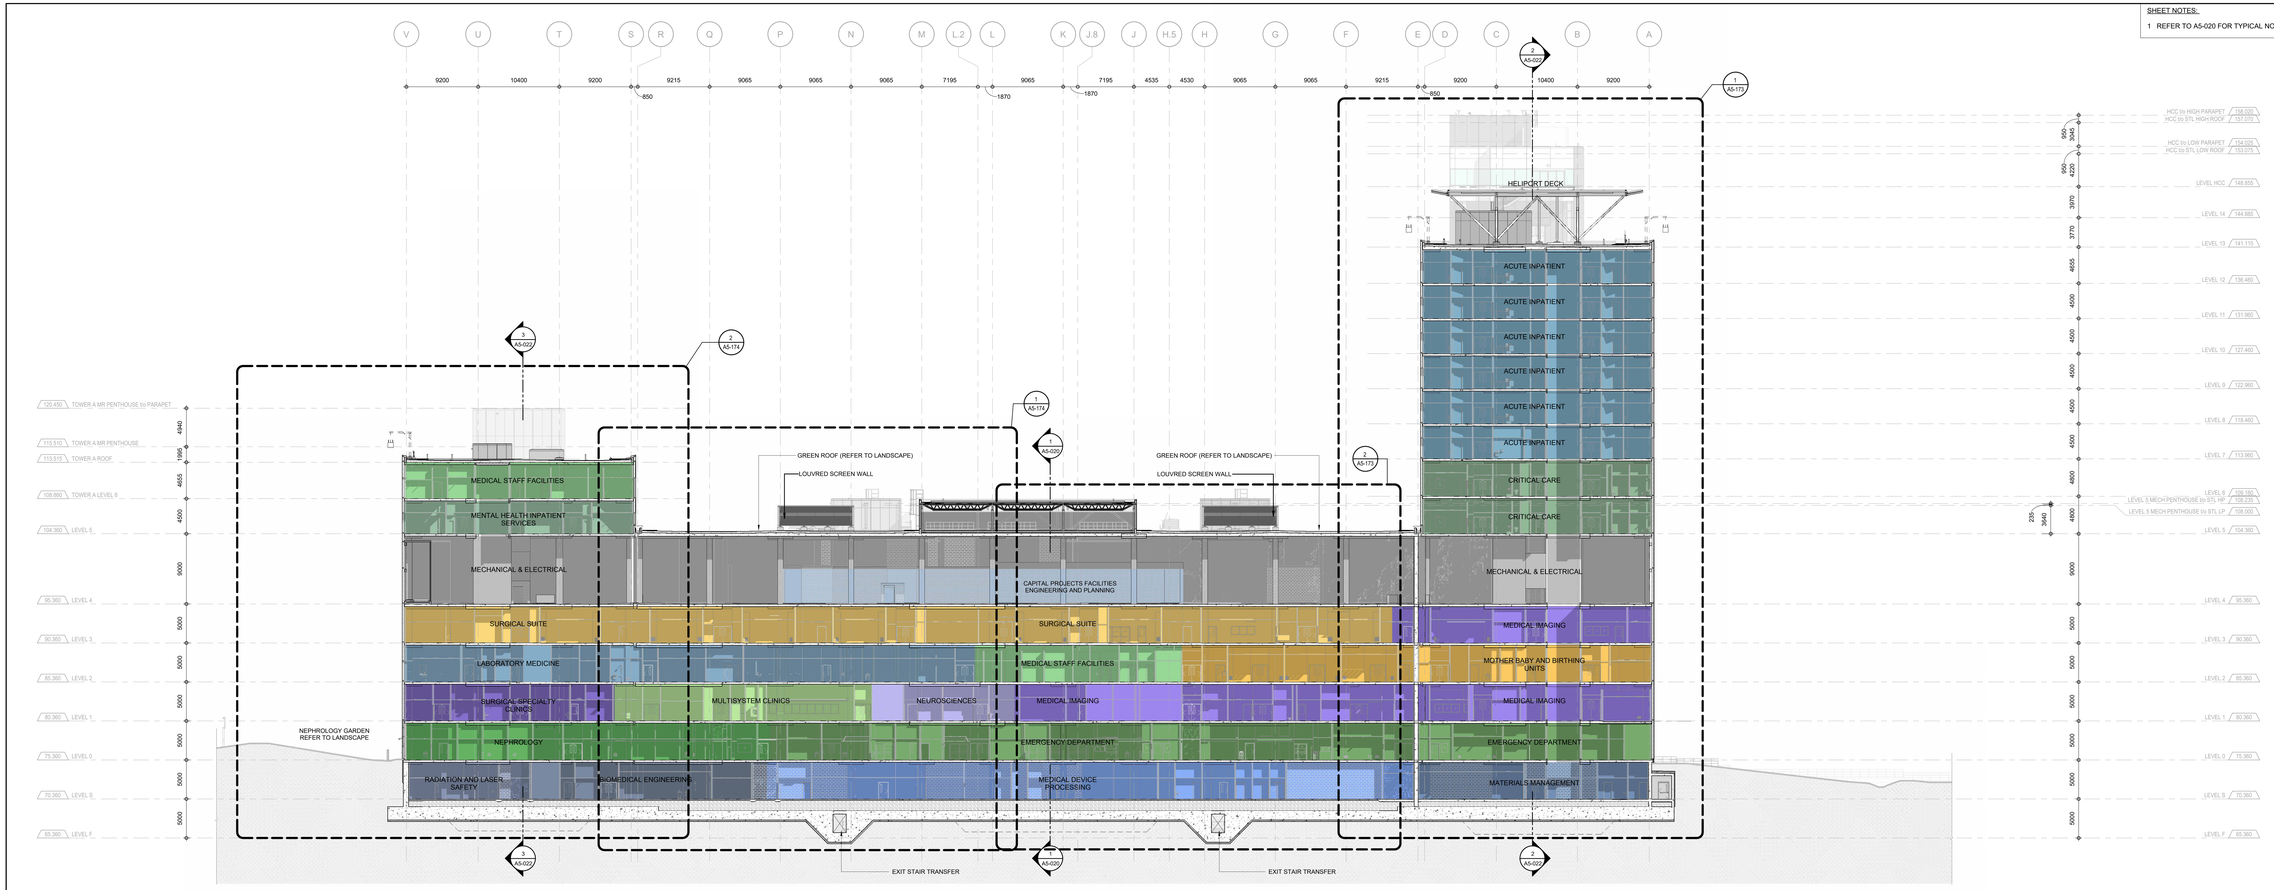


## E-W BUILDING SECTION LOOKING NORTH (2)

A1-10F
1 : 200

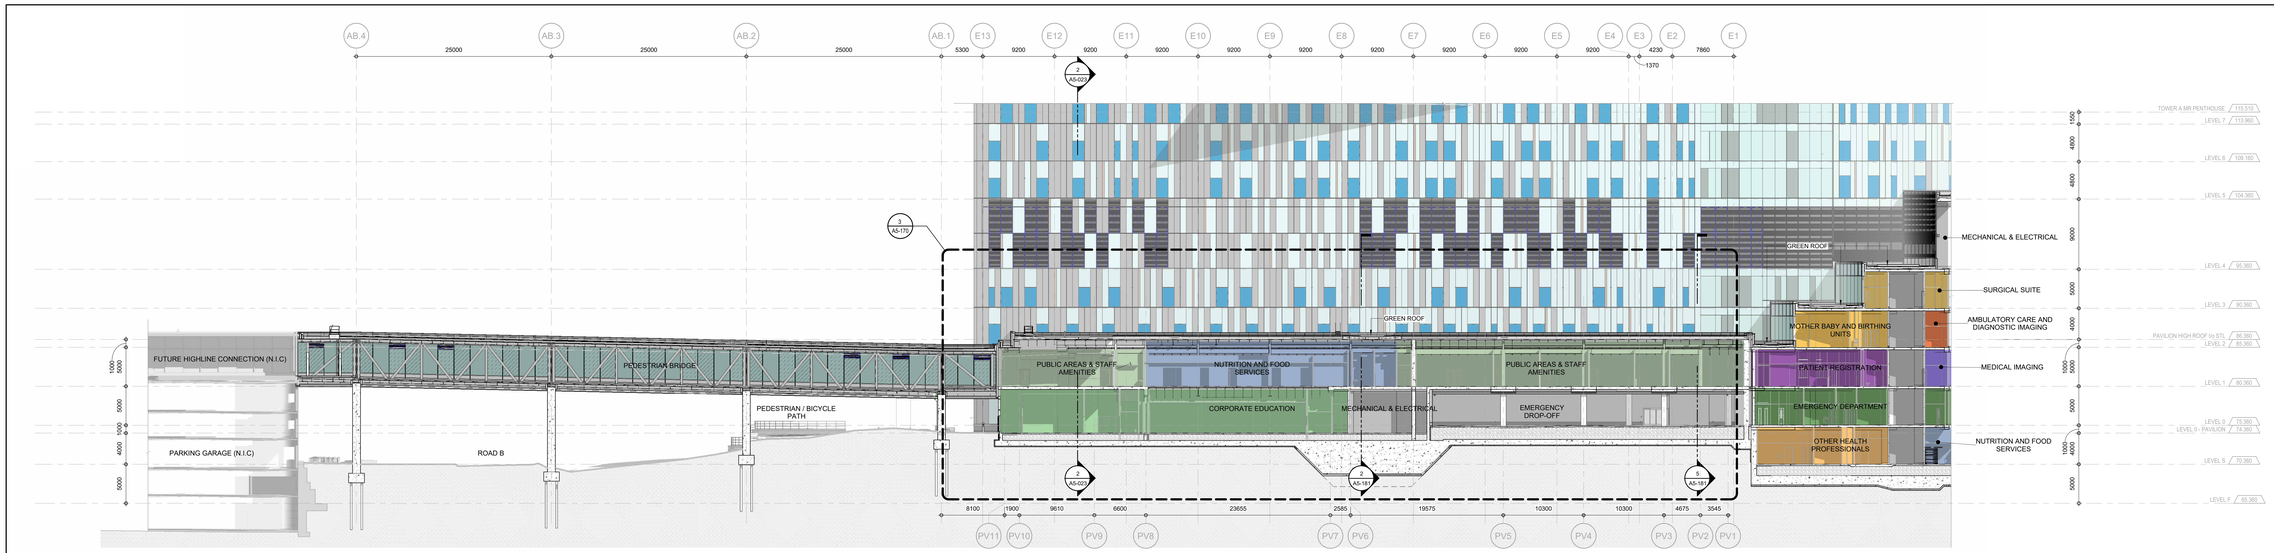


## PAVILION BUILDING SECTION LOOKING SOUTH EAST (1)

A1-10D
1 : 200

PROJECT

# THE OTTAWA HOSPITAL NEW CAMPUS DEVELOPMENT - PHASE 4 MAIN HOSPITAL BUILDING

900 CARLING AVE, OTTAWA, ONTARIO

CLIENT

The Ottawa Hospital | L'Hôpital d'Ottawa

Infrastructure Ontario

PCL CONSTRUCTION | EllisDon

CLIENT PROJECT NO.

**1070002**

KEY PLAN

TRUE NORTH | PROJECT NORTH

| NO. | ISSUED | DATE |
|---|---|---|
| 07 | SITE PLAN CONTROL RESUBMISSION | 2025-01-12 |
| 06 | 90% DD SUBMISSION | 2025-09-19 |
| 05 | SITE PLAN CONTROL RESUBMISSISION | 2025-06-05 |
| 04 | 65% DD SUBMISSION | 2025-06-05 |
| 03 | 35% DD SUBMISSION | 2025-01-09 |
| 02 | ISSUED FOR ACPOR READINESS | 2025-01-09 |
| 01 | 80%SD SUBMISSION | 2024-08-15 |

REVISIONS

DRAWING STATUS

**NOT FOR CONSTRUCTION**

DISCREPANCIES MUST BE REPORTED IMMEDIATELY TO THE ARCHITECT BEFORE PROCEEDING.
ONLY FIGURED DIMENSIONS ARE TO BE USED. CONTRACTORS MUST CHECK ALL DIMENSIONS ON SITE. THIS DRAWING IS PROTECTED BY COPYRIGHT.

ALL DIMENSIONS ARE SHOWN IN METRIC.

AUTHOR

adamson ASSOCIATES | ARCHITECTS
A Partnership of Corporations

PROJECT TEAM

**DESIGN-BUILDER** PCL/ED, A JOINT VENTURE

**ARCHITECTURAL** PARKIN ARCHITECTS LIMITED
JODOIN LAMARRE PRATTE ARCHITECTES
ADAMSON ASSOCIATE ARCHITECTS
bbs ARCHITECTS INC.

**STRUCTURAL** STEPHENSON ENGINEERING LTD.
BOUTHILLETTE PARIZEAU INC.

**MECHANICAL** HH ANGUS & ASSOCIATES LTD.
CROSSEY ENGINEERING LTD.

**ELECTRICAL** MULVEY & BANANI INTERNATIONAL INC.

**CIVIL** WSP CANADA INC.

**LANDSCAPE** VERTECHS DESIGN INC.
PWP LANDSCAPE ARCHITECTURE

**BUILDING CODE** LMDG BUILDING CODE CONSULTANTS LTD.

AUTHOR PROJECT NO.

**2233-00**

| STAMP | STAMP |
|---|---|
| | |

DRAWING TITLE

**OVERALL BUILDING SECTIONS**

| DRAWN | CHECKED |
|---|---|
| AAA-PT | JM |
| SCALE AT 40" x 65" | DATE |
| 1 : 200 | 15 AUG 2024 |

GRAPHIC SCALE 0 1 2 3 4 5 10 SCALE IN METERS

DRAWING NO. **A5-021** REV NO. **07**

1016 (40") x 1651 (65") (CUSTOM SHEET SIZE)

PLOT DATE: 9/16/2025 12:38:17 PM