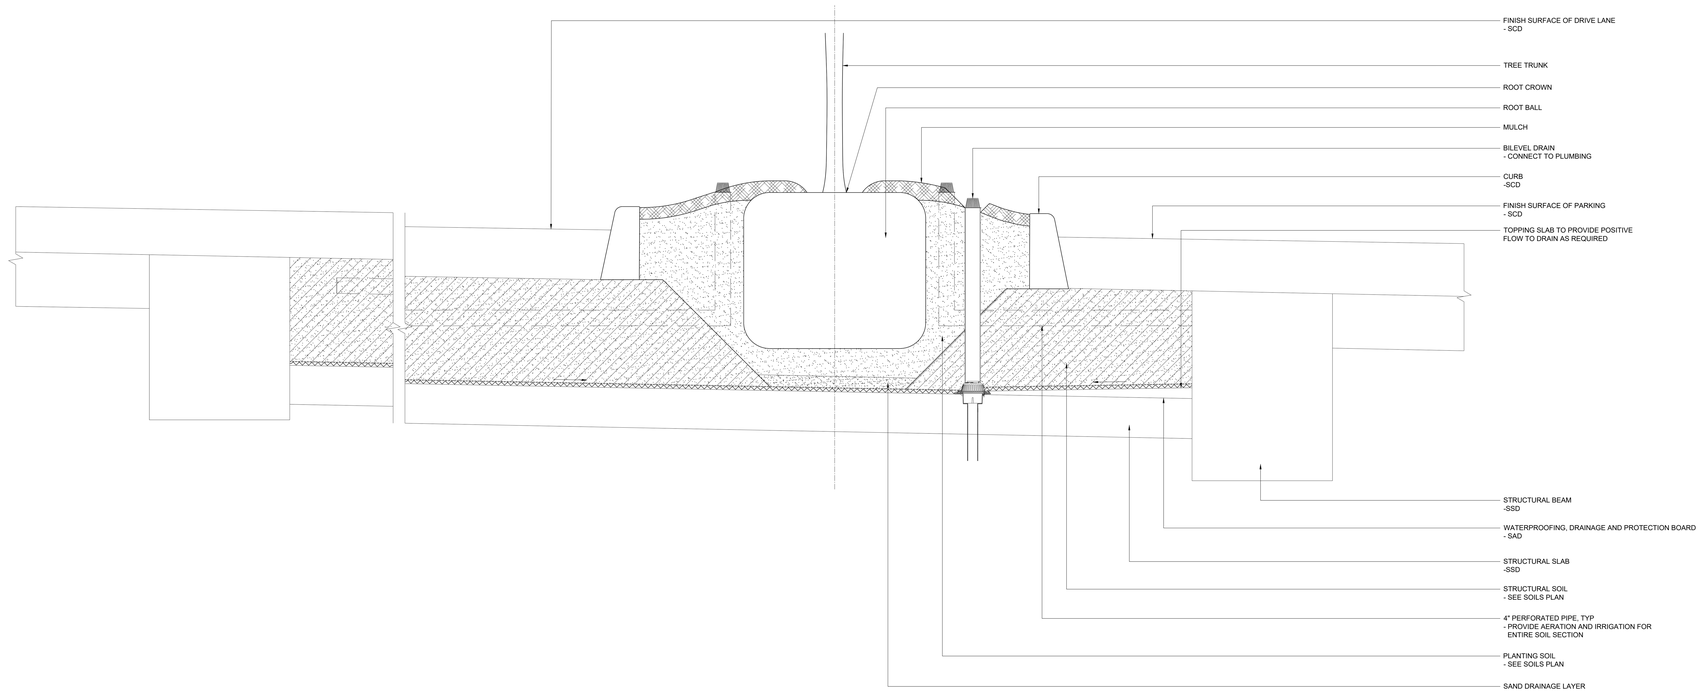

2 COLUMNAR TREE PLANTING AT EMERGENCY GARAGE

SCALE 1 : 10 — 0 100 200 300 400 500mm — SECTION

NOTE:
UNDERSTORY PLANTING NOT
SHOWN FOR GRAPHIC CLARITY

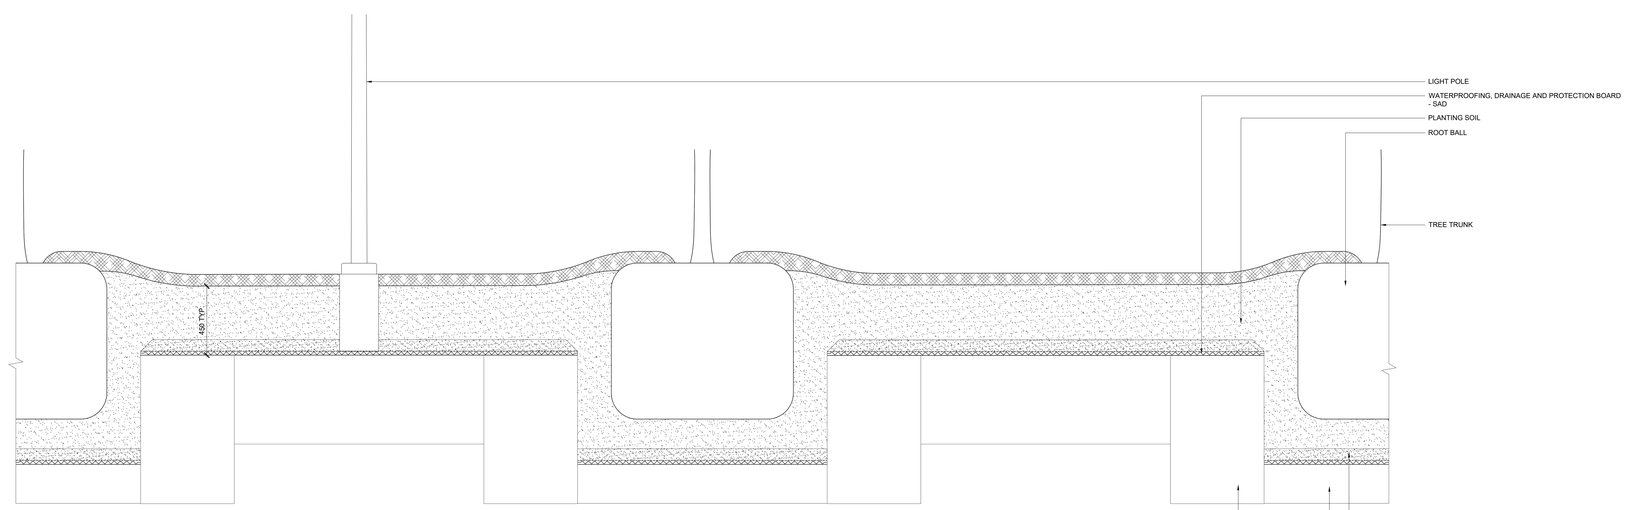

1 COLUMNAR TREE PLANTER

SCALE 1 : 10 — 0 100 200 300 400 500mm — TYPE

NOTE:
UNDERSTORY PLANTING NOT
SHOWN FOR GRAPHIC CLARITY

PROJECT

THE OTTAWA HOSPITAL NEW CAMPUS DEVELOPMENT - PHASE 4 MAIN HOSPITAL BUILDING

900 CARLING AVE, OTTAWA, ONTARIO

CLIENT

The Ottawa Hospital | L'Hôpital d'Ottawa

Infrastructure Ontario

PCL CONSTRUCTION | EllisDon

CLIENT PROJECT NO.

1070002

KEY PLAN

THIS DRAWING TO BE PRINTED IN COLOUR

NO.	ISSUED	DATE
02	SITE PLAN CONTROL RESUBMISSION	2026-01-12
01	95% DD SUBMISSION	2025-09-19

REVISIONS

DRAWING STATUS

NOT FOR CONSTRUCTION

DISCREPANCIES MUST BE REPORTED IMMEDIATELY TO THE ARCHITECT BEFORE PROCEEDING
ONLY FIGURED DIMENSIONS ARE TO BE USED. CONTRACTORS MUST CHECK ALL DIMENSIONS ON SITE. THIS DRAWING IS PROTECTED BY COPYRIGHT.

ALL DIMENSIONS ARE SHOWN IN METRIC.

AUTHOR

PWP

PROJECT TEAM

DESIGN-BUILDER PCL/EID, A JOINT VENTURE

ARCHITECTURAL PARKIN ARCHITECTS LIMITED
JODOIN LAMARRE PRATTE ARCHITECTES
ADAMSON ASSOCIATE ARCHITECTS
bbb ARCHITECTS INC.

STRUCTURAL STEPHENSON ENGINEERING LTD.
BOUTHILLETTE PARIZEAU INC.

MECHANICAL HH ANGUS & ASSOCIATES LTD.
CROSSEY ENGINEERING LTD.

ELECTRICAL MULVEY & BANANI INTERNATIONAL INC.

CIVIL WSP CANADA INC.

LANDSCAPE VERTECHS DESIGN INC.
PWP LANDSCAPE ARCHITECTURE

BUILDING CODE LMDG BUILDING CODE CONSULTANTS LTD.

AUTHOR PROJECT NO.

PCL2301_C

STAMP | STAMP

DRAWING TITLE

PLANTING DETAILS

DRAWN	CHECKED
-	-
SCALE AT 40" x 65"	DATE
AS NOTED	19-SEPT-2025

GRAPHIC SCALE AS NOTED

DRAWING NO. **L27-103** REV NO. **02**

1016 (40") x 1051 (65") (CUSTOM SHEET SIZE)
PLOT DATE: