


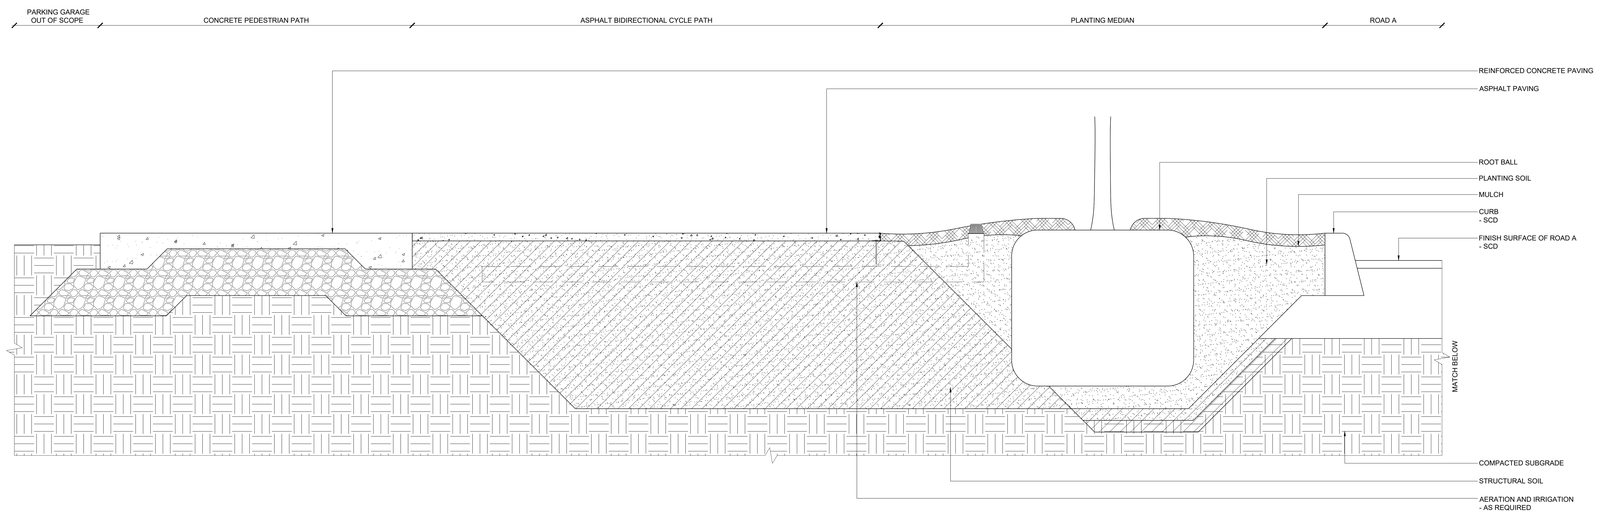


NOTE:
UNDERSTORY PLANTING NOT
SHOWN FOR GRAPHIC CLARITY

1 STREET TREE PLANTING AT ROAD A
SCALE 1 : 10 — 0 100 200 300 400 500mm — SECTION

PROJECT
**THE OTTAWA HOSPITAL NEW CAMPUS DEVELOPMENT - PHASE 4 MAIN HOSPITAL BUILDING**
900 CARLING AVE, OTTAWA, ONTARIO

CLIENT
The Ottawa Hospital | L'Hôpital d'Ottawa
Infrastructure Ontario
PCL CONSTRUCTION | EllisDon

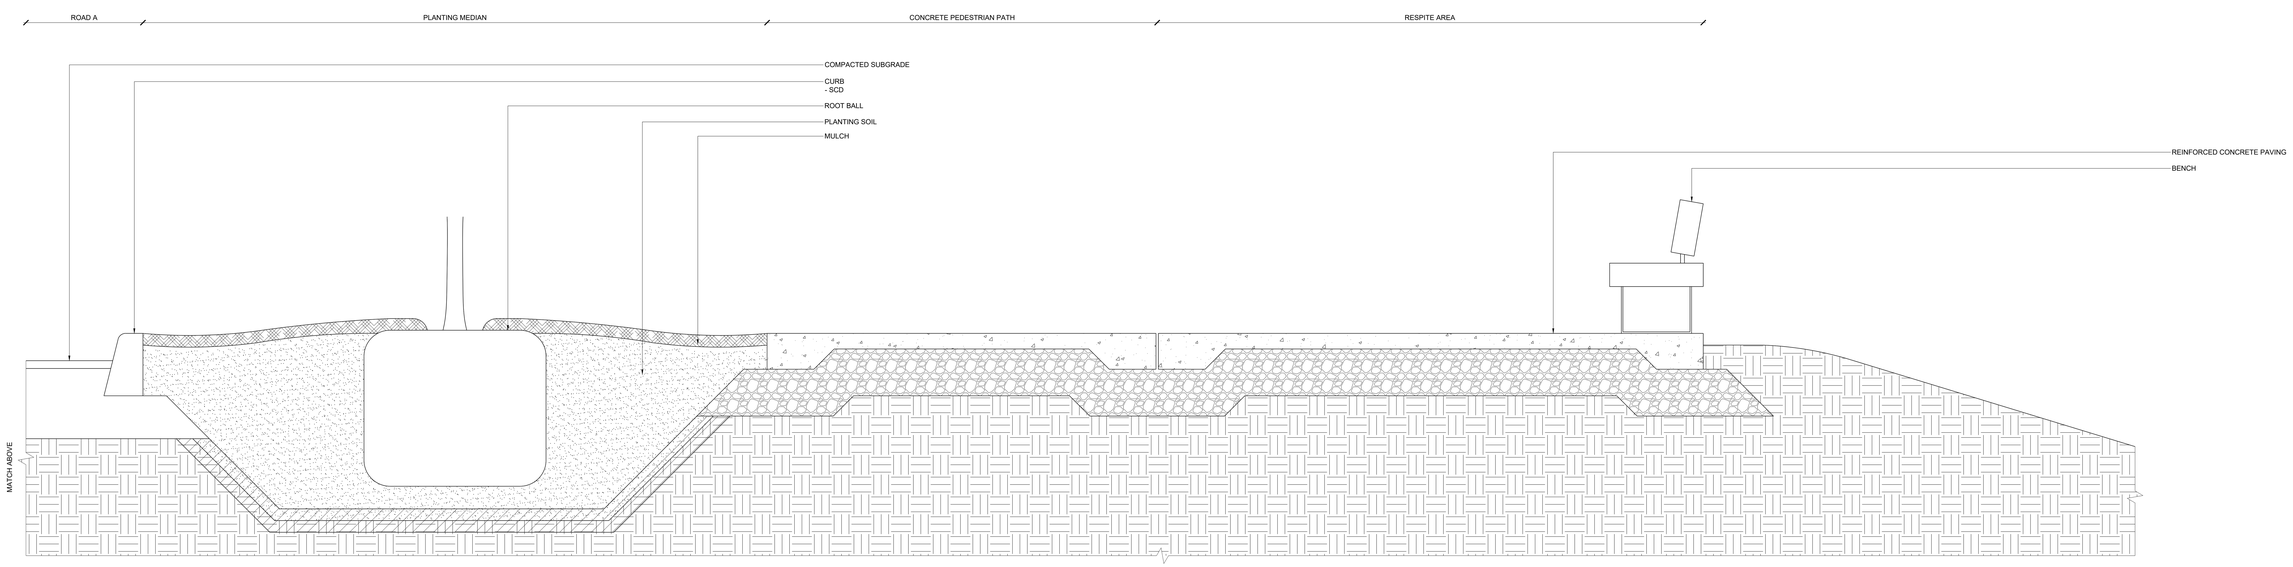CLIENT PROJECT NO.
**1070002**

KEY PLAN

THIS DRAWING TO BE PRINTED IN COLOUR

| NO. | ISSUED | DATE |
|---|---|---|
| 02 | SITE PLAN CONTROL RESUBMISSION | 2026-01-12 |
| 01 | 95% DD SUBMISSION | 2025-09-19 |

REVISIONS

DRAWING STATUS
**NOT FOR CONSTRUCTION**

DISCREPANCIES MUST BE REPORTED IMMEDIATELY TO THE ARCHITECT BEFORE PROCEEDING.
ONLY FIGURED DIMENSIONS ARE TO BE USED. CONTRACTORS MUST CHECK ALL DIMENSIONS ON SITE. THIS DRAWING IS PROTECTED BY COPYRIGHT.

ALL DIMENSIONS ARE SHOWN IN METRIC.

**AUTHOR**
PWP

**PROJECT TEAM**

**DESIGN-BUILDER** PCL/ED. A JOINT VENTURE

**ARCHITECTURAL** PARKIN ARCHITECTS LIMITED
JODOIN LAMARRE PRATTE ARCHITECTES
ADAMSON ASSOCIATE ARCHITECTS
Ibbs ARCHITECTS INC.

**STRUCTURAL** STEPHENSON ENGINEERING LTD.
BOUTHILLETTE PARIZEAU INC.

**MECHANICAL** HH ANGUS & ASSOCIATES LTD.
CROSSEY ENGINEERING LTD.

**ELECTRICAL** MULVEY & BANANI INTERNATIONAL INC.

**CIVIL** IRSP CANADA INC.

**LANDSCAPE** VERTICOS DESIGN INC.
PWP LANDSCAPE ARCHITECTURE

**BUILDING CODE** LMDG BUILDING CODE CONSULTANTS LTD.

AUTHOR PROJECT NO.
**PCL2301_C**

STAMP | STAMP

DRAWING TITLE
**PLANTING DETAILS**

| DRAWN | CHECKED |
|---|---|
| - | - |
| SCALE AT 40" x 65" AS NOTED | DATE 19-SEPT-2025 |

GRAPHIC SCALE AS NOTED

DRAWING NO. **L27-104** | REV NO. **02**

10189.40"x.1651.65"(CUSTOM SHEET SIZE)

PLOT DATE: