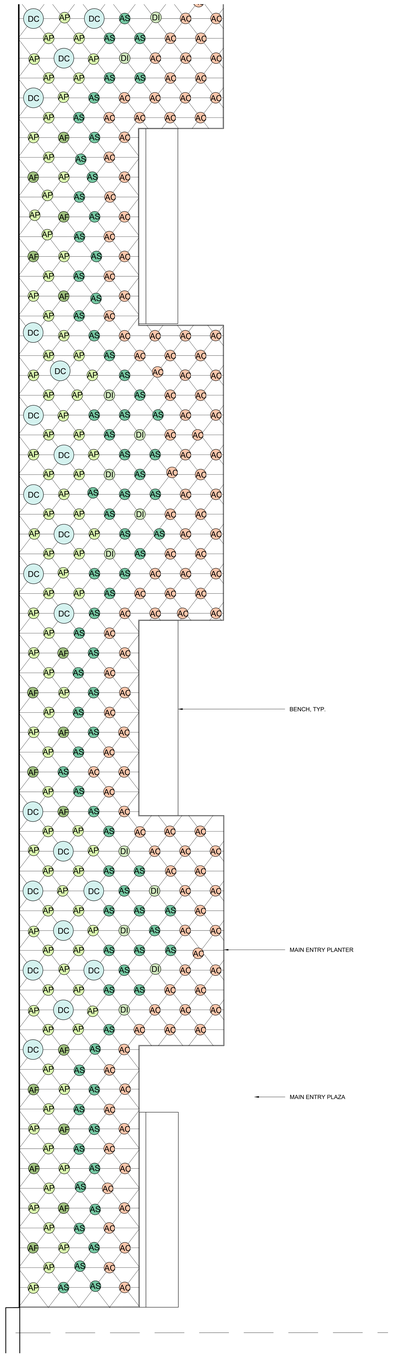

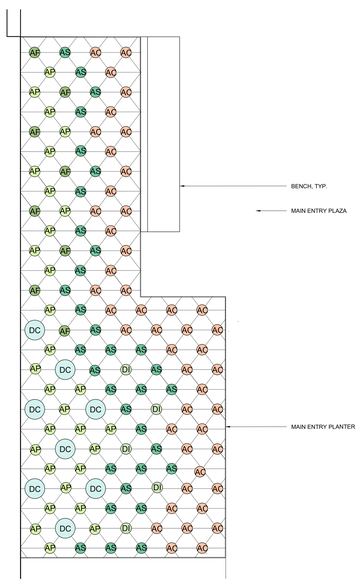

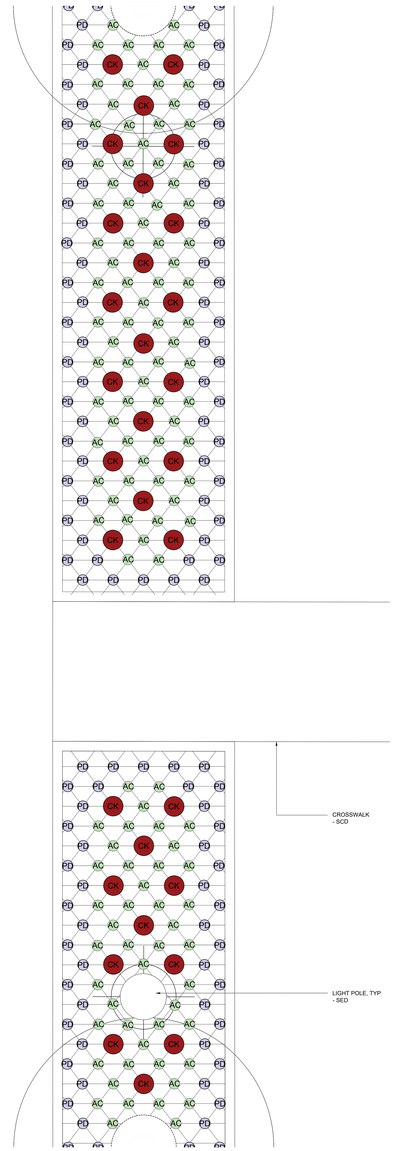

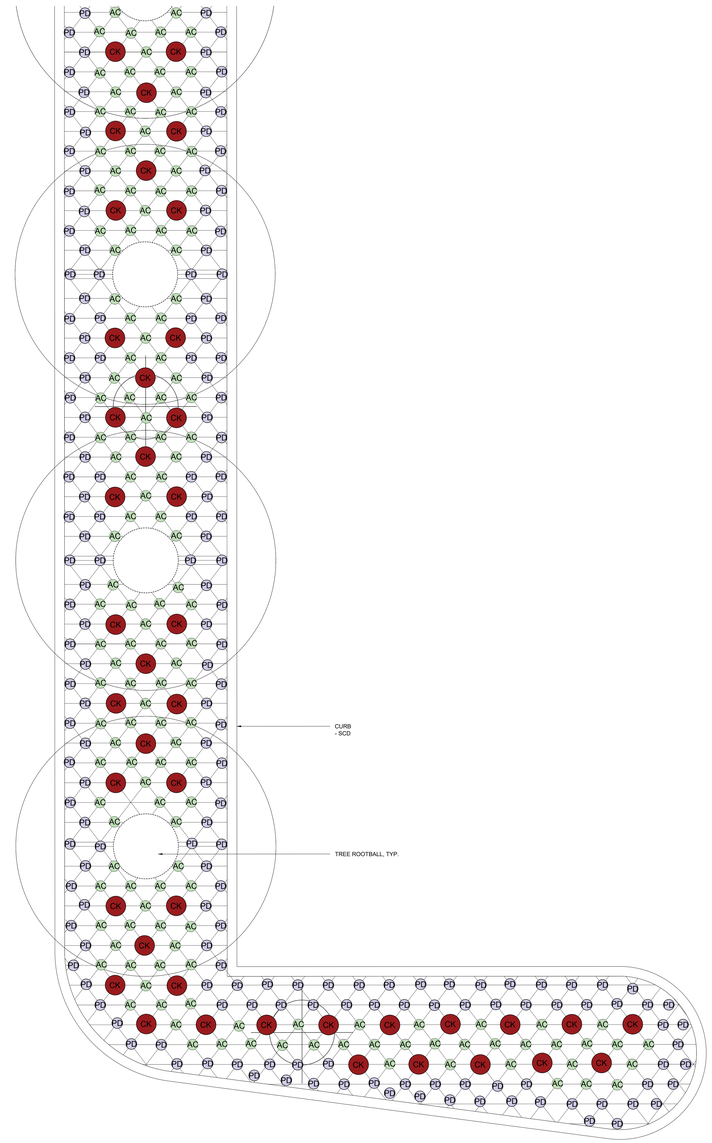

18 ZONE 18 FACADE PLANTING - 12" O.C

AP	ADIANTUM PEDATUM	24%	1 GALLON	12"
AC	ASARUM CANADENSE	25%	1 GALLON	12"
AS	ASPLENIUM SCOLOPENDRIUM	4%	1 GALLON	24"
AB	ATHYRIUM FILIX-FEMINA	35%	1 GALLON	12"
DI	DRYOPTERIS INTERMEDIA	7%	5 GALLON	24"
DC	DIPHYLLEIA CYMOSA	5%	1 GALLON	24"

2 ZONE 18 FACADE PLANTING
SCALE: 1/2" = 1' 0 1' 2' 3' 4' 5' PLANTING ENLARGEMENT

17 ZONE 17 ARRIVAL PLANTING - 12" O.C

AC	ANEMONE CANADENSIS	40%	1 GALLON	12"
CK	CORNUS SERICEA 'KELSEYI'	10%	5 GALLON	24"
PD	PHLOX DIVARICATA	50%	1 GALLON	12"

1 ZONE 17 ARRIVAL PLANTING
SCALE: 1/2" = 1' 0 1' 2' 3' 4' 5' PLANTING ENLARGEMENT

PROJECT
THE OTTAWA HOSPITAL NEW CAMPUS DEVELOPMENT - PHASE 4 MAIN HOSPITAL BUILDING
900 CARLING AVE, OTTAWA, ONTARIO

CLIENT
The Ottawa Hospital | L'Hôpital d'Ottawa
Infrastructure Ontario
PCL CONSTRUCTION | EllisDon

CLIENT PROJECT NO.
1070002

KEY PLAN

THIS DRAWING TO BE PRINTED IN COLOUR

NO.	ISSUED	DATE
02	SITE PLAN CONTROL RESUBMISSION	2026-01-12
01	95% DD SUBMISSION	2025-09-19

REVISIONS

DRAWING STATUS
NOT FOR CONSTRUCTION

DISCREPANCIES MUST BE REPORTED IMMEDIATELY TO THE ARCHITECT BEFORE PROCEEDING
ONLY FIGURED DIMENSIONS ARE TO BE USED. CONTRACTORS MUST CHECK ALL DIMENSIONS ON SITE. THIS DRAWING IS PROTECTED BY COPYRIGHT.

ALL DIMENSIONS ARE SHOWN IN METRIC.

AUTHOR
PWP

PROJECT TEAM
DESIGN-BUILDER PCL/ED, A JOINT VENTURE
ARCHITECTURAL PARKIN ARCHITECTS LIMITED
JODOIN LAMARRE PRATTE ARCHITECTES
ADAMSON ASSOCIATE ARCHITECTS
bbs ARCHITECTS INC.
STRUCTURAL STEPHENSON ENGINEERING LTD.
BOUTHILLIETTE PARIZEAU INC.
MECHANICAL HH ANGUS & ASSOCIATES LTD.
CROSSEY ENGINEERING LTD.
ELECTRICAL MULVEY & BANANI INTERNATIONAL INC.
CIVIL WSP CANADA INC.
LANDSCAPE VERTECHS DESIGN INC.
PWP LANDSCAPE ARCHITECTURE
BUILDING CODE LMOS BUILDING CODE CONSULTANTS LTD.

AUTHOR PROJECT NO.
PCL2301_C

STAMP | STAMP

DRAWING TITLE
PLANTING ENLARGEMENTS

DRAWN	CHECKED
-	-
SCALE AT 40" x 65"	DATE
AS NOTED	19-SEPT-2025

GRAPHIC SCALE AS NOTED

DRAWING NO. **L27-115**
REV NO. **02**

1016 (40") x 1051 (65") (CUSTOM SHEET SIZE)
PLOT DATE: