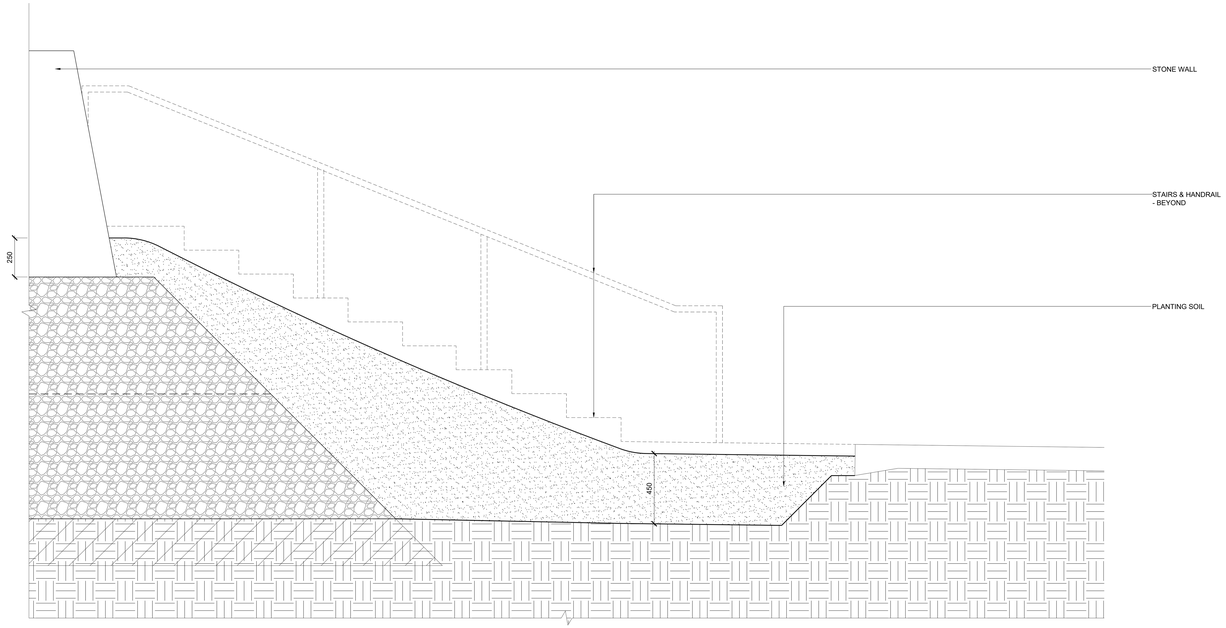

2 SLOPE NEXT TO STAIRS AT HEALING GARDEN
SCALE 1 : 10 0 100 200 300 400 500mm SECTION

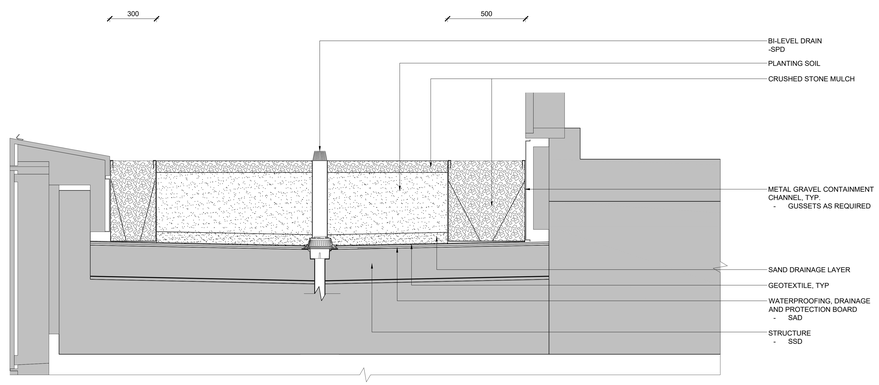

1 LIGHTWELL PLANTER
SCALE 1 : 10 0 100 200 300 400 500mm SECTION

REFER TO L00.001-L00-003 FOR NOTES AND LEGENDS

PROJECT
THE OTTAWA HOSPITAL NEW CAMPUS DEVELOPMENT - PHASE 4 MAIN HOSPITAL BUILDING
900 CARLING AVE, OTTAWA, ONTARIO

CLIENT
The Ottawa Hospital | L'Hôpital d'Ottawa
Infrastructure Ontario
PCL CONSTRUCTION | EllisDon

CLIENT PROJECT NO.
1070002

KEY PLAN

THIS DRAWING TO BE PRINTED IN COLOUR

NO.	ISSUED	DATE
02	SITE PLAN CONTROL RESUBMISSION	2026-01-12
01	95% DD SUBMISSION	2025-09-19

REVISIONS

DRAWING STATUS
NOT FOR CONSTRUCTION

DISCREPANCIES MUST BE REPORTED IMMEDIATELY TO THE ARCHITECT. DO NOT SCALE DRAWINGS. ONLY FIGURED DIMENSIONS ARE TO BE USED. CONTRACTORS MUST CHECK ALL DIMENSIONS ON SITE. THIS DRAWING IS PROTECTED BY COPYRIGHT.

ALL DIMENSIONS ARE SHOWN IN METRIC.

AUTHOR
PWP

PROJECT TEAM
DESIGN-BUILDER PCL/ED. A JOINT VENTURE
ARCHITECTURAL PARKIN ARCHITECTS LIMITED
JODOIN LAMARRE PRATTE ARCHITECTES
ADAMSON ASSOCIATE ARCHITECTS
bbb ARCHITECTS INC.
STRUCTURAL STEPHENSON ENGINEERING LTD.
SOUTHILLETTE PARIZEAU INC.
MECHANICAL HH ANGUS & ASSOCIATES LTD.
CROSSEY ENGINEERING LTD.
ELECTRICAL MULVEY & BANANI INTERNATIONAL INC.
CIVIL WSP CANADA INC.
LANDSCAPE VERTECHS DESIGN INC.
PWP LANDSCAPE ARCHITECTURE
BUILDING CODE LMDG BUILDING CODE CONSULTANTS LTD.

AUTHOR PROJECT NO.
PCL2301_C

STAMP | STAMP

DRAWING TITLE
SOILS SECTIONS

DRAWN	CHECKED
-	-
SCALE AT 40" x 65"	DATE
AS NOTED	19-SEPT-2025

GRAPHIC SCALE AS NOTED

DRAWING NO. **L15-112** REV NO. **02**

1016 (40") x 1051 (65") (CUSTOM SHEET SIZE)
PLOT DATE: