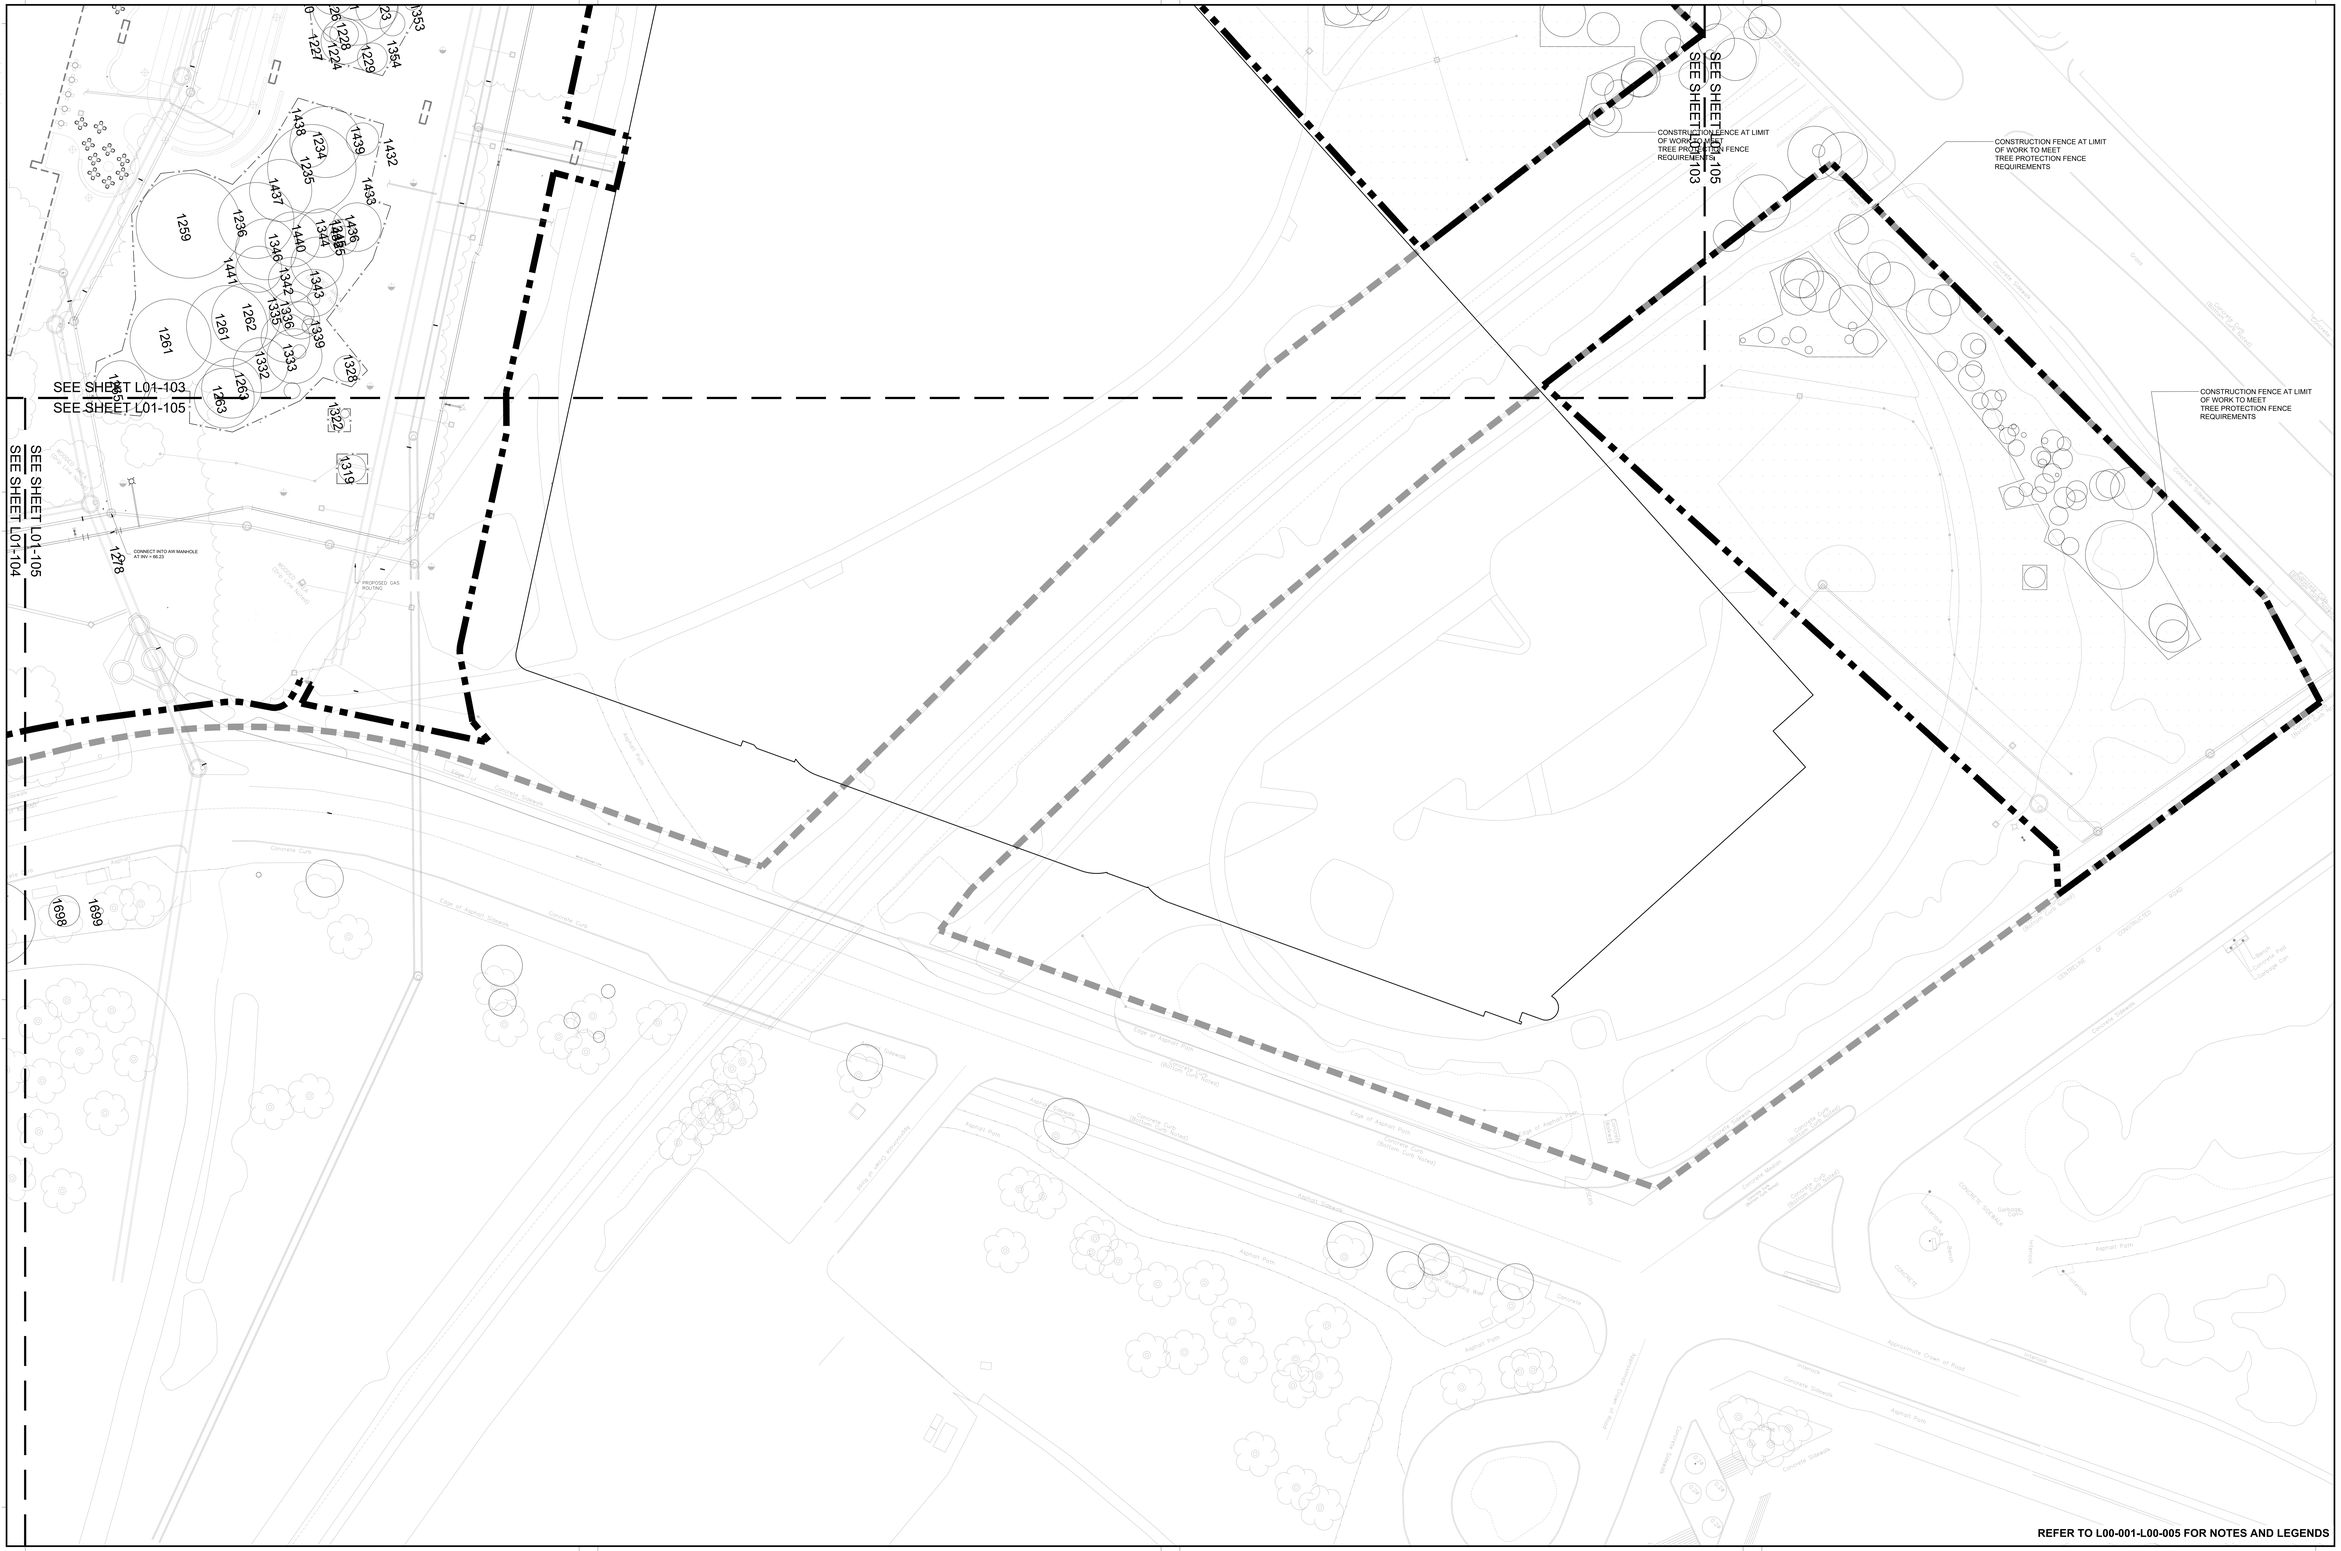
SEE SHEET L01-103
SEE SHEET L01-105
SEE SHEET L01-105
SEE SHEET L01-104
CONSTRUCTION FENCE AT LIMIT OF WORK TO MEET TREE PROTECTION FENCE REQUIREMENTS
CONSTRUCTION FENCE AT LIMIT OF WORK TO MEET TREE PROTECTION FENCE REQUIREMENTS
CONSTRUCTION FENCE AT LIMIT OF WORK TO MEET TREE PROTECTION FENCE REQUIREMENTS
CONNECT INTO AIR MANHOLE AT INV = 66.23
PROPOSED GAS ROUTING
1259
1261
1261
1262
1263
1263
1264
1278
1319
1322
1328
1332
1333
1335
1336
1339
1342
1343
1344
1346
1354
1353
1432
1433
1436
1437
1438
1439
1440
1441
1698
1699
Concrete Curb
Edge of Asphalt Sidewalk
Asphalt
Concrete Sidewalk
Edge of Asphalt Path
Asphalt Path
Concrete Curb (Bottom Curb Tested)
Concrete Sidewalk
Concrete Steps
Concrete Ramp
Concrete Pad
Concrete Sign
Concrete Planter
Concrete Bollard
Concrete Bench
Concrete Bike Rack
Concrete Garbage Can
Asphalt Crown of Road
Edge of Asphalt Sidewalk
Concrete Curb (Bottom Curb Tested)
Concrete Retaining Wall
Concrete Sidewalk
Asphalt Path
Concrete Sidewalk
Edge of Asphalt Sidewalk
Concrete Curb
Asphalt
Concrete Sidewalk
Edge of Asphalt Path