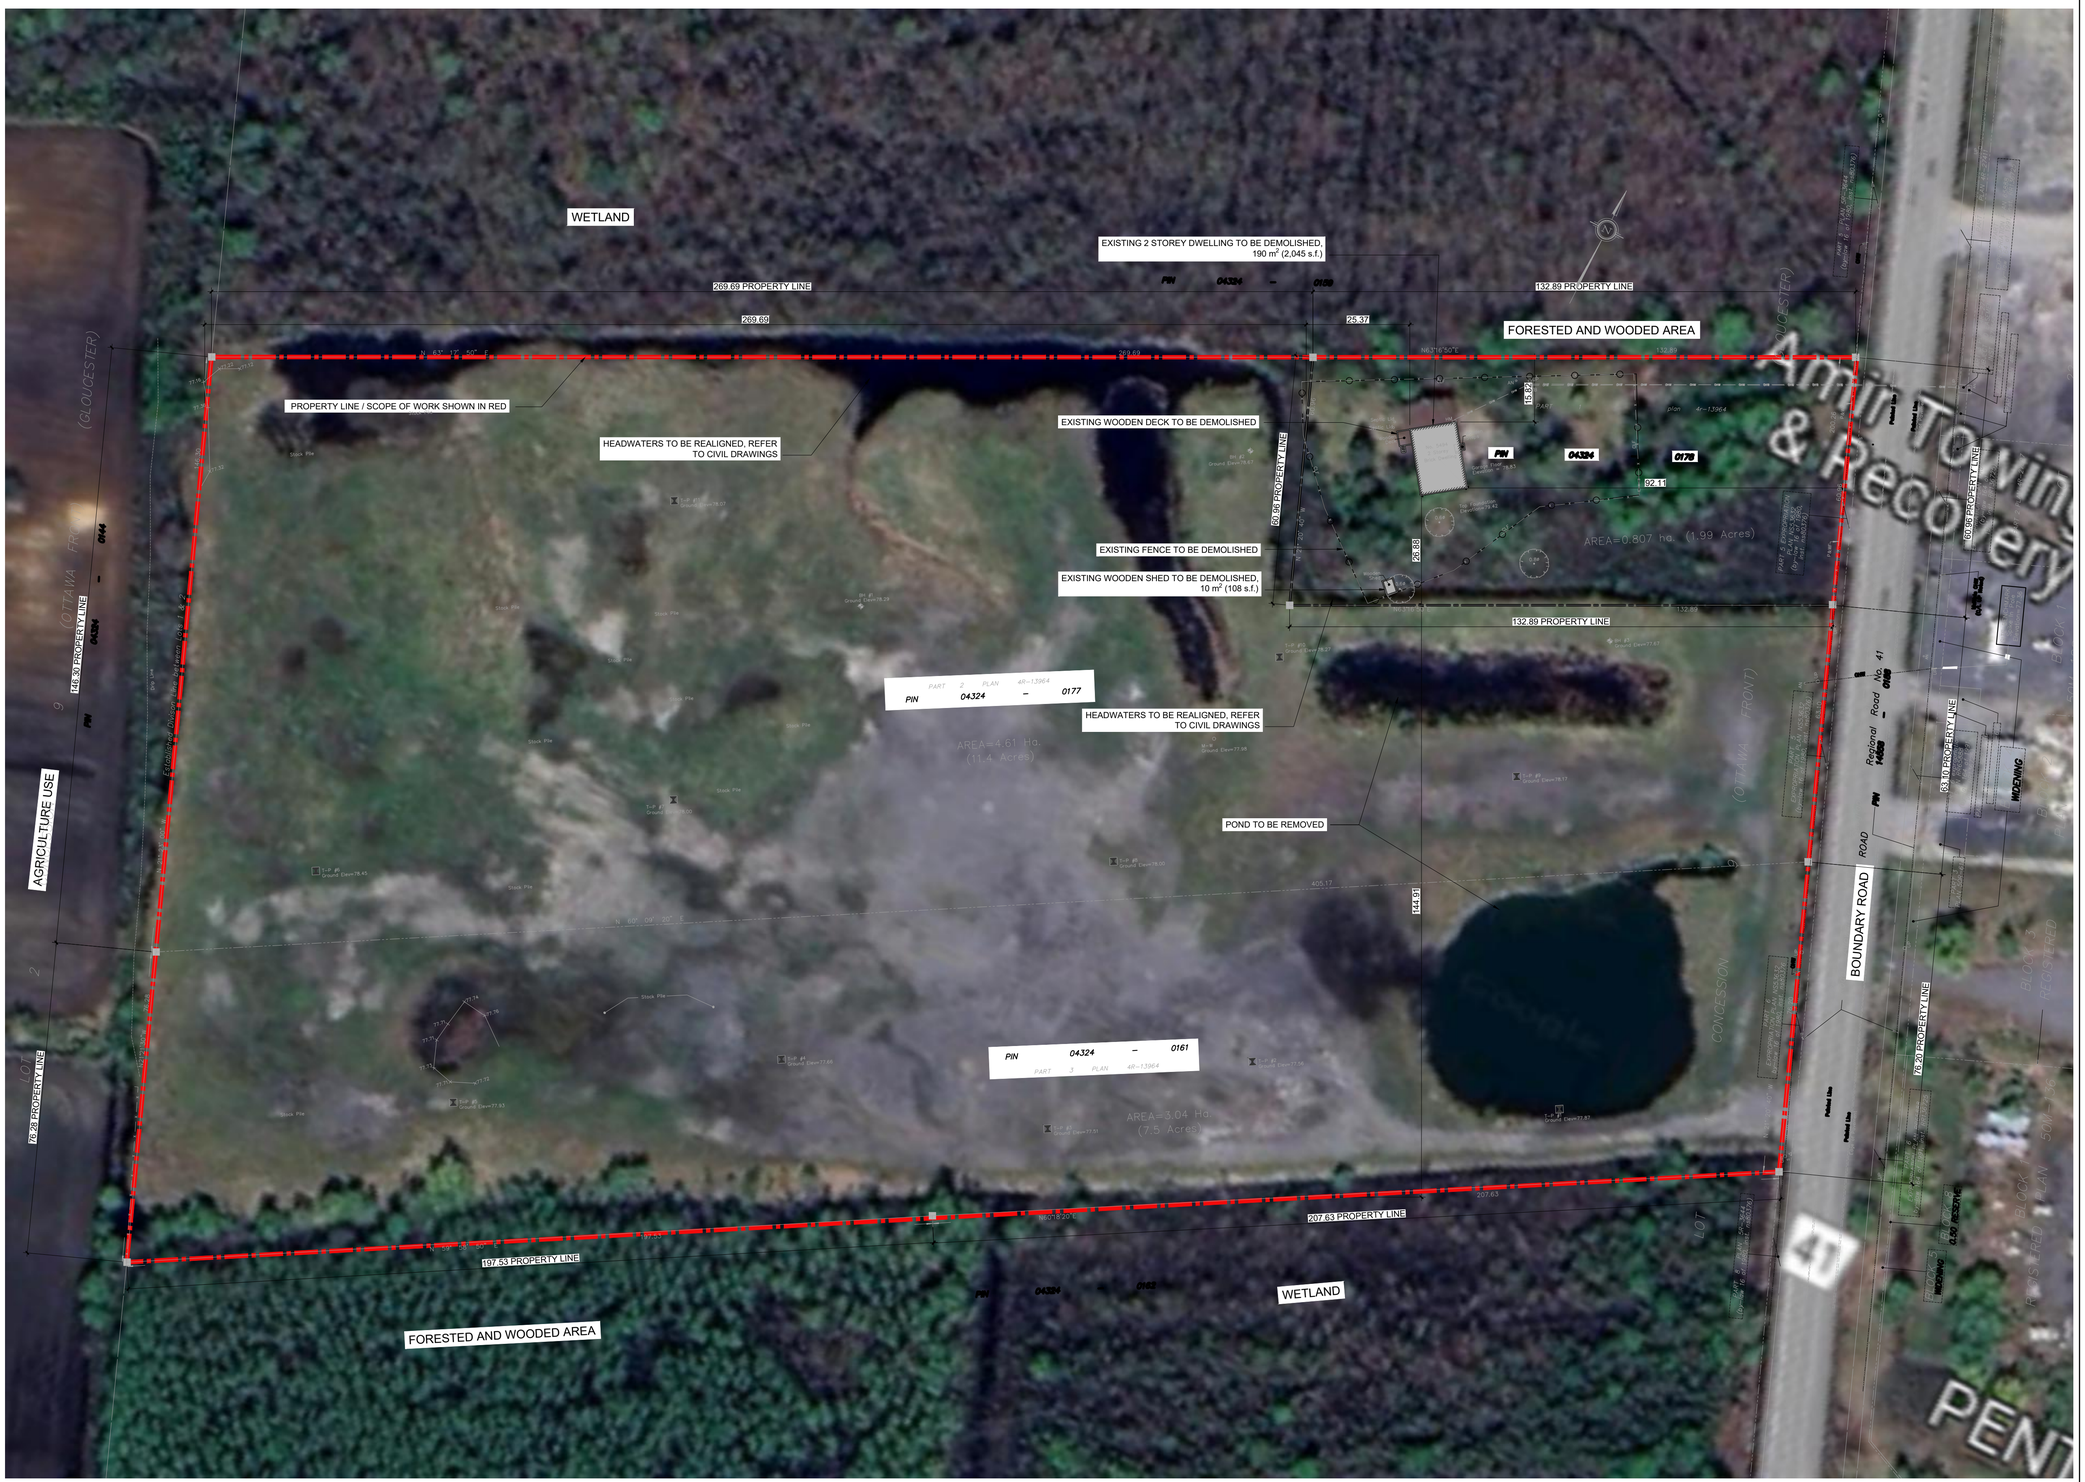

1 A000 EXISTING SITE PLAN
SCALE 1:750

DAY & ROSS

no.	revision	date
02	SPA COMMENTS RESPONSE	3 MAR 2026
01	SPA COMMENTS RESPONSE	12 DEC 2024

N45 ARCHITECTURE INC.
71 Bank Street, 7th Floor - Ottawa, Ontario, K1P 5N2
tel. 613.224.0095 fax 613.224.9811

DAY & ROSS
5494-5510 BOUNDARY ROAD
GLOUCESTER, ON

Project North
True North

seal
ONTARIO ASSOCIATION OF ARCHITECTS
VLADIMIR POPOVIC
LICENCE
5918

drawing title
EXISTING SITE PLAN

scale 1:750	drawn by DL
date DEC 2024	checked by RM
project number 22-765	drawing number A000

CONTRACTOR TO VERIFY ALL DIMENSIONS AND NOTIFY THE ARCHITECT OF ANY DISCREPANCIES BEFORE WORK COMMENCES.

DO NOT SCALE DRAWINGS

revision 02

CITY PLAN NO. 19296

CITY'S FILE NUMBER: D07-12-24-0117