88.45m TOP OF SLAB NOTED FOR REFERENCE ONLY. REFER TO & COORDINATE WITH CIVIL DRAWINGS FOR ALL GRADE ELEVATIONS

05 EAST ELEVATION
A201 Scale: 1 : 100

88.45m TOP OF SLAB NOTED FOR REFERENCE ONLY. REFER TO & COORDINATE WITH CIVIL DRAWINGS FOR ALL GRADE ELEVATIONS

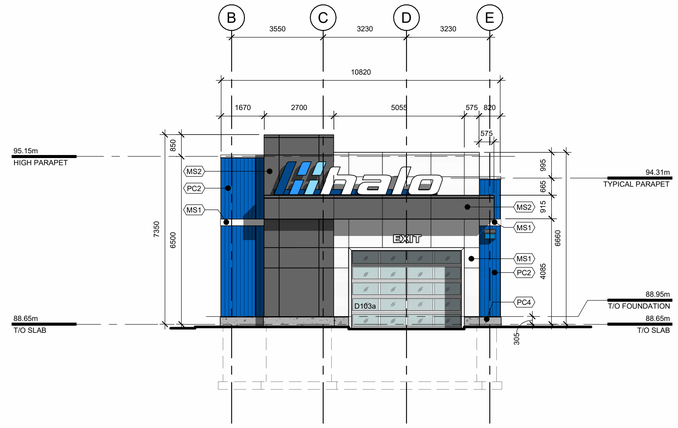

06 WEST ELEVATION
A201 Scale: 1 : 100

07 RESERVED
A201 Scale:n/a

88.45m TOP OF SLAB NOTED FOR REFERENCE ONLY. REFER TO & COORDINATE WITH CIVIL DRAWINGS FOR ALL GRADE ELEVATIONS

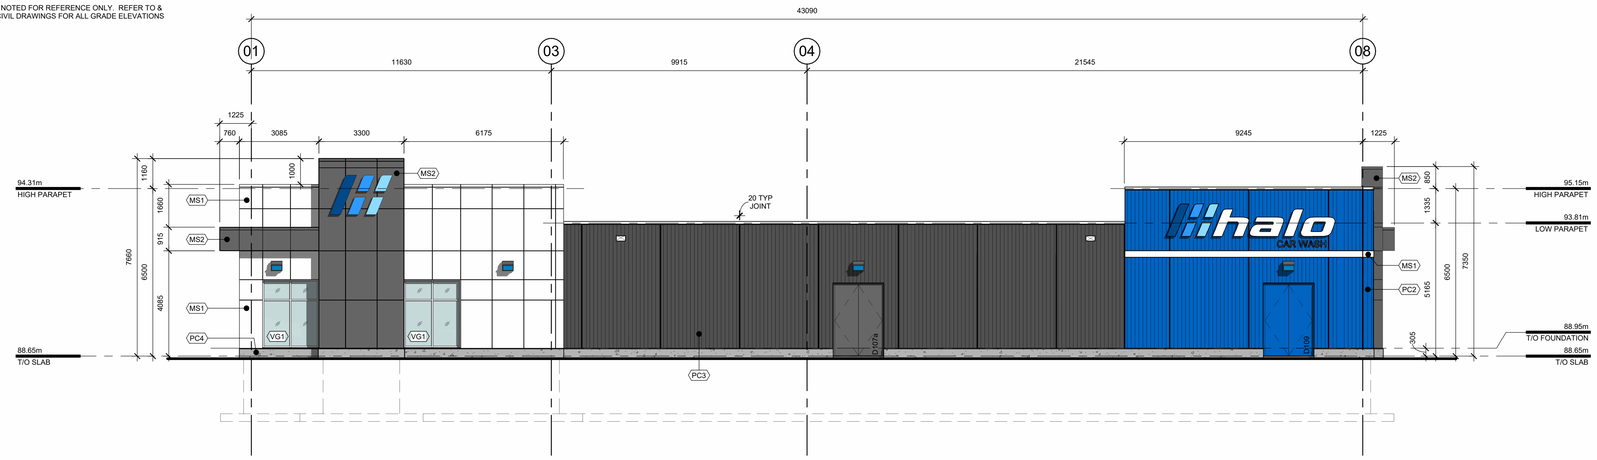

03 NORTH ELEVATION
A201 Scale: 1 : 100

04 RESERVED
A201 Scale:n/a

88.45m TOP OF SLAB NOTED FOR REFERENCE ONLY. REFER TO & COORDINATE WITH CIVIL DRAWINGS FOR ALL GRADE ELEVATIONS

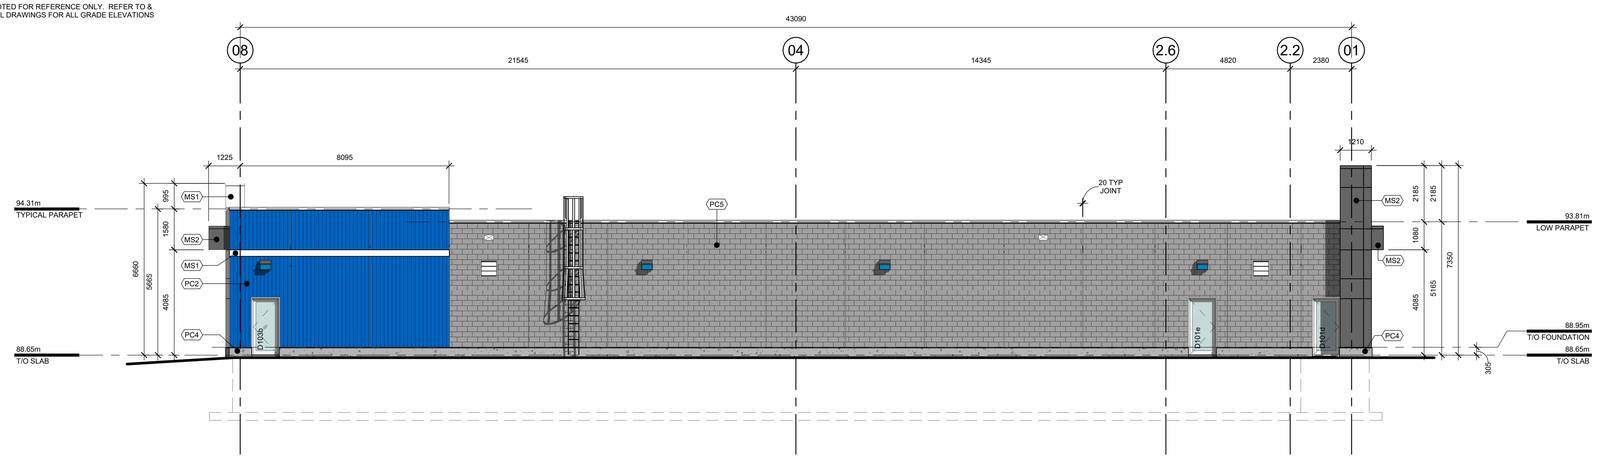

01 SOUTH ELEVATION
A201 Scale: 1 : 100

PC1	PRECAST CONCRETE: POLISHED CONCRETE FINISH
PC2	PRECAST CONCRETE TEXTURE: VERTICAL 25mm DEEP, 54mm O.C. FLUTED RIB PROFILE EQUAL TO FITZGERALD FORM PATTERN 14341 BLUE PAINT FINISH
PC3	PRECAST CONCRETE TEXTURE: VERTICAL 25mm DEEP, 54mm O.C. FLUTED RIB PROFILE EQUAL TO FITZGERALD FORM PATTERN 14341 DARK GRAY PAINT FINISH
PC4	100mm THICK PRECAST CONCRETE CURB: SANDBLAST FINISH
PC5	PRECAST CONCRETE TEXTURE: 200x400mm CMU RUNNING BOND PATTERN PAINT FINISH TBD
MS1	ALUMINUM COMPOSITE PANEL BRUSHED ALUMINUM FINISH
MS2	ALUMINUM COMPOSITE PANEL GLOSS BLACK FINISH
VG1	VISION GLASS IN ALUMINUM FRAMING
VG2	BACK-PAINTED GLASS SPANDREL IN ALUMINUM FRAMING OPACI COAT 300 COATING COLOUR TBD

ALL WINDOW SILLS AND TRIMS TO MATCH WINDOW FRAME FINISH
PREFINISHED METAL PARAPET CAP FLASHING TO MATCH MS1
REFER TO A003 FOR SPECIFICATIONS

PAINT ALL EXPOSED GAS & SERVICE PIPING TO MATCH ADJACENT WALL FINISH. COORDINATE WITH MECHANICAL

02 EXTERIOR FINISHES LEGEND
A201 Scale:n/a

SEAN MOORE MCIP, RPP
MANAGER, DEVELOPMENT REVIEW - WEST
PLANNING, INFRASTRUCTURE & ECONOMIC
DEVEVELOPMENT DEPARTMENT, CITY OF OTTAWA

MCROBIE
ARCHITECTS + INTERIOR DESIGNERS

OTTAWA, ONTARIO

halo CAR WASH®

McROBIE Architects + Interior Designers Inc (McROBIE) retains all rights of ownership and copywright to this drawing. This drawing is issued for the sole purpose of the project indicated below and shall not be forwarded, sold, traded or distributed to a third party without the written consent of McROBIE. All other use of this drawing is forbidden and will be considered a violation of copywright.

North

Revisions

Revision Number	Description	Date
01	ISSUED FOR REVIEW	2024-12-05
02	ISSUED FOR REVIEW	2024-12-09
03	ISSUED FOR REVIEW	2025-04-04
04	ISSUED FOR SPA	2025-04-08
05	REVISED FOR SPA	2025-08-21

Project

HALO CARWASH HUNTCLUB

HUNTCLUB RD. OTTAWA, ON.

Drawing

BUILDING ELEVATIONS

Scale: As indicated

Drawn: ERM

Checked: ERM

Stamp: ONTARIO ASSOCIATION OF ARCHITECTS — IAN EDWARD WILLSON LICENCE 7456

Project No. 24-144

Date: 02 DEC 2024

Drawing No. A201

2025-08-21 8:22:41 AM