ELEVATION LEGEND: (REFER TO APPENDIX A)

CWx	ALUMINUM CURTAIN WALL FRAME AND INSULATED GLAZING UNIT. REFER TO A201
CMS-01	COMPOSITE METAL PANELS
MS-0X	19mm PREFORMED METAL SIDING CORRUGATED- COLOUR
RMF-0X	PRE-FINISHED ROOF METAL CAP FLASHING COLOUR TO MATCH FIELD SIDING COLOUR OR COMPOSITE METAL PANEL COLOUR BELOW (TYPICAL)
LF	EXTERIOR WALL MOUNTED LIGHT FIXTURE - REFER TO ELECTRICAL
LV-X	PREFINISHED EXTERIOR LOUVER, REFER TO A201 AND MECHANICAL DRAWINGS
AP-0X	ANODIZED ALUMINUM SPANDREL PANEL
N.I.C	NOT IN CONTRACT

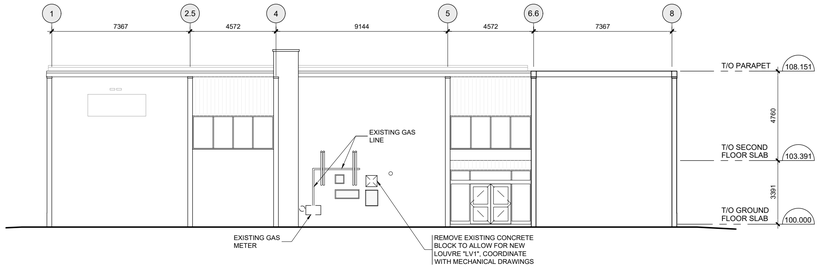

5 A200 WEST ELEVATION - DEMOLITION
SCALE 1:150

ELEVATION LEGEND:

EXTERIOR METAL SIDING

Vertical and horizontal corrugated pre-finished metal siding as per Dwg A-200 -Corrugated 7/8", C-360, 22 gauge

Colours:

MS-01 Ideal Roofing Perspectra/ Weather X "Bright Silver" Metallic Series - ID 2624

MS-02 Ideal Roofing Perspectra/ Weather X "Black" - ID 8262

Feature colours:

MS-03 Ideal Roofing Perspectra/ Weather X Allow for 2 selections from full range of manufacturer colours

Exterior metal siding & roofing flashing - Pre-finished metal flashing to match field colour, and finish of field siding to suit; 24 gauge. Allow for selection of colours to match metal siding colours (typ)

CW-xx Glazed Aluminum Curtainwall Window Systems

- Kawneer 1600 Wall System 1; 63.5 mm x 152mm total depth (reinforcing as required for wind loading and loading for guards.
- Standard cap depth - Anodized aluminum finish & Black anodized finish as per Dwg A-200.
- Standard cap depth - Anodized aluminum finish & Black anodized finish as per Dwg A-200

ADx Exterior aluminum door systems

- Door Framing - Kawneer 350T Insulpour Thermal Entrances c/w clear anodized framing systems & Clear anodized snap caps. C/W Black framing systems and Black anodized snap caps as per dwg A-200

CMS-01 Exterior cladding

- Metal Composite Material (MCM) Panel Systems
- Alucobond Plus c/w fire rated core & thickness to suit
- Colours: allow for selection from full range of anodized finishes in the black and white ranges

GRH-1 Exterior grade primed/ painted guard rails and handrails

CJ Exterior Metal Siding Control Joint

Hatch area indicates area of existing concrete block wall to be brushed, sanded and cleaned ready for new paint finish. Remove existing concrete block at all mechanical and electrical penetrations through wall and reinstate with new concrete block to suit existing concrete block size

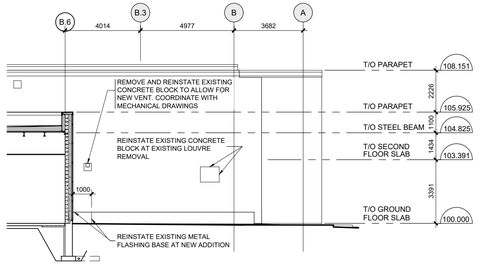

4 A200 PARTIAL NORTH ELEVATION
SCALE 1:150

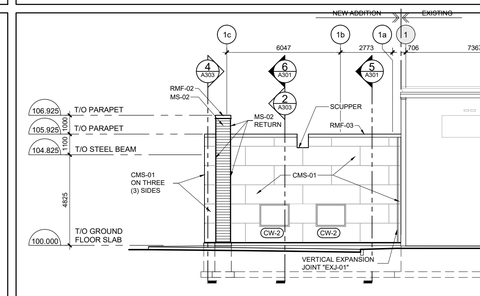

3 A200 WEST ELEVATION
SCALE 1:150

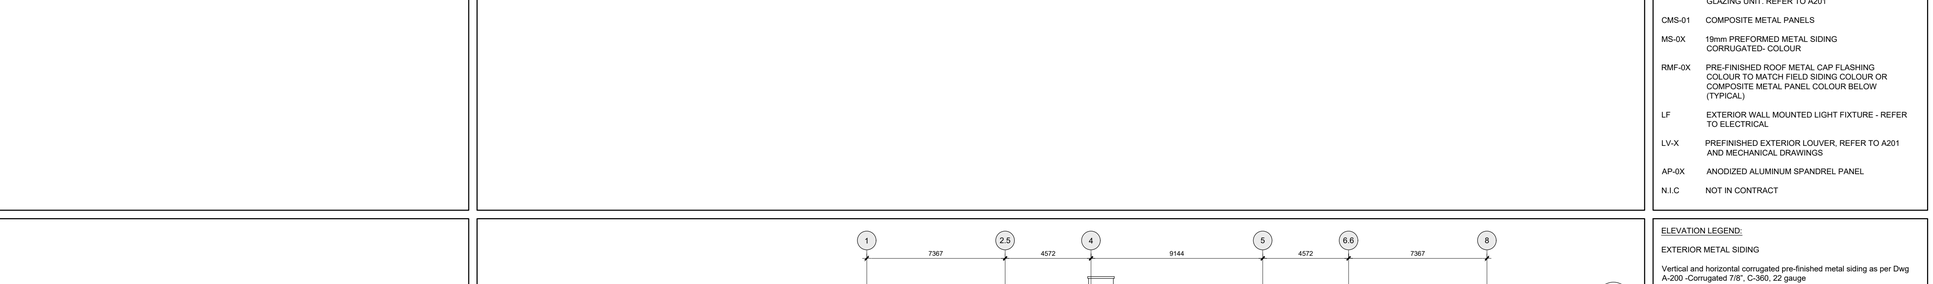

2 A200 NORTH ELEVATION - DEMOLITION
SCALE 1:150

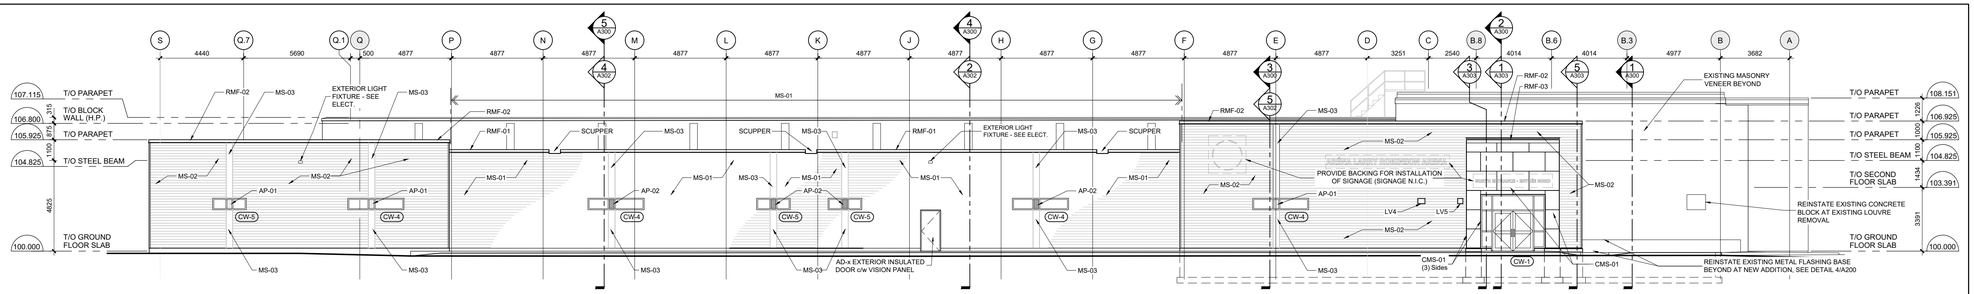

1 A200 NORTH ELEVATION
SCALE 1:150

Ottawa

INFRASTRUCTURE SERVICES & COMMUNITY SUSTAINABILITY / SERVICES D'INFRASTRUCTURE ET VIABILITÉ DES COLLECTIVITÉS
INFRASTRUCTURE SERVICES BRANCH / DIRECTION D'INFRASTRUCTURE
DESIGN AND CONSTRUCTION DIVISION / DIVISION DE LA CONCEPTION ET DE LA CONSTRUCTION

DEPUTY CITY MANAGER / DIRECTEUR DES SERVICES MUNICIPAUX
DIRECTOR / DIRECTEUR
MANAGER / GESTIONNAIRE

FOR / POUR

INFRASTRUCTURE SERVICES & COMMUNITY SUSTAINABILITY
INFRASTRUCTURE SERVICES
DESIGN & CONSTRUCTION - BUILDINGS

N45 ARCHITECTURE INC.
71 Bank Street, 7th Floor - Ottawa, Ontario, K1P 5N2
tel. 613.224.0095 fax 613.224.9811

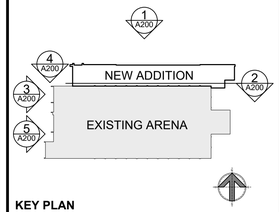

KEY PLAN

	RE-ISSUED FOR SITE PLAN APPROVAL	2026-01-23	
	ISSUED FOR SITE PLAN APPROVAL	2025-11-06	
NUMBER/ NUMÉRO	MILESTONE / FAIT SAILLANT	DATE: (Y/M/D) (AMJ)	INITIALS INITIALES

DESIGNED BY / CONCU PAR	CHECKED BY / VERIFIE PAR
DRAWN BY / DESSINE PAR	SCALE 1:300

1 A1.1 — DETAIL NUMBER / DRAWING TITLE / SCALE: / SHEET NUMBER

PROJECT NORTH

THIS DRAWING IS THE PROPERTY OF THE CITY OF OTTAWA AND ALL COPYRIGHT IS RESERVED. DIMENSIONS ON DRAWING ARE FOR ESTIMATING PURPOSES ONLY. IT IS THE RESPONSIBILITY OF EACH CONTRACTOR AND SUB-CONTRACTOR OR CONSULTANT TO CHECK AND VERIFY ALL DIMENSIONS AND CONDITIONS ON SITE. NOTIFY OWNER OF ANY ERRORS OR OMISSIONS PRIOR TO COMMENCING THE WORK. DO NOT SCALE THE DRAWINGS.

CE DESSIN CONSTITUE LA PROPRIETÉ DE LA VILLE D'OTTAWA ET TOUT DROIT D'AUTEUR EST RÉSERVÉ. LES DIMENSIONS UTILISÉES LE SONT À DES FINS D'ESTIMATION SEULEMENT. IL INCOMBE À CHAQUE ENTREPRENEUR, SOUS-CONTRACTANT OU CONSULTANT DE VÉRIFIER TOUTES LES DIMENSIONS ET LES CONDITIONS SUR LE CHANTIER. VEUILLEZ INFORMER LE PROPRIÉTAIRE DE TOUTE ERREUR OU OMISSION AVANT D'ENTAMER LES TRAVAUX. NE DRESSEZ PAS LES PLANS À L'ÉCHELLE.

ARCHITECT / ARCHITECTE	CONSULTANT / EXPERT-CONSEIL
CONSULTANT / EXPERT-CONSEIL	CONSULTANT / EXPERT-CONSEIL

ONTARIO ASSOCIATION OF ARCHITECTS — Matthew Nathaniel Poitras — Licence 8711

PROJECT / LOCATION / PROJET / ENDROIT

LARRY ROBINSON ARENA
NEW ADDITION

2785 8th LINE ROAD
OTTAWA, ONTARIO

DRAWING / DESSIN

ELEVATIONS

BUSINESS ENTITY / NUMÉRO DE L'ENTITÉ
BUILDING NUMBER / NUMÉRO DU BÂTIMENT

PROJECT NO. / NUMÉRO DE PROJET
CF000533

SHEET NO. / FEUILLE No.
A200

Plan no. 19399
File no. D07-12-25-0154