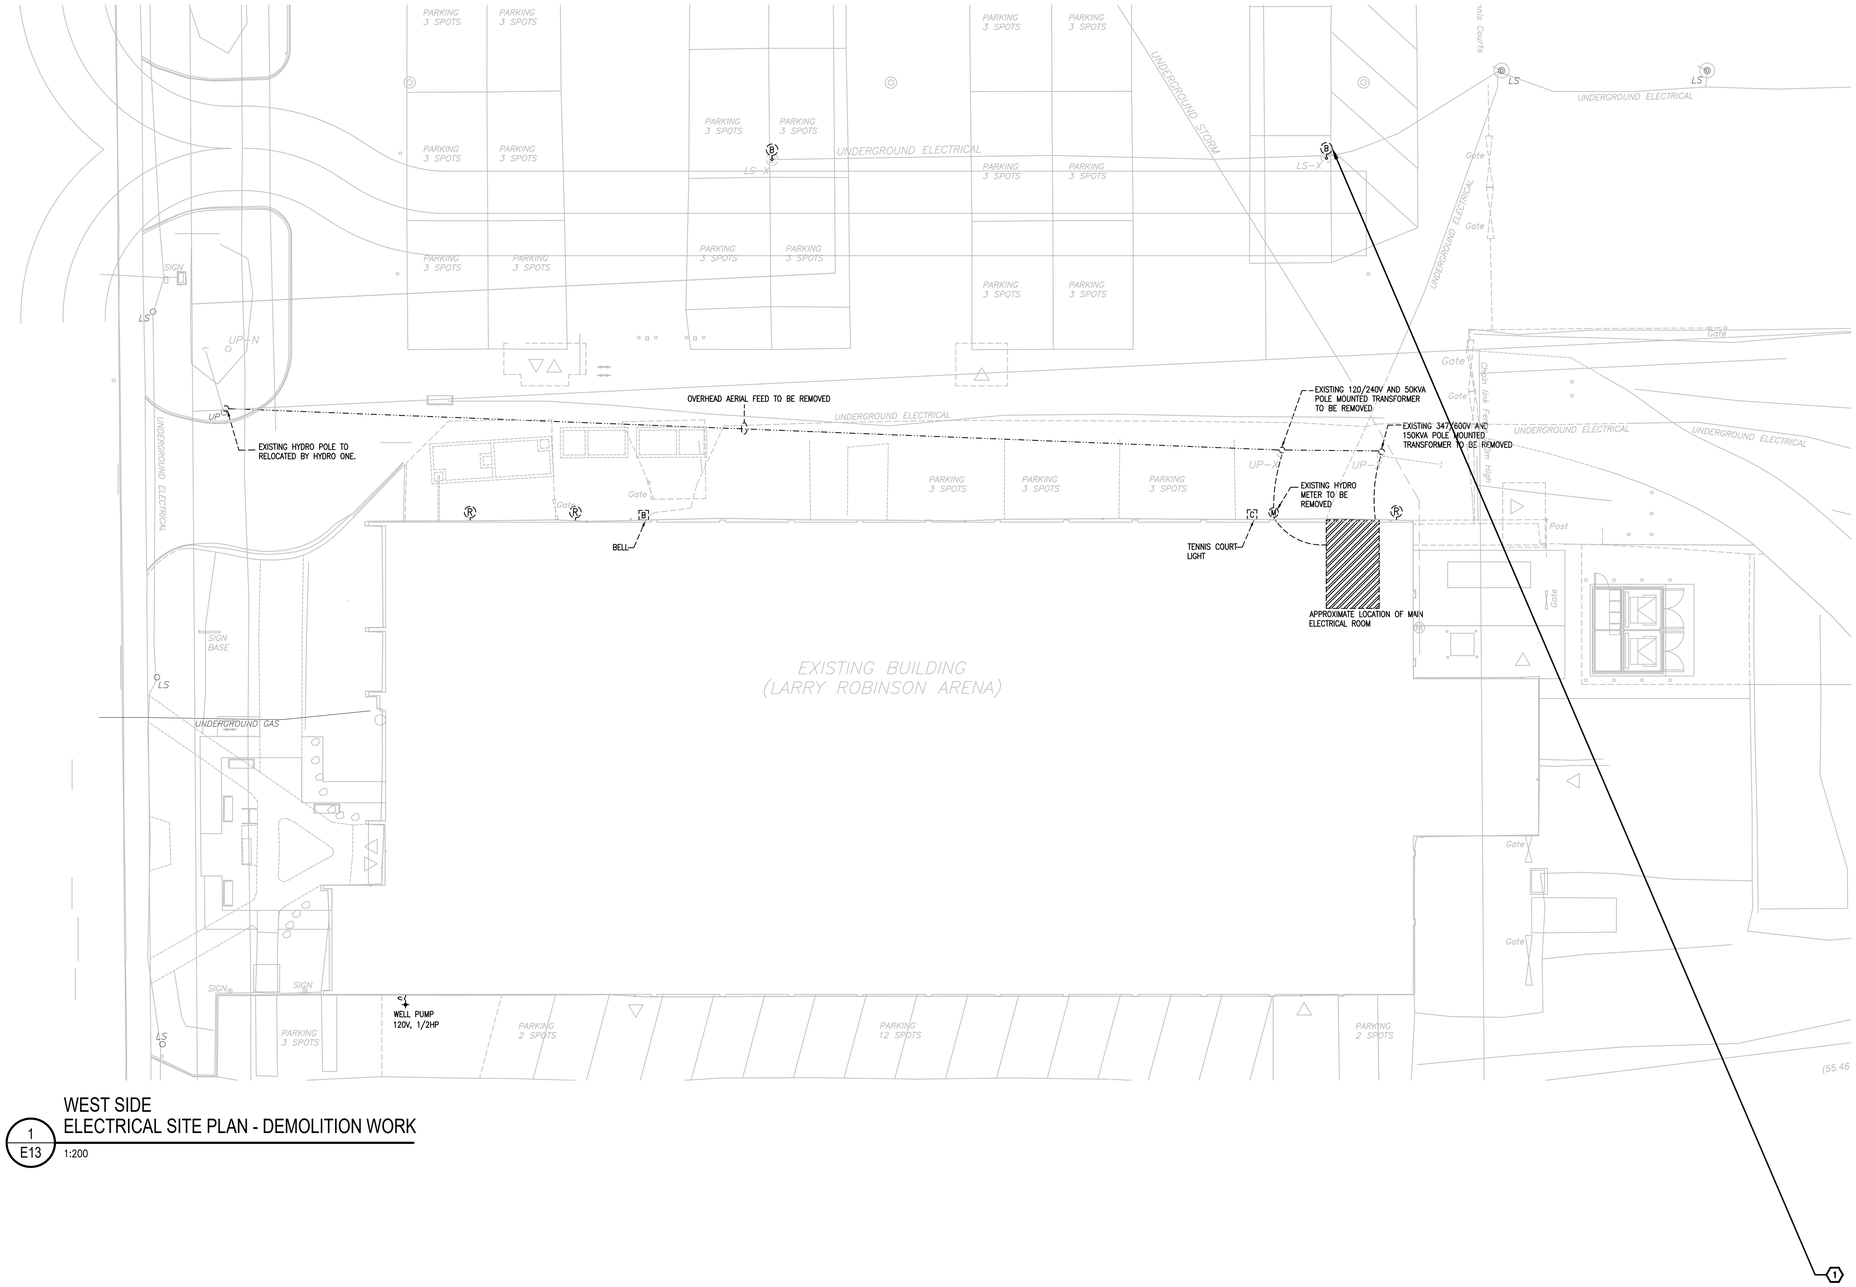

1
E13

WEST SIDE
ELECTRICAL SITE PLAN - DEMOLITION WORK

1:200

DRAWING NOTES

1 TYPICAL:
DISCONNECT AND REMOVE EXISTING POLE LIGHTING FIXTURE AS SHOWN TO ACCOMMODATE NEW LAYOUT. REMOVE ALL CONDUIT AND WIRING BACK TO PANEL AND MAKE SAFE. REFER E14 FOR NEW LAYOUT.

Ottawa

INFRASTRUCTURE SERVICES & COMMUNITY SUSTAINABILITY / SERVICES D'INFRASTRUCTURE ET VIABILITÉ DES COLLECTIVITÉS
INFRASTRUCTURE SERVICES BRANCH / DIRECTION D'INFRASTRUCTURE
DESIGN AND CONSTRUCTION DIVISION / DIVISION DE LA CONCEPTION ET DE LA CONSTRUCTION

DEPUTY CITY MANAGER / DIRECTEUR DES SERVICES MUNICIPAUX
DIRECTOR / DIRECTEUR
MANAGER / GESTIONNAIRE

FOR / POUR

GWAL
Goodkey Weedmark & Associates Ltd.
65 years

1688 Woodward Dr.
Ottawa Ontario
Canada K2C 3R8

613 727-5111 Voice
613 727-5115 Fax
www.gwal.com Web

KEY PLAN

NUMBER/ NUMÉRO	MILESTONE / FAIT SAILLANT	DATE: (Y/M/D) (AAA/J)	INITIALS INITIALES
2	RE-ISSUED FOR SITE PLAN APPROVAL	2026-01-23	
1	ISSUED FOR SITE PLAN APPROVAL	2025-11-06	
0	ISSUED FOR BUILDING PERMIT	2025-03-21	
-	ISSUED FOR 90% REVIEW	2025-01-17	
-	ISSUED FOR 66% REVIEW	2024-10-17	
-	ISSUED FOR 33% REVIEW	2024-05-22	

DESIGNED BY / CONCU PAR	CHECKED BY / VERIFIE PAR
A.GIRARD	R.BOIVIN
DRAWN BY / DESSINE PAR	SCALE
R. GAYWALA	AS NOTED

1 A1.1 DETAIL NUMBER / SHEET NUMBER
DRAWING TITLE
SCALE:

PROJECT NORTH

THIS DRAWING IS THE PROPERTY OF THE CITY OF OTTAWA AND ALL COPYRIGHT IS RESERVED. DIMENSIONS ON DRAWING ARE FOR ESTIMATING PURPOSES ONLY. IT IS THE RESPONSIBILITY OF EACH CONTRACTOR AND SUB-CONTRACTOR OR CONSULTANT TO CHECK AND VERIFY ALL DIMENSIONS AND CONDITIONS ON SITE. NOTIFY OWNER OF ANY ERRORS OR OMISSIONS PRIOR TO COMMENCING THE WORK. DO NOT SCALE THE DRAWINGS.

CE DESSIN CONSTITUE LA PROPRIÉTÉ DE LA VILLE D'OTTAWA ET TOUT DROIT D'AUTEUR EST RÉSERVÉ. LES DIMENSIONS UTILISÉES LE SONT À DES FINS D'ESTIMATION SEULEMENT. IL INCOMBE À CHAQUE ENTREPRENEUR, SOUS-CONTRACTANT OU CONSULTANT DE VÉRIFIER TOUTES LES DIMENSIONS ET LES CONDITIONS SUR LE CHANTIER. VEUILLEZ INFORMER LE PROPRIÉTAIRE DE TOUTE ERREUR OU OMISSION AVANT D'ENTAMER LES TRAVAUX. NE DRESSEZ PAS LES PLANS À L'ÉCHELLE.

ARCHITECT / ARCHITECTE

CONSULTANT / EXPERT-CONSEIL

LICENSED PROFESSIONAL ENGINEER
JAN 23, 2026
R. M. BOIVIN
100122674
PROVINCE OF ONTARIO

CONSULTANT / EXPERT-CONSEIL

CONSULTANT / EXPERT-CONSEIL

PROJECT / LOCATION / PROJET / ENDROIT

2785 8TH LINE RD. - LARRY ROBINSON ARENA (METCALFE COMMUNITY CENTRE) EXPANSION

DRAWING / DESSIN

ELECTRICAL SITE PLAN - WEST SIDE - DEMOLITION WORK

BUSINESS ENTITY / NUMÉRO DE L'ENTITÉ
BUILDING NUMBER / NUMÉRO DU BÂTIMENT

SHEET NO. / FEUILLE No.

E13

PROJECT NO. / NUMÉRO DE PROJET

2023-696

Plan no. 19399

File no. D07-12-25-0154