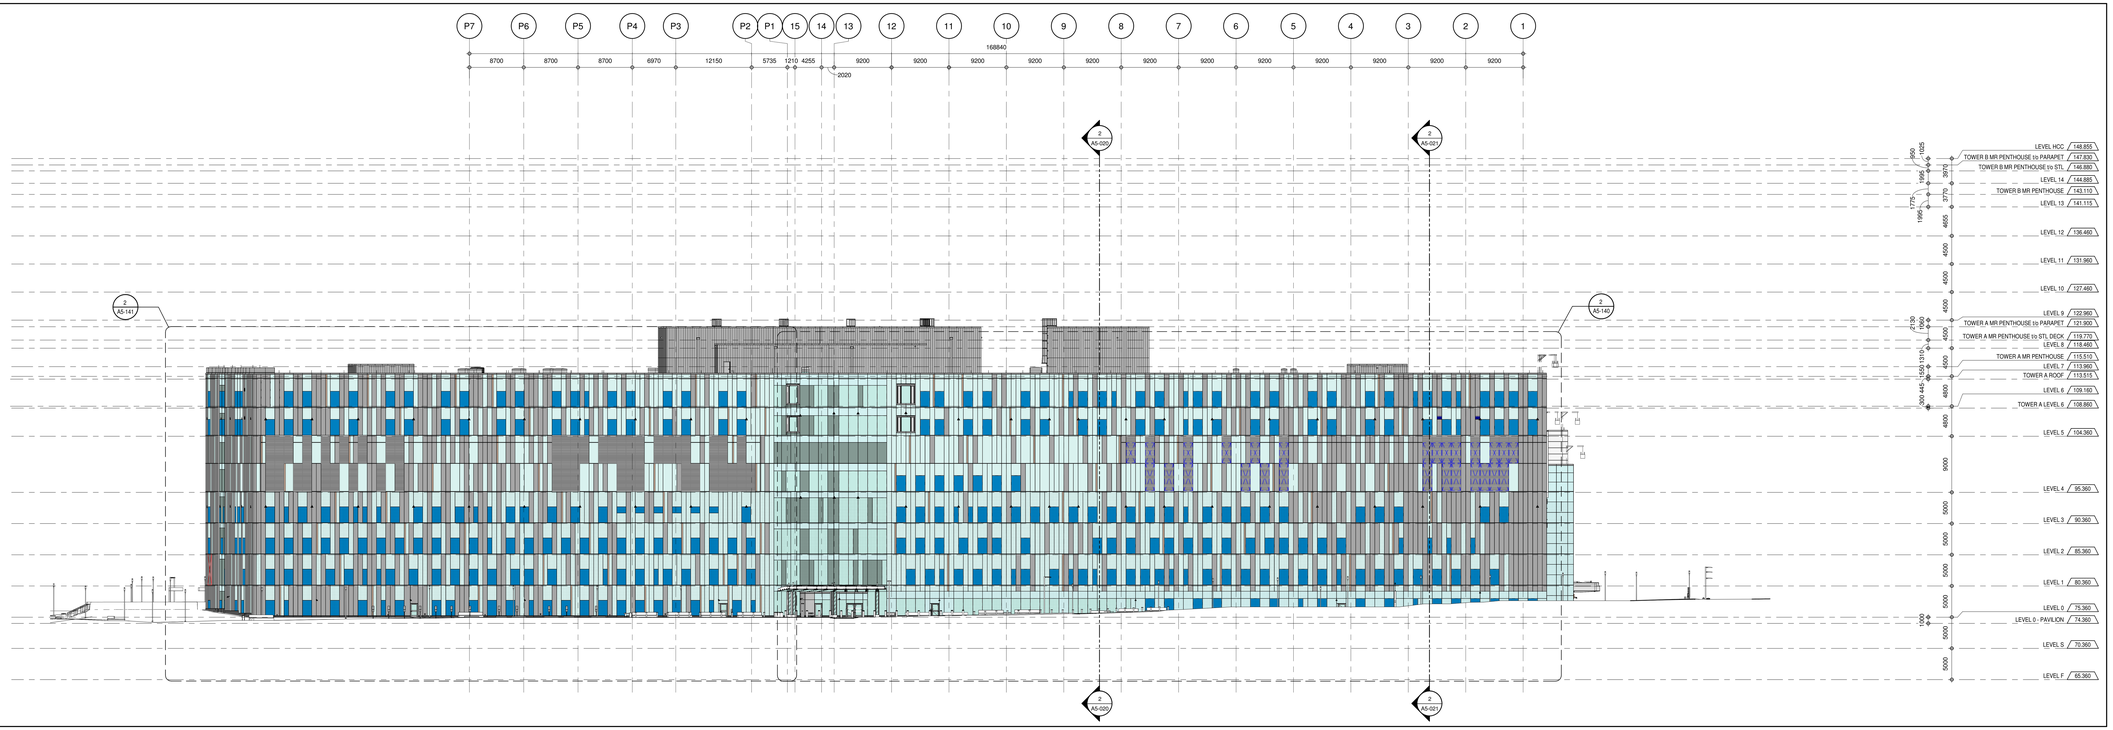

ELEVATION - WEST ELEVATION TOWER A (2)
A3-100.1
1 : 250

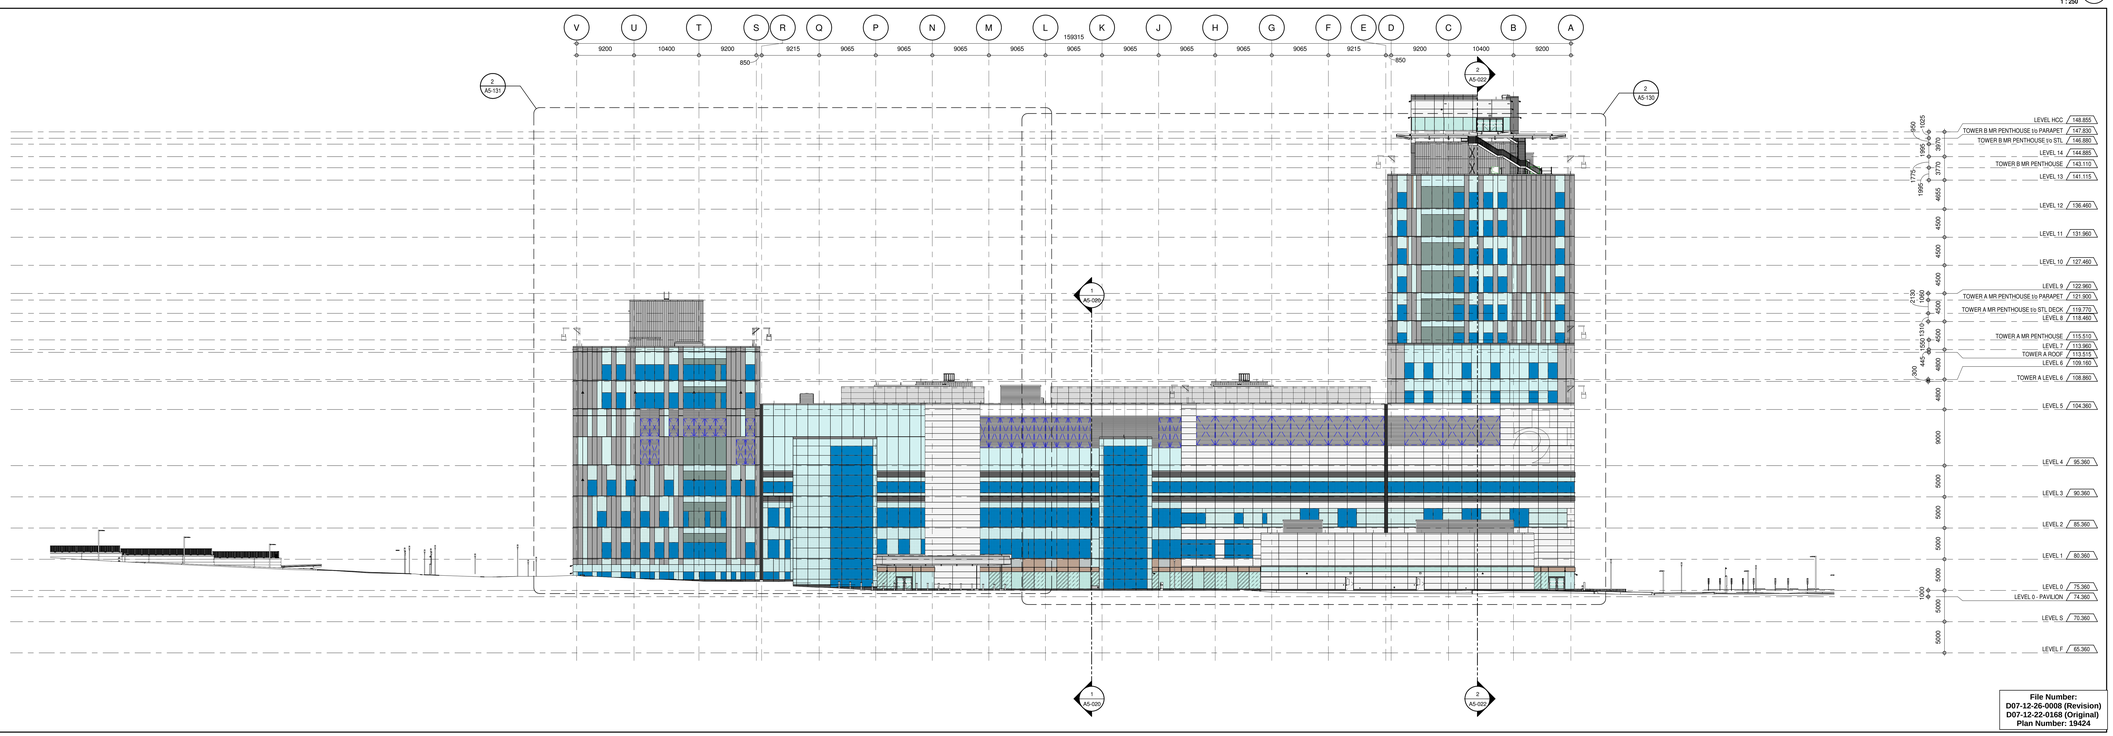

File Number:
D07-12-26-0008 (Revision)
D07-12-22-0168 (Original)
Plan Number: 19424

ELEVATION - SOUTH ELEVATION TOWER A, TOWER B AND PODIUM (1)
A3-100.1
1 : 250

PROJECT
THE OTTAWA HOSPITAL NEW CAMPUS DEVELOPMENT - PHASE 4 MAIN HOSPITAL BUILDING
900 CARLING AVE, OTTAWA, ONTARIO

CLIENT
The Ottawa Hospital | L'Hôpital d'Ottawa
Infrastructure Ontario
PCL CONSTRUCTION | EllisDon

CLIENT PROJECT NO.
1070002

KEY PLAN
TRUE NORTH PROJECT NORTH
TOWER 'A' PODIUM TOWER 'B' PAVILION BRIDGE

NO.	ISSUED	DATE
05	SITE PLAN CONTROL RESUBMISSION R2	2026-03-27
04	DESIGN-BUILD BASELINE SUBMISSION	2026-03-05
03	FOUNDATION PERMIT SUBMISSION	2026-01-12
02	SITE PLAN CONTROL RESUBMISSION	2026-01-12
01	95% DD SUBMISSION	2025-09-19

REVISIONS

DRAWING STATUS
NOT FOR CONSTRUCTION

DISCREPANCIES MUST BE REPORTED IMMEDIATELY TO THE ARCHITECT BEFORE PROCEEDING.
ONLY FIGURED DIMENSIONS ARE TO BE USED. CONTRACTORS MUST CHECK ALL DIMENSIONS ON SITE. THIS DRAWING IS PROTECTED BY COPYRIGHT.

ALL DIMENSIONS ARE SHOWN IN METRIC.

AUTHOR
adamson ASSOCIATES | ARCHITECTS
A Partnership of Corporations

PROJECT TEAM
DESIGN-BUILDER PCL/EO, A JOINT VENTURE
ARCHITECTURAL PARKIN ARCHITECTS LIMITED
JODOIN LAMARRE PRATTE ARCHITECTES
ADAMSON ASSOCIATES ARCHITECTS
596 ARCHITECTS OTTAWA INC.
STRUCTURAL SALAS O'BRIEN CANADA INC.
BOUTHILLETTE PARIZEAU INC.
MECHANICAL HH ANGUS & ASSOCIATES LTD.
SALAS O'BRIEN CANADA INC.
ELECTRICAL MULVEY & BANANI INTERNATIONAL INC.
CIVIL WSP CANADA INC.
LANDSCAPE VERTECHS DESIGN INC.
PWP LANDSCAPE ARCHITECTURE
BUILDING CODE LMDG BUILDING CODE CONSULTANTS LTD.

AUTHOR PROJECT NO.
2233-00

STAMP STAMP

DRAWING TITLE
BUILDING ELEVATION (SOUTH & WEST)

DRAWN	CHECKED
AAA-PT	JM
SCALE AT 40" x 65" 1 : 250	DATE 19 SEP 2025

GRAPHIC SCALE 0 2.5 5 10 15m
SCALE IN METRES

DRAWING NO. **A5-011** REV NO. **05**

10116.40"x 1.65.185") (CUSTOM SHEET SIZE)
PLOT DATE: 3/25/2026 7:20:18 PM