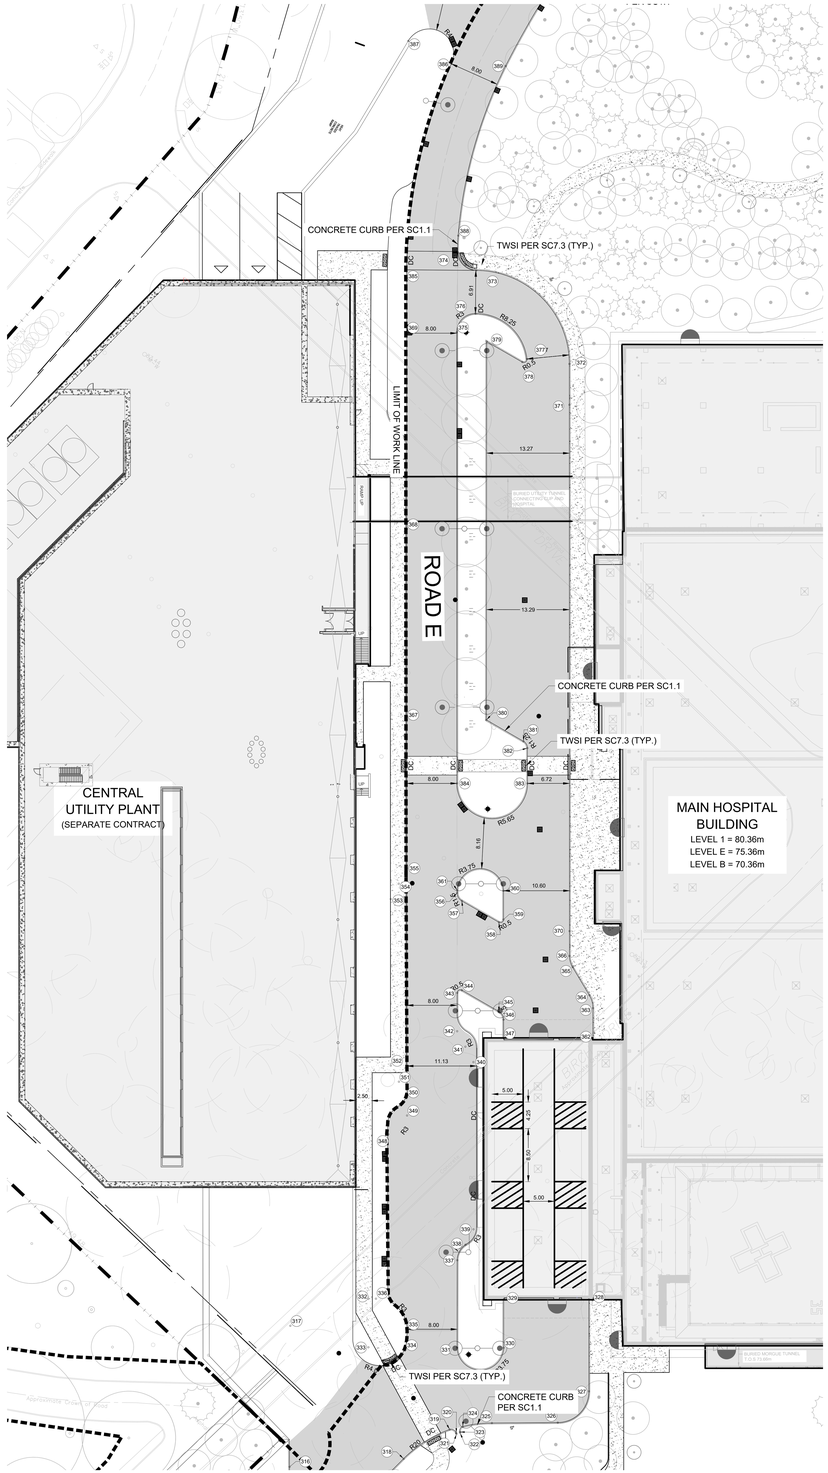

POINT SYMBOL

CURB POINTS TABLE

Point #	Northing	Easting
316	5028293.7714	366638.5134
317	5028298.7650	366616.4719
318	5028311.8683	366641.2076
319	5028320.0912	366638.2277
320	5028321.0010	366639.0134
321	5028321.0119	366639.1630
322	5028321.6103	366639.1192
323	5028321.5994	366638.9696
324	5028322.2464	366638.2204
325	5028326.9225	366638.6842
326	5028337.2392	366640.8932
327	5028343.2019	366637.0924
328	5028346.3892	366622.6981
329	5028333.0600	366619.7410
330	5028331.3818	366627.3204
331	5028324.1027	366625.6586
332	5028311.9208	366614.9413
333	5028310.2379	366622.5403
334	5028315.9403	366624.2521
335	5028316.9232	366621.0620
336	5028313.1008	366615.2027
337	5028327.1528	366612.0042
338	5028328.9736	366609.8613
339	5028330.7611	366607.7356
340	5028336.5559	366581.5696
341	5028335.8331	366578.8880
342	5028335.0873	366576.1767
343	5028336.4195	366570.1813
344	5028337.2452	366569.9209
345	5028342.2987	366574.5471
346	5028342.7504	366575.9778
347	5028342.1098	366578.8707
348	5028320.7495	366589.9106
349	5028324.3272	366587.6303
350	5028324.9648	366584.7511
351	5028324.2300	366582.0566
352	5028323.5195	366579.2529
353	5028329.2900	366553.1961
354	5028331.0775	366551.0705
355	5028332.8963	366548.9368
356	5028339.8952	366554.5176
357	5028340.3467	366555.9491
358	5028345.3941	366560.5696
359	5028346.2199	366560.3089
360	5028347.2154	366555.8128
361	5028339.9835	366554.1198
362	5028356.0931	366581.9728
363	5028357.1344	366577.2793
364	5028357.0257	366575.1532
365	5028355.3702	366570.1640
366	5028355.2750	366568.3043
367	5028338.0466	366525.6858
368	5028344.6462	366495.8870
369	5028351.4575	366465.1329
370	5028356.1363	366564.4186
371	5028374.3873	366482.0781
372	5028375.8032	366475.6824
373	5028364.5025	366457.8193
374	5028362.2114	366454.4071
375	5028359.2840	366466.8125
376	5028362.8617	366464.5322
377	5028369.3303	366473.4364
378	5028368.4952	366473.7543
379	5028363.6458	366469.3149
380	5028350.4662	366528.5018
381	5028355.5251	366533.1329
382	5028355.9022	366534.3216
383	5028354.6938	366539.8542
384	5028343.6465	366537.4016
385	5028353.2457	366457.0586
386	5028367.7480	366424.6253
387	5028361.8050	366419.5614
388	5028362.8677	366451.7481
389	5028376.1796	366426.8524

File Number:
D07-12-26-0008 (Revision)
D07-12-22-0168 (Original)
Plan Number: 19424

PROJECT
THE OTTAWA HOSPITAL NEW CAMPUS DEVELOPMENT - PHASE 4 MAIN HOSPITAL BUILDING
900 CARLING AVE, OTTAWA, ONTARIO

CLIENT
The Ottawa Hospital | L'Hôpital d'Ottawa
Infrastructure Ontario
PCL CONSTRUCTION | EllisDon

CLIENT PROJECT NO.
1070002

KEY PLAN
TRUE NORTH | PROJECT NORTH
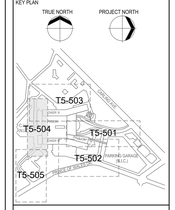

NO.	ISSUED	DATE
09	SITE PLAN CONTROL RESUBMISSION R2	2026-03-27
08	DESIGN-BUILD BASELINE SUBMISSION	2026-03-05
07	FOUNDATION PERMIT SUBMISSION	2026-01-12
06	SITE PLAN CONTROL RESUBMISSION	2026-01-12
05	95% DD SUBMISSION	2025-09-19
04	SITE PLAN CONTROL RESUBMISSION	2025-06-05
03	65% DD SUBMISSION	2025-06-05
02	35% DD SUBMISSION	2025-01-28
01	ISSUED FOR ACPDR READINESS	2025-01-08

REVISIONS

DRAWING STATUS
NOT FOR CONSTRUCTION

DISCREPANCIES MUST BE REPORTED IMMEDIATELY TO THE ARCHITECT BEFORE PROCEEDING.
ONLY FIGURED DIMENSIONS ARE TO BE USED. CONTRACTORS MUST CHECK ALL DIMENSIONS ON SITE. THIS DRAWING IS PROTECTED BY COPYRIGHT.

ALL DIMENSIONS ARE SHOWN IN METRIC.

AUTHOR
wsp

PROJECT TEAM
DESIGN-BUILDER PCL/ED, A JOINT VENTURE
ARCHITECTURAL PARKIN ARCHITECTS LIMITED
JODOIN LAMARRE PRATTE ARCHITECTES
ADAMSON ASSOCIATES ARCHITECTS
990 ARCHITECTS OTTAWA INC.
STRUCTURAL SALAS O'BRIEN CANADA INC.
BOUTHILLETTE PARIZEAU INC.
MECHANICAL YH ANGUS & ASSOCIATES LTD.
SALAS O'BRIEN CANADA INC.
ELECTRICAL MULVEY & BANANI INTERNATIONAL INC.
CIVIL WSP CANADA INC.
LANDSCAPE VERTECHS DESIGN INC.
PWP LANDSCAPE ARCHITECTURE
BUILDING CODE LMDG BUILDING CODE CONSULTANTS LTD.

AUTHOR PROJECT NO.
CA0027758.0-51

STAMP

DRAWING TITLE
GEOMETRY AND GENERAL LAYOUT ROAD E

DRAWN	CHECKED
M. HUNDERTMARK	C. GRAHAM
SCALE AT 42" x 85"	DATE
1:250	2024-02-26

GRAPHIC SCALE
1:250 | 0m 5m 10m 20m

DRAWING NO. **T5-504** | REV NO. **09**

D07-12-26-0008

#19424

PLOT DATE: