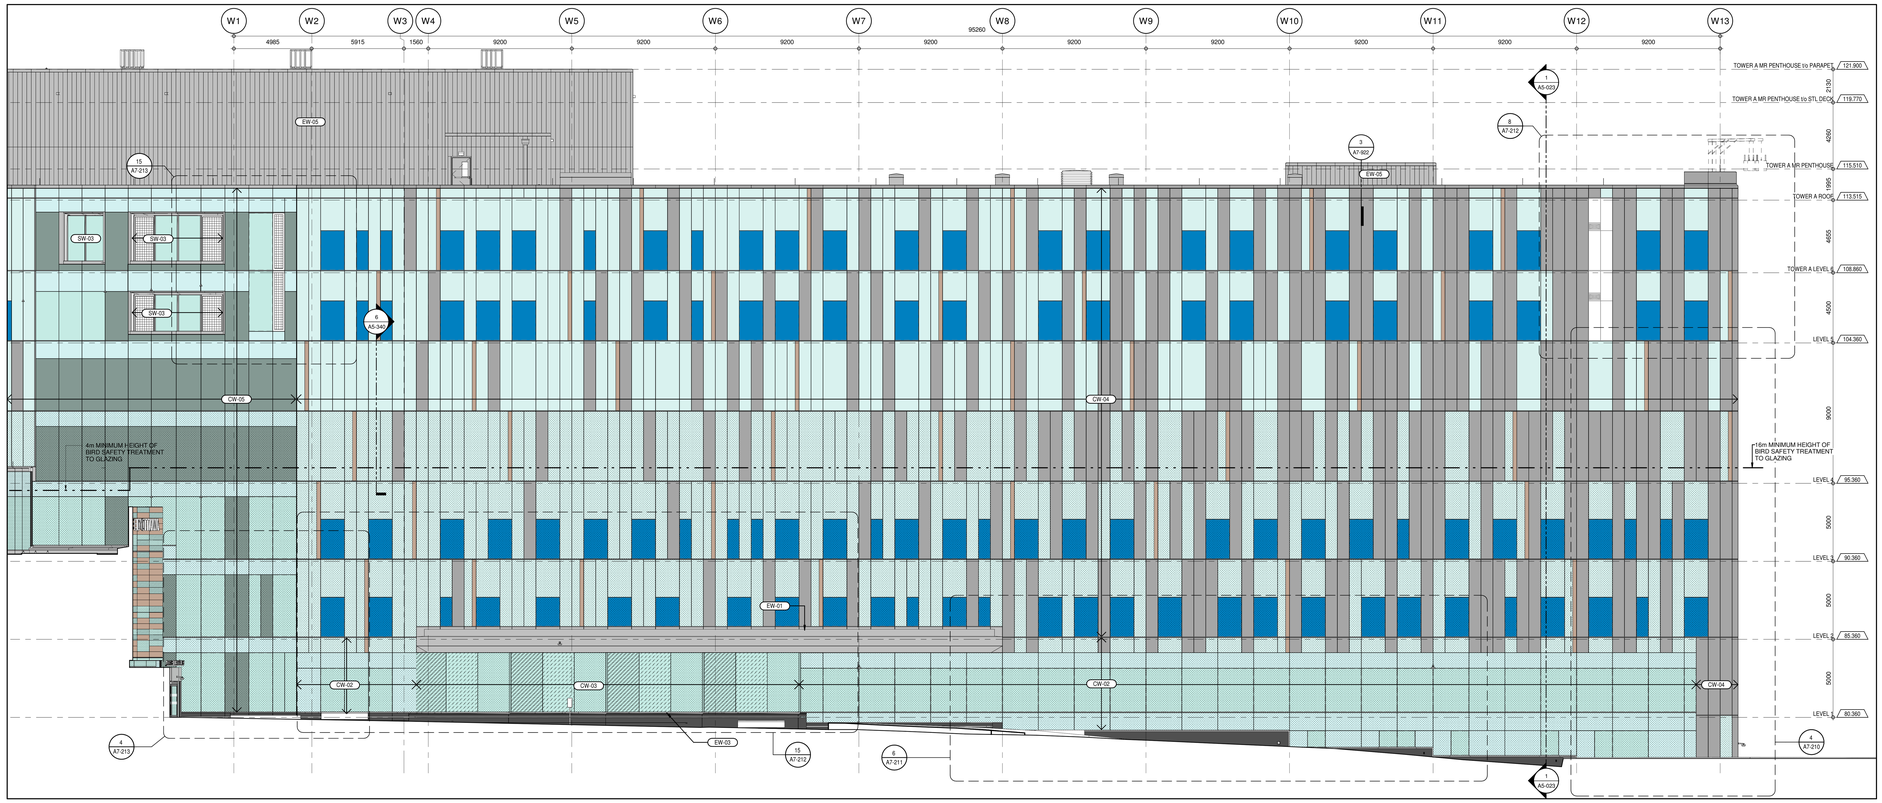

ELEVATION - TOWER A EAST TRUE ELEVATION 3
A3-100.1
1 : 100

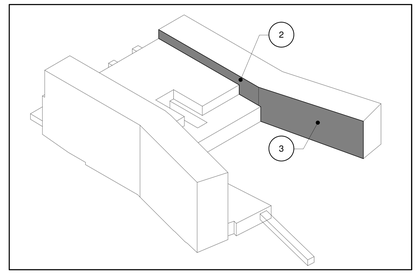

3D KEY 1

GENERAL NOTES

FOR CLADDING GENERAL NOTES, REFER TO A5-110

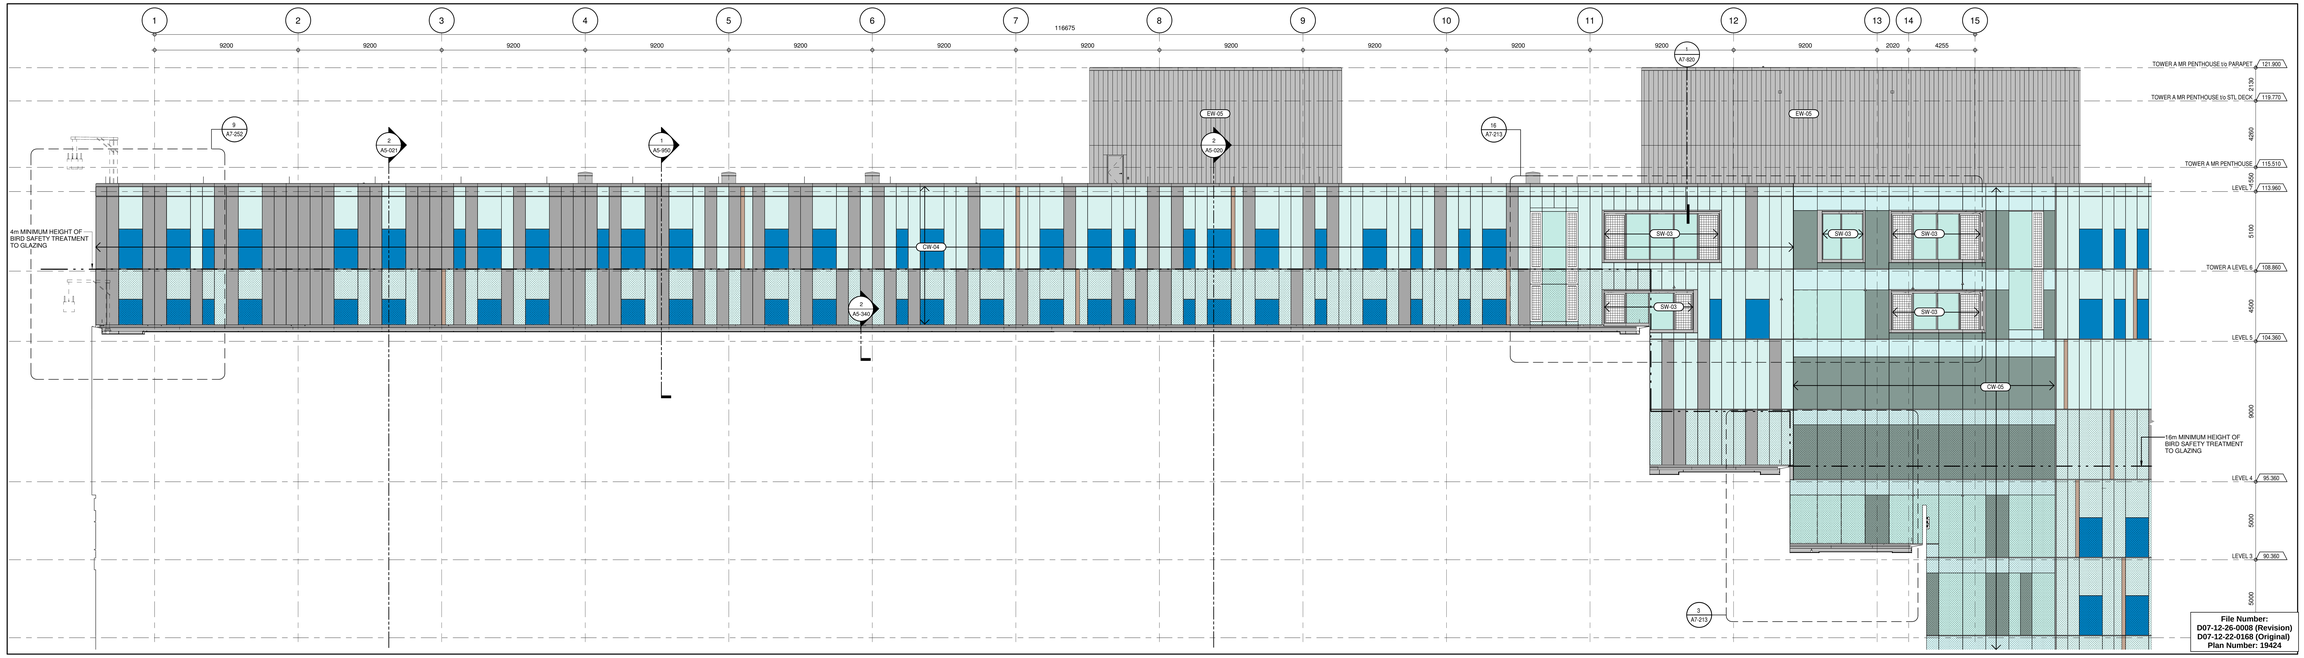

ELEVATION - TOWER A EAST TRUE ELEVATION 2
A5-012
1 : 100

File Number:
D07-12-26-0008 (Revision)
D07-12-22-0168 (Original)
Plan Number: 19424

PROJECT
THE OTTAWA HOSPITAL NEW CAMPUS DEVELOPMENT - PHASE 4 MAIN HOSPITAL BUILDING
900 CARLING AVE, OTTAWA, ONTARIO

CLIENT
The Ottawa Hospital | L'Hôpital d'Ottawa
Infrastructure Ontario
PCL CONSTRUCTION
EllisDon

CLIENT PROJECT NO.
1070002

KEY PLAN
TRUE NORTH PROJECT NORTH
TOWER 'A' PODIUM PAVILION BRIDGE TOWER 'B'

NO.	ISSUED	DATE
03	SITE PLAN CONTROL RESUBMISSION R2	2026-03-27
02	DESIGN-BUILD BASELINE SUBMISSION	2026-03-05
01	95% DD SUBMISSION	2025-09-19

REVISIONS

DRAWING STATUS
NOT FOR CONSTRUCTION

DISCREPANCIES MUST BE REPORTED IMMEDIATELY TO THE ARCHITECT BEFORE PROCEEDING.
ONLY FIGURED DIMENSIONS ARE TO BE USED. CONTRACTORS MUST CHECK ALL DIMENSIONS ON SITE. THIS DRAWING IS PROTECTED BY COPYRIGHT.

ALL DIMENSIONS ARE SHOWN IN METRIC.

AUTHOR
adamson ASSOCIATES | ARCHITECTS
A Partnership of Corporations

PROJECT TEAM
DESIGN-BUILDER PCL/ED, A JOINT VENTURE
ARCHITECTURAL PARKIN ARCHITECTS LIMITED
JODOIN LAMARRE PRATTE ARCHITECTES
ADAMSON ASSOCIATES ARCHITECTS
B&I ARCHITECTS OTTAWA INC.
STRUCTURAL SALAS O'BRIEN CANADA INC.
BOUTHILLETTE PARIZEAU INC.
MECHANICAL HH ANGUS & ASSOCIATES LTD.
SALAS O'BRIEN CANADA INC.
ELECTRICAL MULVEY & BANANI INTERNATIONAL INC.
CIVIL WSP CANADA INC.
LANDSCAPE VERTICUS DESIGN INC.
PWP LANDSCAPE ARCHITECTURE
BUILDING CODE LMDG BUILDING CODE CONSULTANTS LTD.

AUTHOR PROJECT NO.
2233-00

STAMP STAMP

DRAWING TITLE
PARTIAL TRUE ELEVATIONS TOWER A EAST

DRAWN	CHECKED
AAA PT	JM
SCALE AT 40" x 60"	DATE
AS NOTED	19 SEP 2025

GRAPHIC SCALE 0 1 2 3 4 5 SCALE IN METRES

DRAWING NO. **A5-150** REV NO. **03**

10116.MC1 x 1.5551.1870 (CUSTOM SHEET SIZE)
PLOT DATE: 3/25/2026 7:36:18 PM