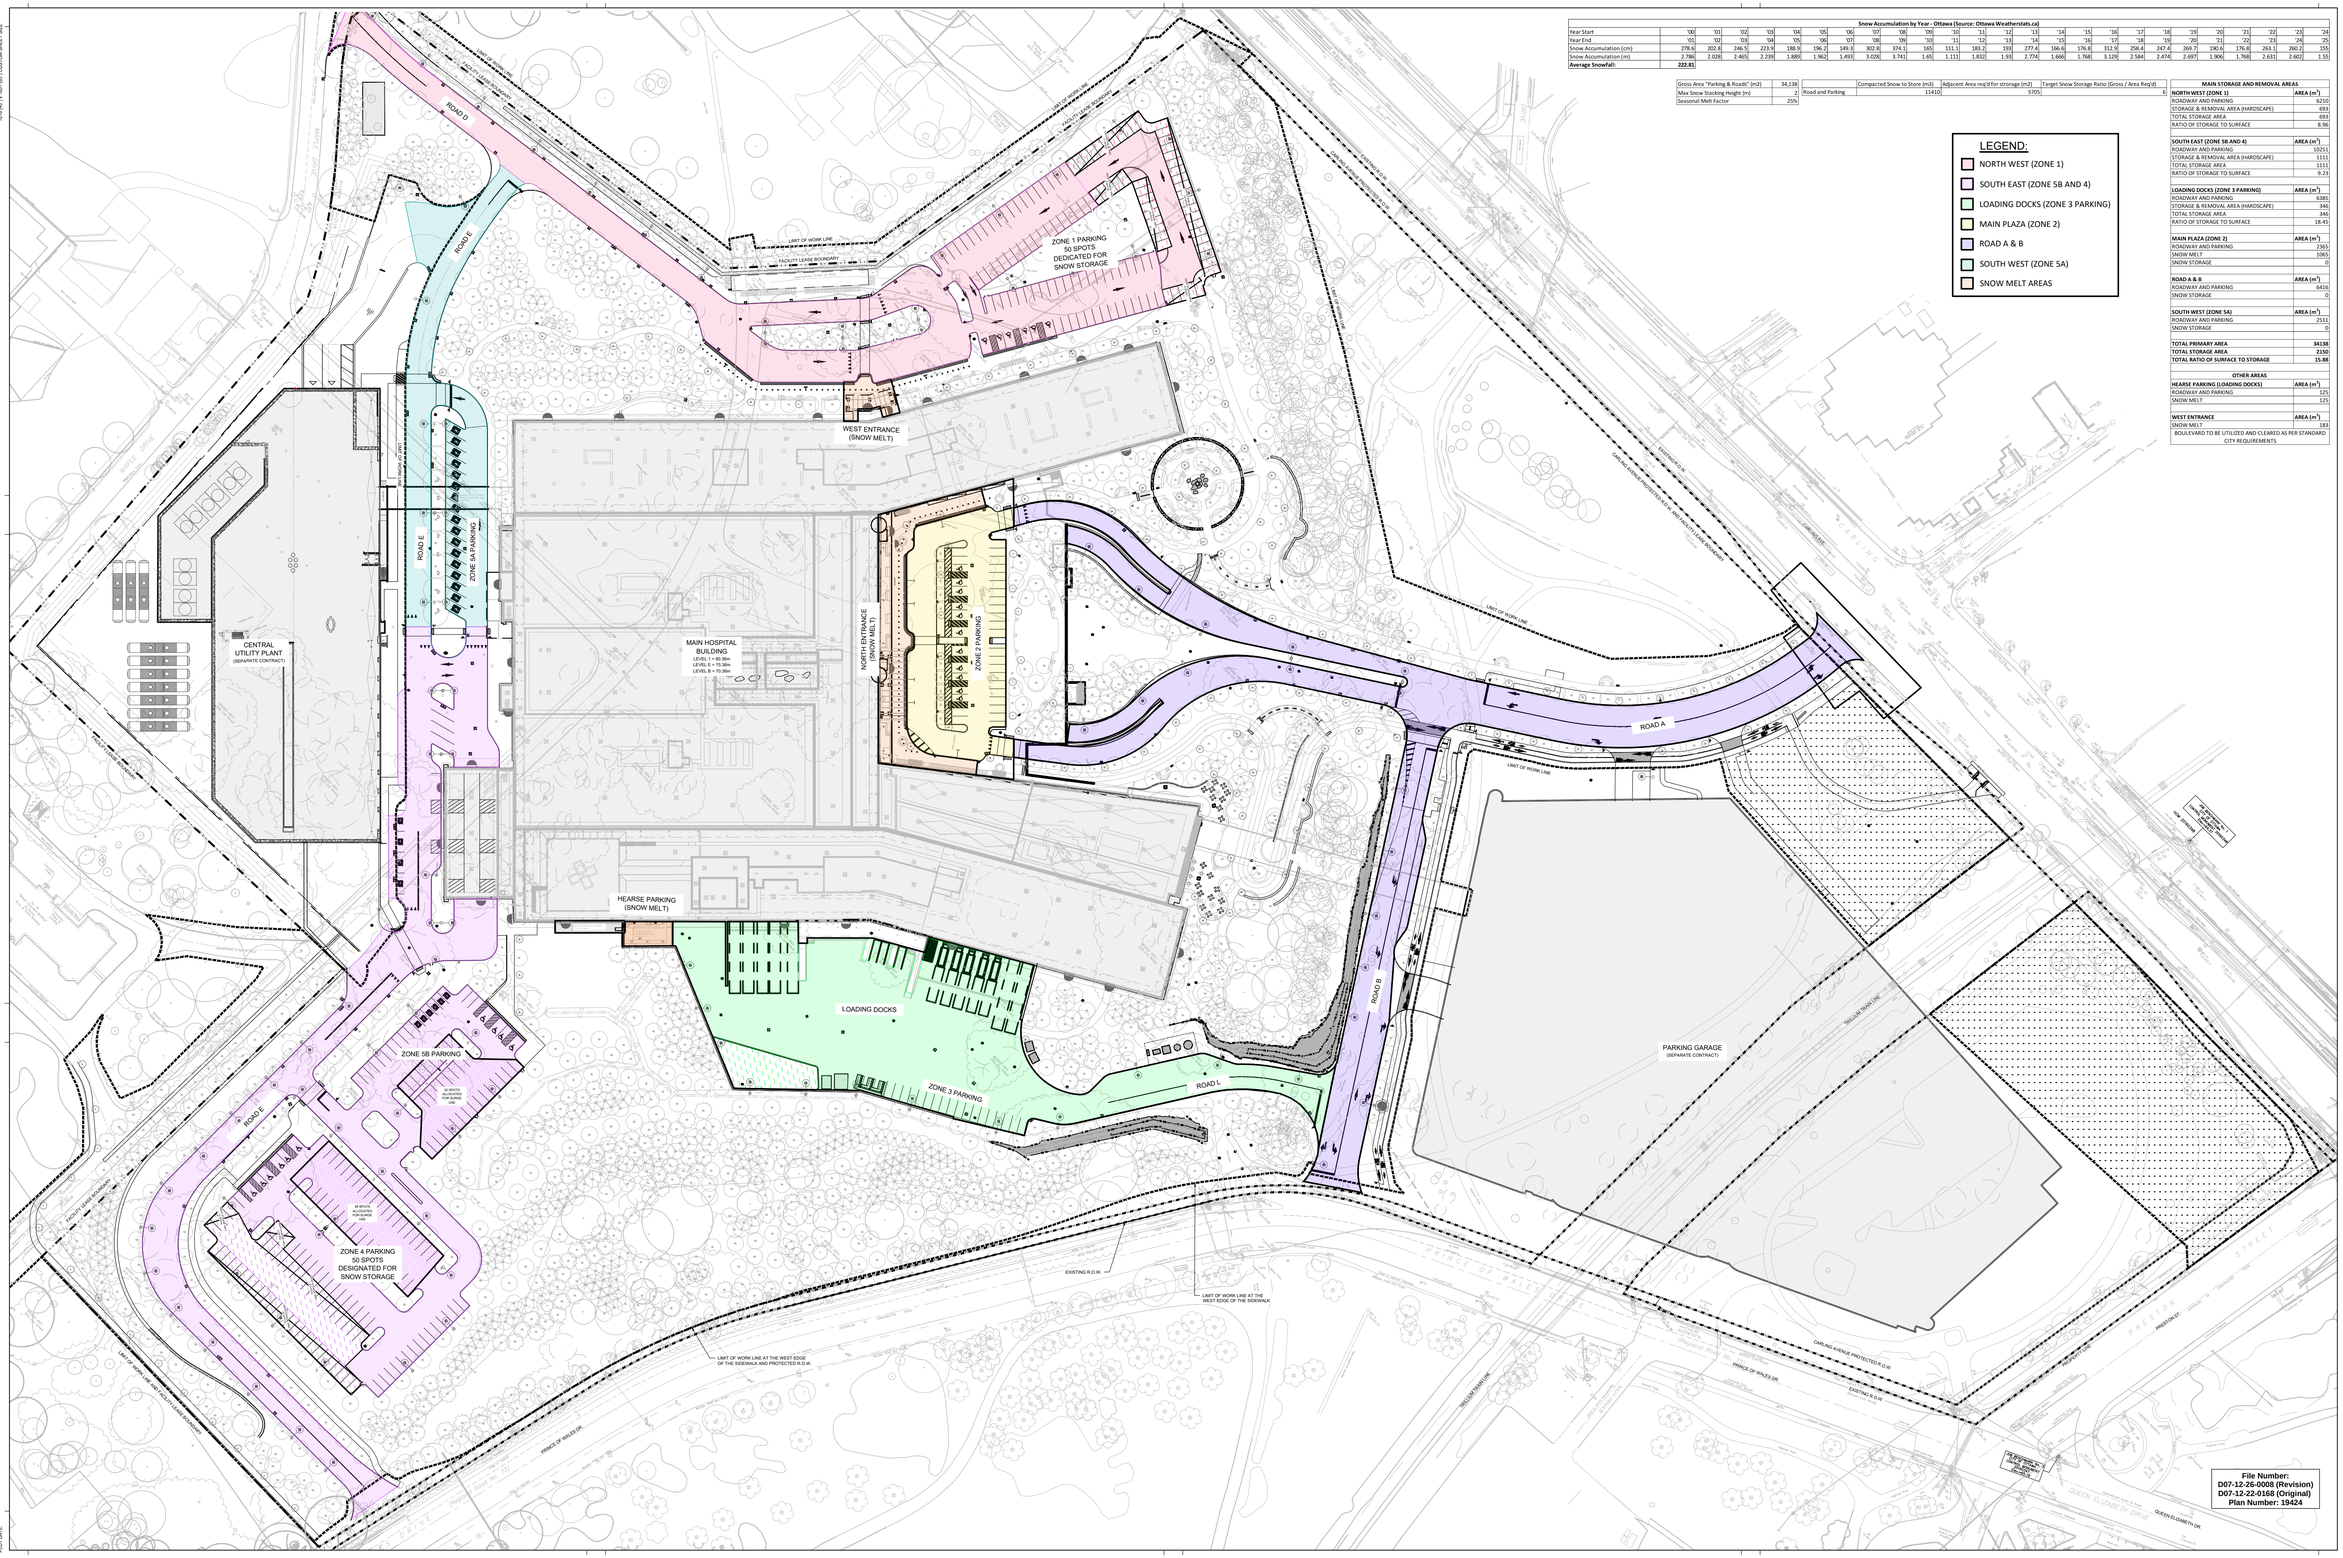
ROAD D
ROAD E
ROAD A
ROAD B
ROAD L
ZONE 1 PARKING
50 SPOTS
DEDICATED FOR
SNOW STORAGE
WEST ENTRANCE
(SNOW MELT)
NORTH ENTRANCE
(SNOW MELT)
MAIN HOSPITAL
BUILDING
LEVEL 1 = 80.3m
LEVEL 2 = 75.3m
LEVEL 3 = 70.3m
ZONE 2 PARKING
CENTRAL
UTILITY PLANT
(SEPARATE CONTRACT)
ZONE 5A PARKING
HEARSE PARKING
(SNOW MELT)
LOADING DOCKS
ZONE 3 PARKING
ZONE 5B PARKING
ZONE 4 PARKING
50 SPOTS
DESIGNATED FOR
SNOW STORAGE
PARKING GARAGE
(SEPARATE CONTRACT)
LIMIT OF WORK LINE
FACILITY LEASE BOUNDARY
EXISTING R.O.W.
LIMIT OF WORK LINE AT THE WEST EDGE OF THE SIDEWALK
LIMIT OF WORK LINE AT THE WEST EDGE OF THE SIDEWALK AND PROTECTED R.O.W.
PRINCE OF WALES DR.
GARLING AVENUE PROTECTED R.O.W.
QUEEN ELIZABETH DR.
MAPLE DRIVE
PRESTON ST.
SELLERS RUN LINK
PARKING GARAGE
(SEPARATE CONTRACT)
CENTRAL UTILITY PLANT
(SEPARATE CONTRACT)
FOR SERVICE ONLY
FOR SERVICE ONLY
FOR SERVICE ONLY