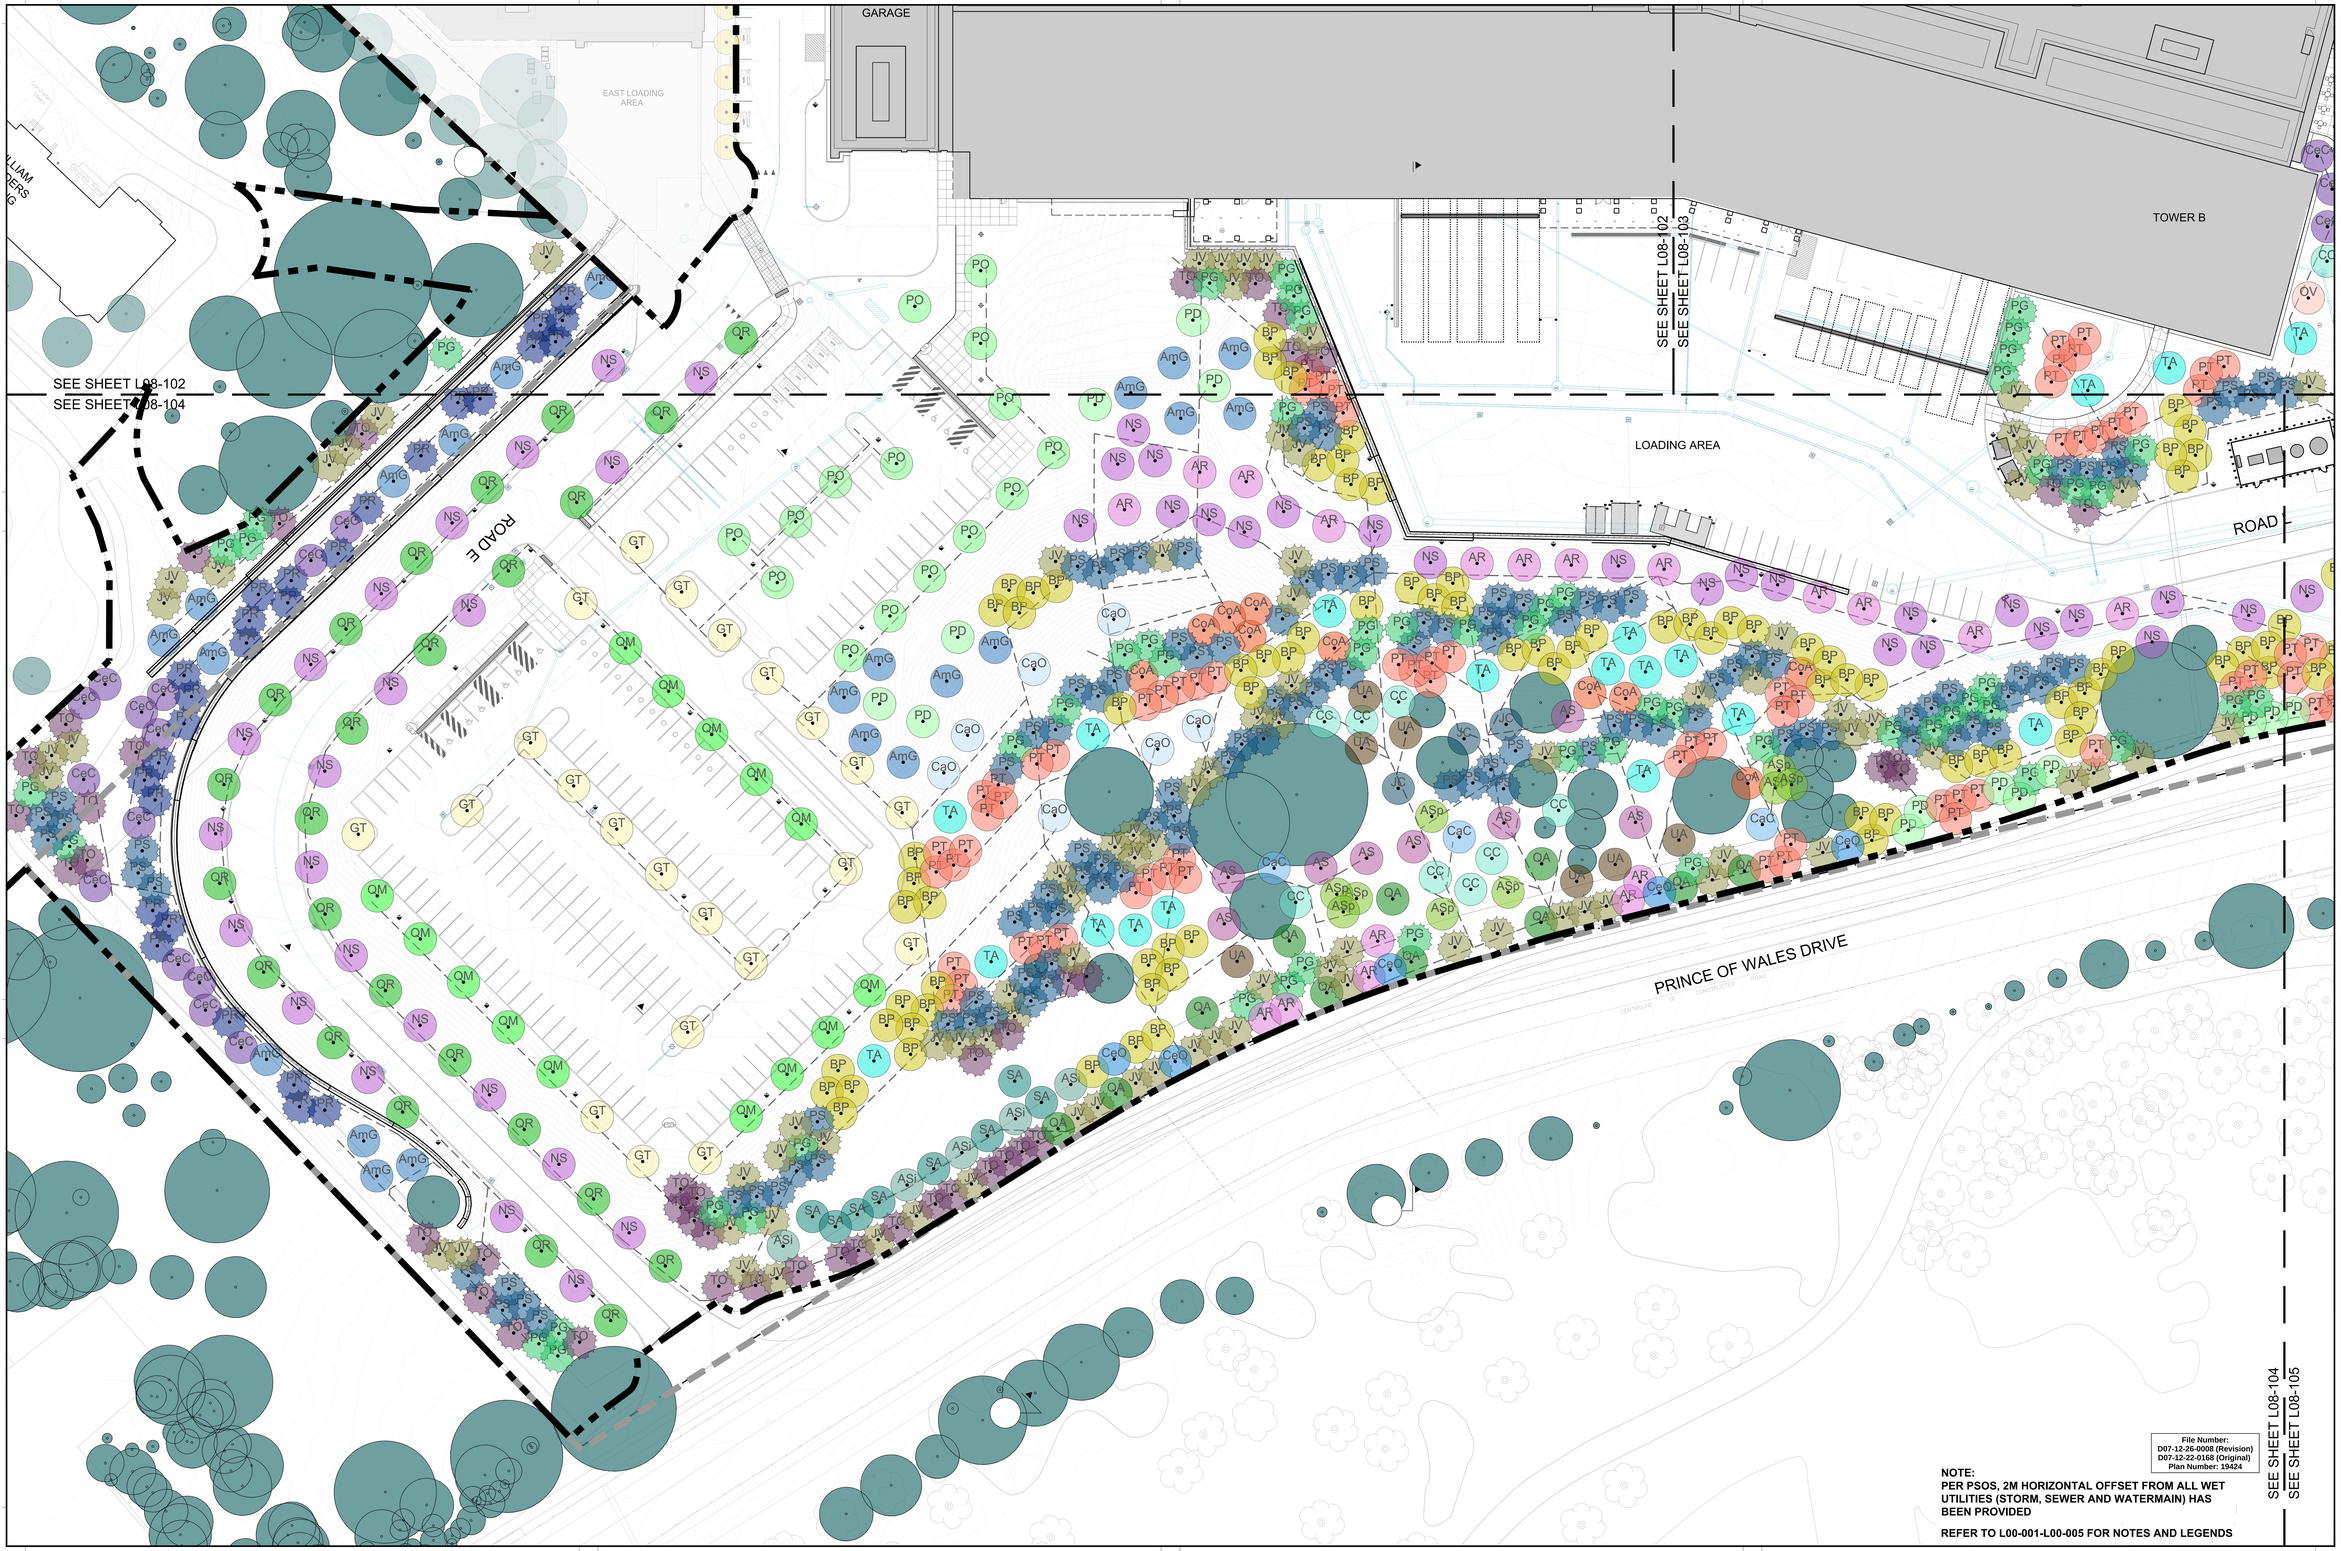

NOTE:
PER PSOS, 2M HORIZONTAL OFFSET FROM ALL WET UTILITIES (STORM, SEWER AND WATERMAIN) HAS BEEN PROVIDED

REFER TO L00-001-L00-005 FOR NOTES AND LEGENDS

File Number:
D07-12-26-0008 (Revision)
D07-12-22-0168 (Original)
Plan Number: 15424

PROJECT
THE OTTAWA HOSPITAL NEW CAMPUS DEVELOPMENT - PHASE 4 MAIN HOSPITAL BUILDING
900 CARLING AVE, OTTAWA, ONTARIO

CLIENT
The Ottawa Hospital | L'Hôpital d'Ottawa
Infrastructure Ontario
PCL CONSTRUCTION | EllisDon

CLIENT PROJECT NO.
1070002

KEY PLAN
TRUE NORTH | PROJECT NORTH

THIS DRAWING TO BE PRINTED IN COLOUR

NO.	ISSUED	DATE
09	SITE PLAN CONTROL RESUBMISSION R2	2026-03-27
08	DESIGN-BUILD BASELINE SUBMISSION	2026-03-05
07	SITE PLAN CONTROL RESUBMISSION	2026-01-12
06	90% DD SUBMISSION	2025-09-19
05	SITE PLAN CONTROL RESUBMISSION	2025-06-05
04	65% DD SUBMISSION	2025-06-05
03	35% DD SUBMISSION	2025-01-28
02	ACPDR READINESS	2025-01-08
01	80% SD SUBMISSION	2024-08-15

REVISIONS

DRAWING STATUS
NOT FOR CONSTRUCTION

DISCREPANCIES MUST BE REPORTED IMMEDIATELY TO THE ARCHITECT BEFORE PROCEEDING.
ONLY FIGURED DIMENSIONS ARE TO BE USED. CONTRACTORS MUST CHECK ALL DIMENSIONS ON SITE. THIS DRAWING IS PROTECTED BY COPYRIGHT.

ALL DIMENSIONS ARE SHOWN IN METRIC.

AUTHOR
PWP
VERTECHS DESIGN landscape architects

PROJECT TEAM
DESIGN-BUILDER PCL/ED, A JOINT VENTURE
ARCHITECTURAL PARKIN ARCHITECTS LIMITED
JODOIN LAMARRE PRATTE ARCHITECTES
ADAMSON ASSOCIATE ARCHITECTS
666 ARCHITECTS INC.
STRUCTURAL STEPHENSON ENGINEERING LTD.
BOUTHILLETTE PARIZEAU INC.
MECHANICAL HH ANGUS & ASSOCIATES LTD.
CROSSEY ENGINEERING LTD.
ELECTRICAL MULVEY & BANANI INTERNATIONAL INC.
CIVIL WSP CANADA INC.
LANDSCAPE VERTECHS DESIGN INC.
PWP LANDSCAPE ARCHITECTURE
BUILDING CODE LMDG BUILDING CODE CONSULTANTS LTD.

AUTHOR PROJECT NO.
PCL2301_C

STAMP | STAMP

DRAWING TITLE
TREE PLANTING PLAN

DRAWN	CHECKED
-	-
SCALE AT 40" x 65" 1:250	DATE 15-AUG-2024

GRAPHIC SCALE 0 2.5 5 10 15 SCALE IN METRES

DRAWING NO. **L08-104** REV NO. **09**

10166.dwf7 x 1001.dwf7 (CUSTOM SHEET SIZE)

PLOT DATE: