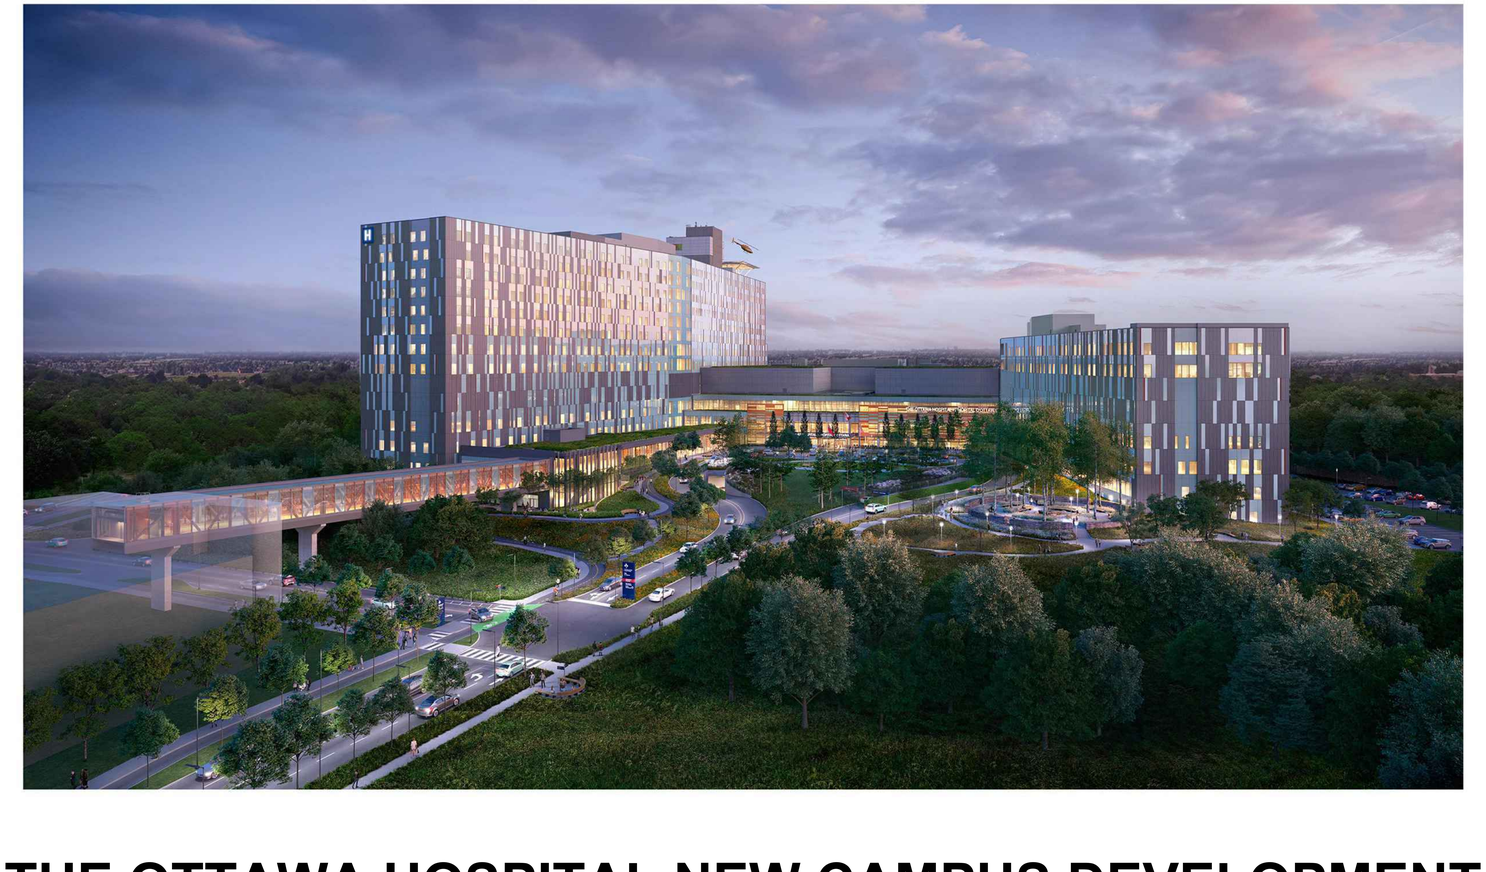

THE OTTAWA HOSPITAL NEW CAMPUS DEVELOPMENT

900 CARLING AVE. OTTAWA, ON K1A 0Z2

CIVIL

SITE PLAN CONTROL RESUBMISSION R2 -
2026-03-27

File Number:
D07-12-26-0008 (Revision)
D07-12-22-0168 (Original)
Plan Number: 19424

PROJECT
THE OTTAWA HOSPITAL NEW CAMPUS DEVELOPMENT - PHASE 4 MAIN HOSPITAL BUILDING
900 CARLING AVE, OTTAWA, ONTARIO

CLIENT
The Ottawa Hospital | L'Hôpital d'Ottawa
Infrastructure Ontario
PCL CONSTRUCTION | EllisDon

CLIENT PROJECT NO.
1070002

KEY PLAN
TRUE NORTH | PROJECT NORTH

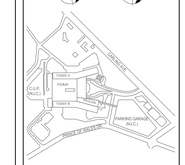
CARLING AVE
PARK
PARK
PARK
PARK
PARK
PARKING GARAGE
PARKING GARAGE
PARK
PARK
PARK
PARK
PARK