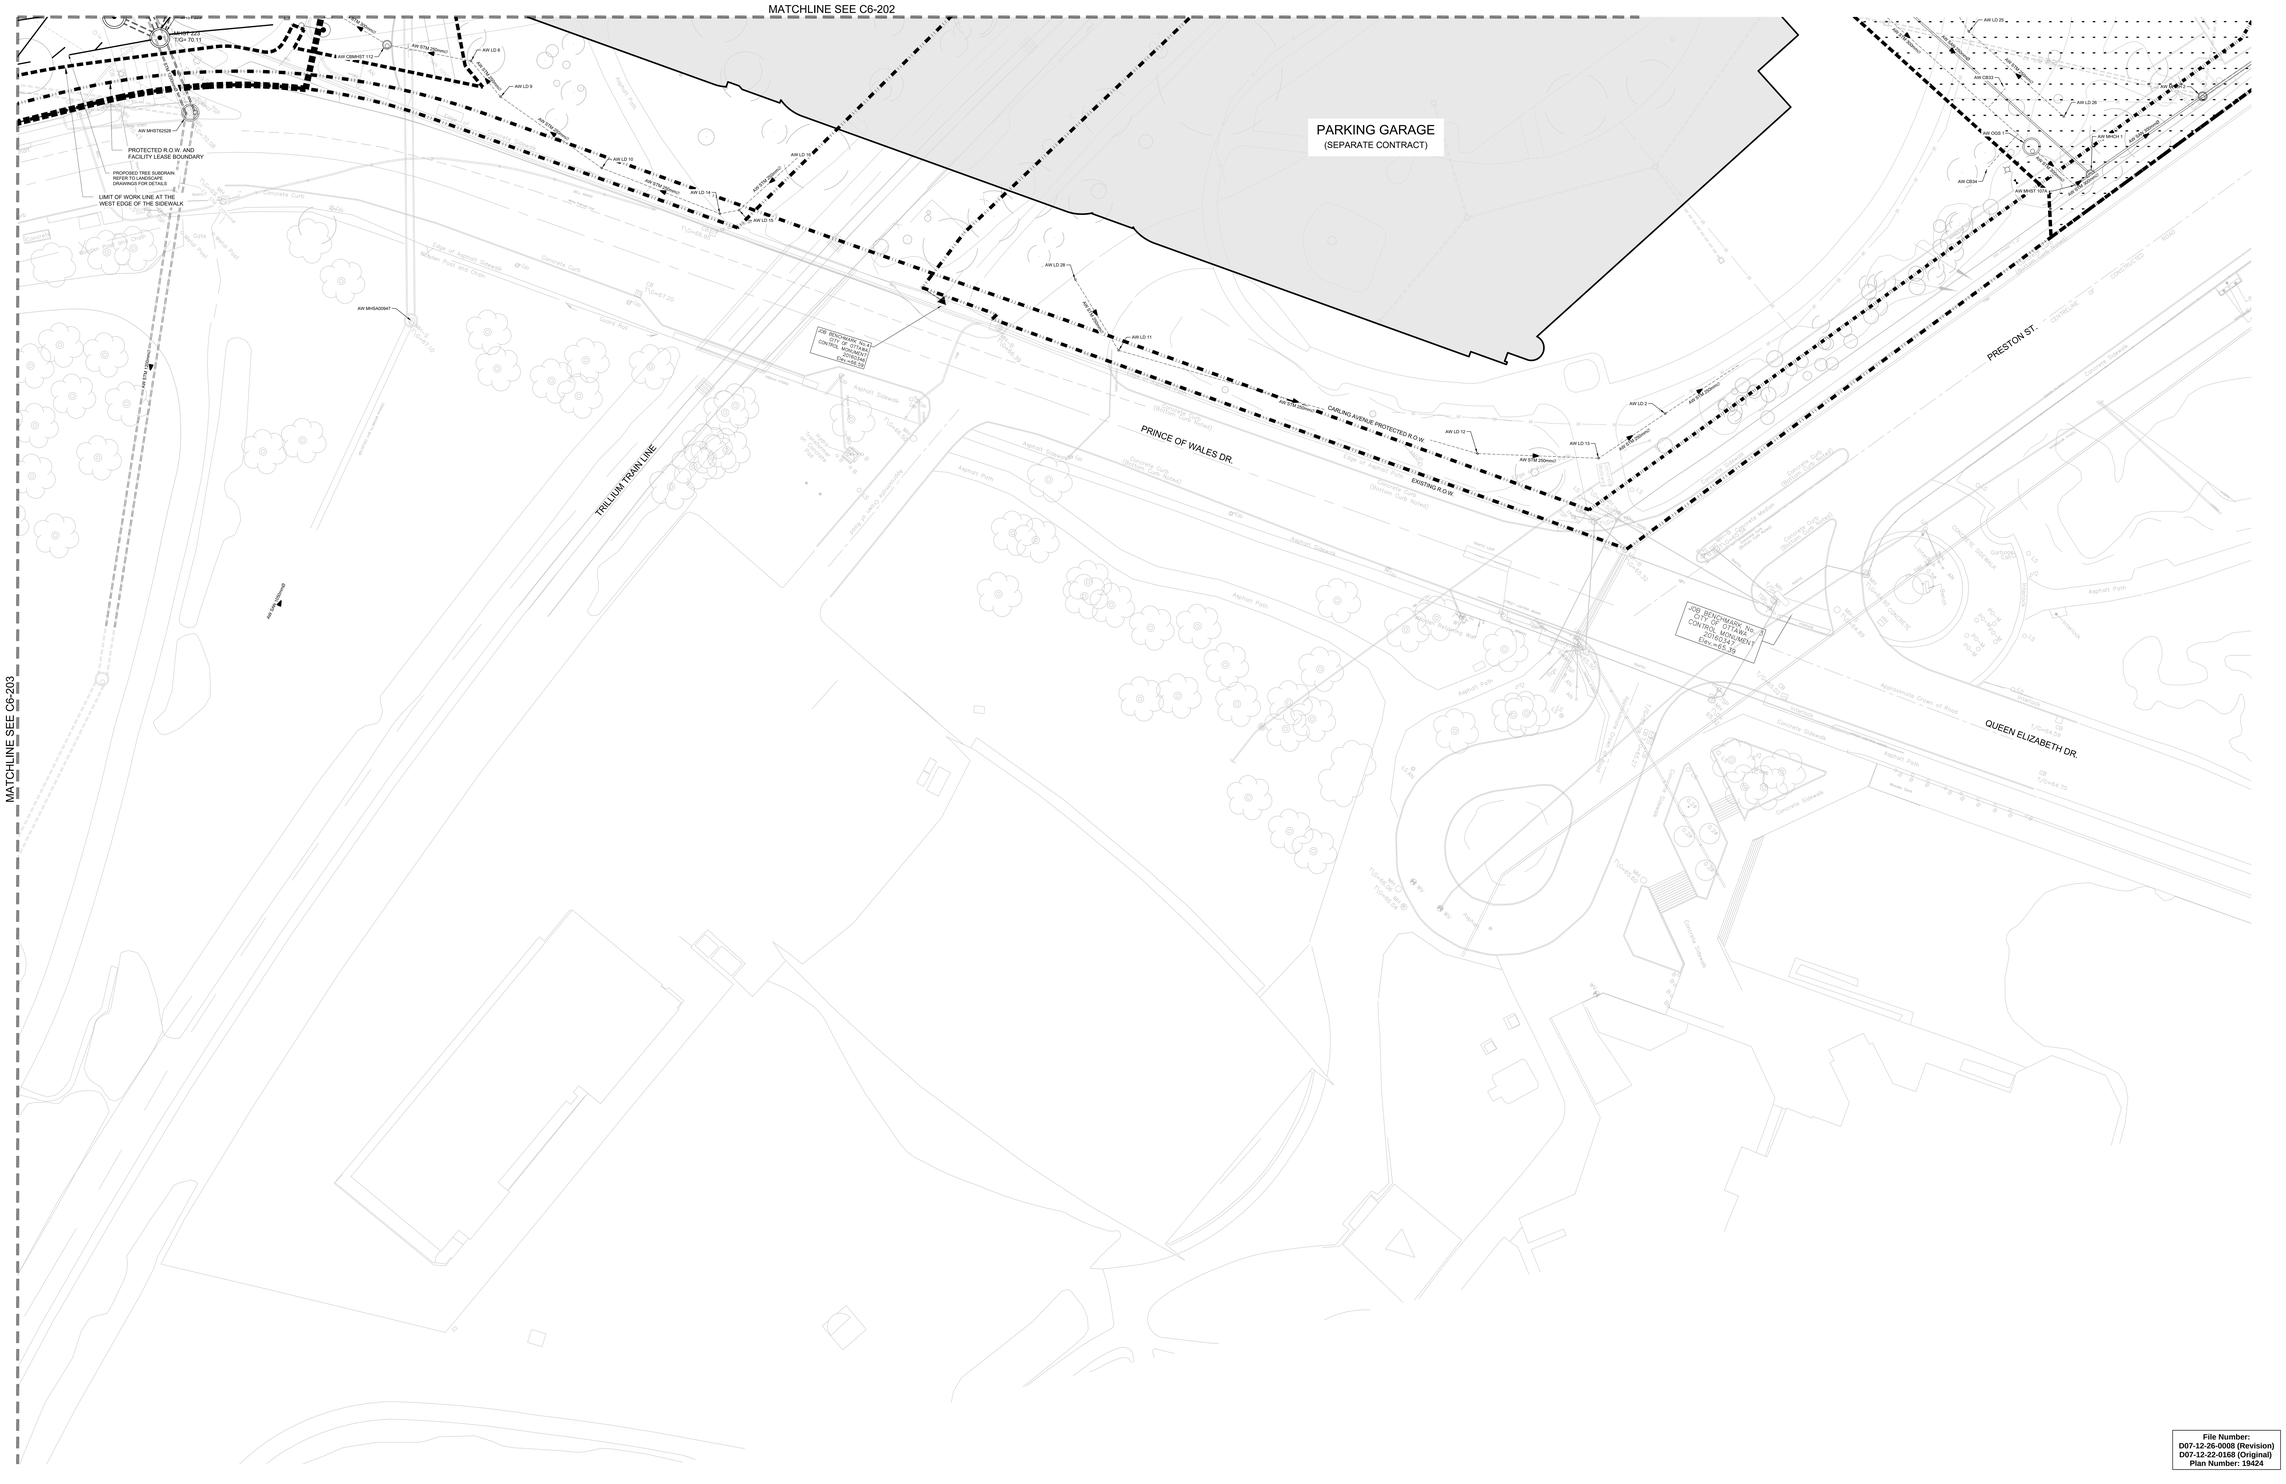


File Number:
D07-12-26-0008 (Revision)
D07-12-22-0168 (Original)
Plan Number: 19424

PROJECT

# THE OTTAWA HOSPITAL NEW CAMPUS DEVELOPMENT - PHASE 4 MAIN HOSPITAL BUILDING

900 CARLING AVE, OTTAWA, ONTARIO

CLIENT

The Ottawa Hospital | L'Hôpital d'Ottawa

Infrastructure Ontario

PCL CONSTRUCTION | EllisDon

CLIENT PROJECT NO.

**1070002**

KEY PLAN

TRUE NORTH | PROJECT NORTH

C6-200 | C6-201 | C6-202 | C6-203 | C6-204

| NO. | ISSUED | DATE |
|---|---|---|
| 10 | SITE PLAN CONTROL RESUBMISSION R2 | 2026-03-27 |
| 09 | DESIGN-BUILD BASELINE SUBMISSION | 2026-03-05 |
| 08 | FOUNDATION PERMIT SUBMISSION | 2026-01-12 |
| 07 | SITE PLAN CONTROL RESUBMISSION | 2025-01-12 |
| 06 | 95% DD SUBMISSION | 2025-09-19 |
| 05 | SITE PLAN CONTROL RESUBMISSION | 2025-08-05 |
| 04 | 65% DD SUBMISSION | 2025-06-05 |
| 03 | 35% DD SUBMISSION | 2025-01-26 |
| 02 | ISSUED FOR ACP/OR READINESS | 2025-01-08 |
| 01 | 80% SD SUBMISSION | 2024-08-15 |

REVISIONS

DRAWING STATUS

**NOT FOR CONSTRUCTION**

DISCREPANCIES MUST BE REPORTED IMMEDIATELY TO THE ARCHITECT BEFORE PROCEEDING.
ONLY FIGURED DIMENSIONS ARE TO BE USED. CONTRACTORS MUST CHECK ALL DIMENSIONS ON SITE. THIS DRAWING IS PROTECTED BY COPYRIGHT.

ALL DIMENSIONS ARE SHOWN IN METRIC.


**AUTHOR**

wsp

**PROJECT TEAM**

**DESIGN-BUILDER** PCL/ED, A JOINT VENTURE

**ARCHITECTURAL** PARKIN ARCHITECTS LIMITED
JODOIN LAMARRE PRATTE ARCHITECTES
ADAMSON ASSOCIATES ARCHITECTS
Stéo ARCHITECTS OTTAWA INC.

**STRUCTURAL** SALAS O'BRIEN CANADA INC.
BOUTHILLETTE PARIZEAU INC.

**MECHANICAL** HH ANGUS & ASSOCIATES LTD.
SALAS O'BRIEN CANADA INC.

**ELECTRICAL** MULVEY & BANANI INTERNATIONAL INC.

**CIVIL** WSP CANADA INC.

**LANDSCAPE** VERTICAL DESIGN INC.
PWP LANDSCAPE ARCHITECTURE

**BUILDING CODE** LMDG BUILDING CODE CONSULTANTS LTD.


AUTHOR PROJECT NO.

**CA0027758.0-51**

STAMP

LICENSED PROFESSIONAL ENGINEER
C. D. Graham
100016020
2026-03-26
LICENCE OF OPERATION

STAMP

DRAWING TITLE

## SITE COMPOSITE UTILITY PLAN 5 OF 5

| DRAWN | CHECKED |
|---|---|
| L. CURLEY / B. NANDLAL | C. GRAHAM |
| SCALE AT 40" x 60" 1:250 | DATE 2024-02-26 |

GRAPHIC SCALE 1:250 — 0 2m 5m 10m 20m

DRAWING NO. **C6-204** REV NO. **10**

D07-12-26-0008

#19424

PLOT DATE: