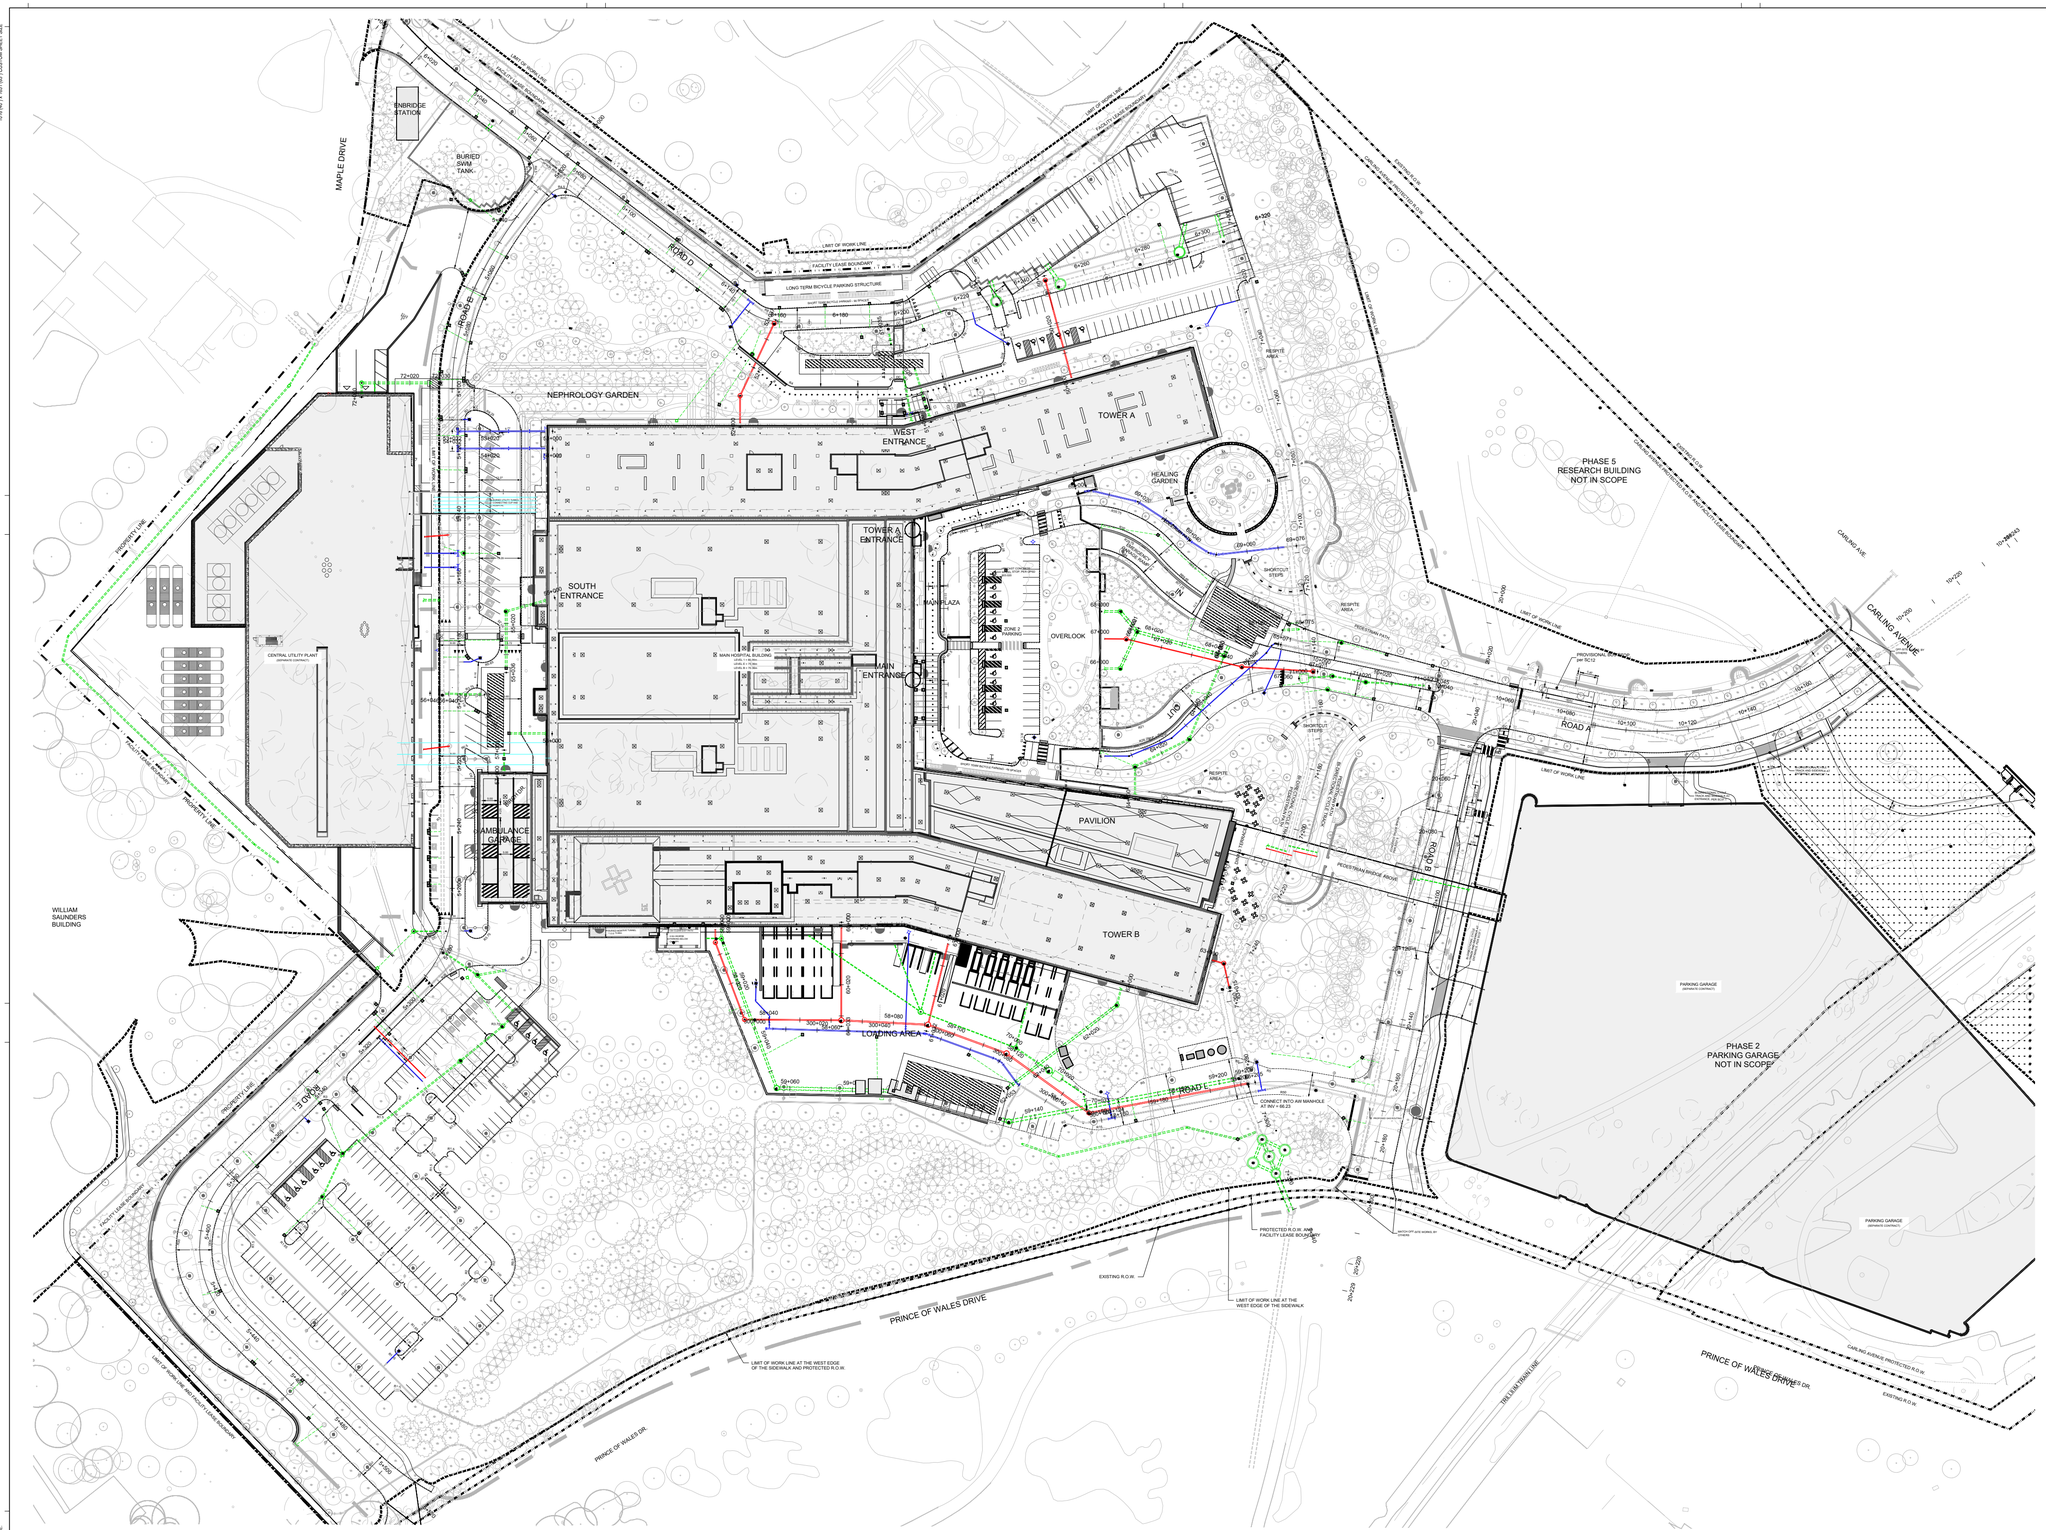

File Number:
D07-12-26-0008 (Revision)
D07-12-22-0168 (Original)
Plan Number: 19424

PROJECT

THE OTTAWA HOSPITAL NEW CAMPUS DEVELOPMENT - PHASE 4 MAIN HOSPITAL BUILDING

900 CARLING AVE, OTTAWA, ONTARIO

CLIENT

The Ottawa Hospital | L'Hôpital d'Ottawa

Infrastructure Ontario

PCL CONSTRUCTION | EllisDon

CLIENT PROJECT NO.

1070002

KEY PLAN

TRUE NORTH | PROJECT NORTH

NO.	ISSUED	DATE
05	SITE PLAN CONTROL RESUBMISSION R2	2026-03-27
04	DESIGN-BUILD BASELINE SUBMISSION	2026-03-05
03	FOUNDATION PERMIT SUBMISSION	2026-01-12
02	SITE PLAN CONTROL RESUBMISSION	2026-01-12
01	95% DD SUBMISSION	2025-09-19

REVISIONS

DRAWING STATUS

NOT FOR CONSTRUCTION

DISCREPANCIES MUST BE REPORTED IMMEDIATELY TO THE ARCHITECT BEFORE PROCEEDING.
ONLY FIGURED DIMENSIONS ARE TO BE USED. CONTRACTORS MUST CHECK ALL DIMENSIONS ON SITE. THIS DRAWING IS PROTECTED BY COPYRIGHT.

ALL DIMENSIONS ARE SHOWN IN METRIC.

AUTHOR

wsp

PROJECT TEAM

DESIGN-BUILDER PCL/ED, A JOINT VENTURE

ARCHITECTURAL PARKIN ARCHITECTS LIMITED
JCODE ARCHITECTS / JCODE ARCHITECTES
KUBOW ASSOCIATES ARCHITECTS
IBI ARCHITECTS OTTAWA INC.

STRUCTURAL SALAS O'BRIEN CANADA INC.
BOUTHILLETTE PARIZEAU INC.

MECHANICAL HH ANGUS & ASSOCIATES LTD.
SALAS O'BRIEN CANADA INC.

ELECTRICAL MULVEY & BANANI INTERNATIONAL INC.

CIVIL WSP CANADA INC.

LANDSCAPE VERTICON DESIGN INC.
PWP LANDSCAPE ARCHITECTURE

BUILDING CODE LMDG BUILDING CODE CONSULTANTS LTD.

AUTHOR PROJECT NO.

CA0027758.0-51

STAMP

LICENSED PROFESSIONAL ENGINEER
C. D. GRAHAM
100140826
2026-03-26
PROVINCE OF ONTARIO

STAMP

DRAWING TITLE

SITE SERVICING OVERALL PLAN

DRAWN:	CHECKED:
B. NANDLAL	C. GRAHAM
SCALE AT 40" x 60": 1:500	DATE: 2024-02-26

GRAPHIC SCALE 1:500 — 0m 10m 20m 30m 40m

DRAWING NO. **C1-210** | REV NO. **05**

D07-12-26-0008

#19424

SITE SERVICE PLOT CUSTOM (GR 1:500) 1 CAP1 - 1070

PLOT DATE: