M C G I L L I V R A Y S T R E E T

SURVEY SOURCE
TOPOGRAPHIC PLAN OF SURVEY OF

LOTS 11 AND 12
AND
PART OF LOTS 3 AND 4
BLOCK 'K'
REGISTERED PLAN 102
CITY OF OTTAWA
Surveyed by Annis, O'Sullivan, Vollebekk Ltd.

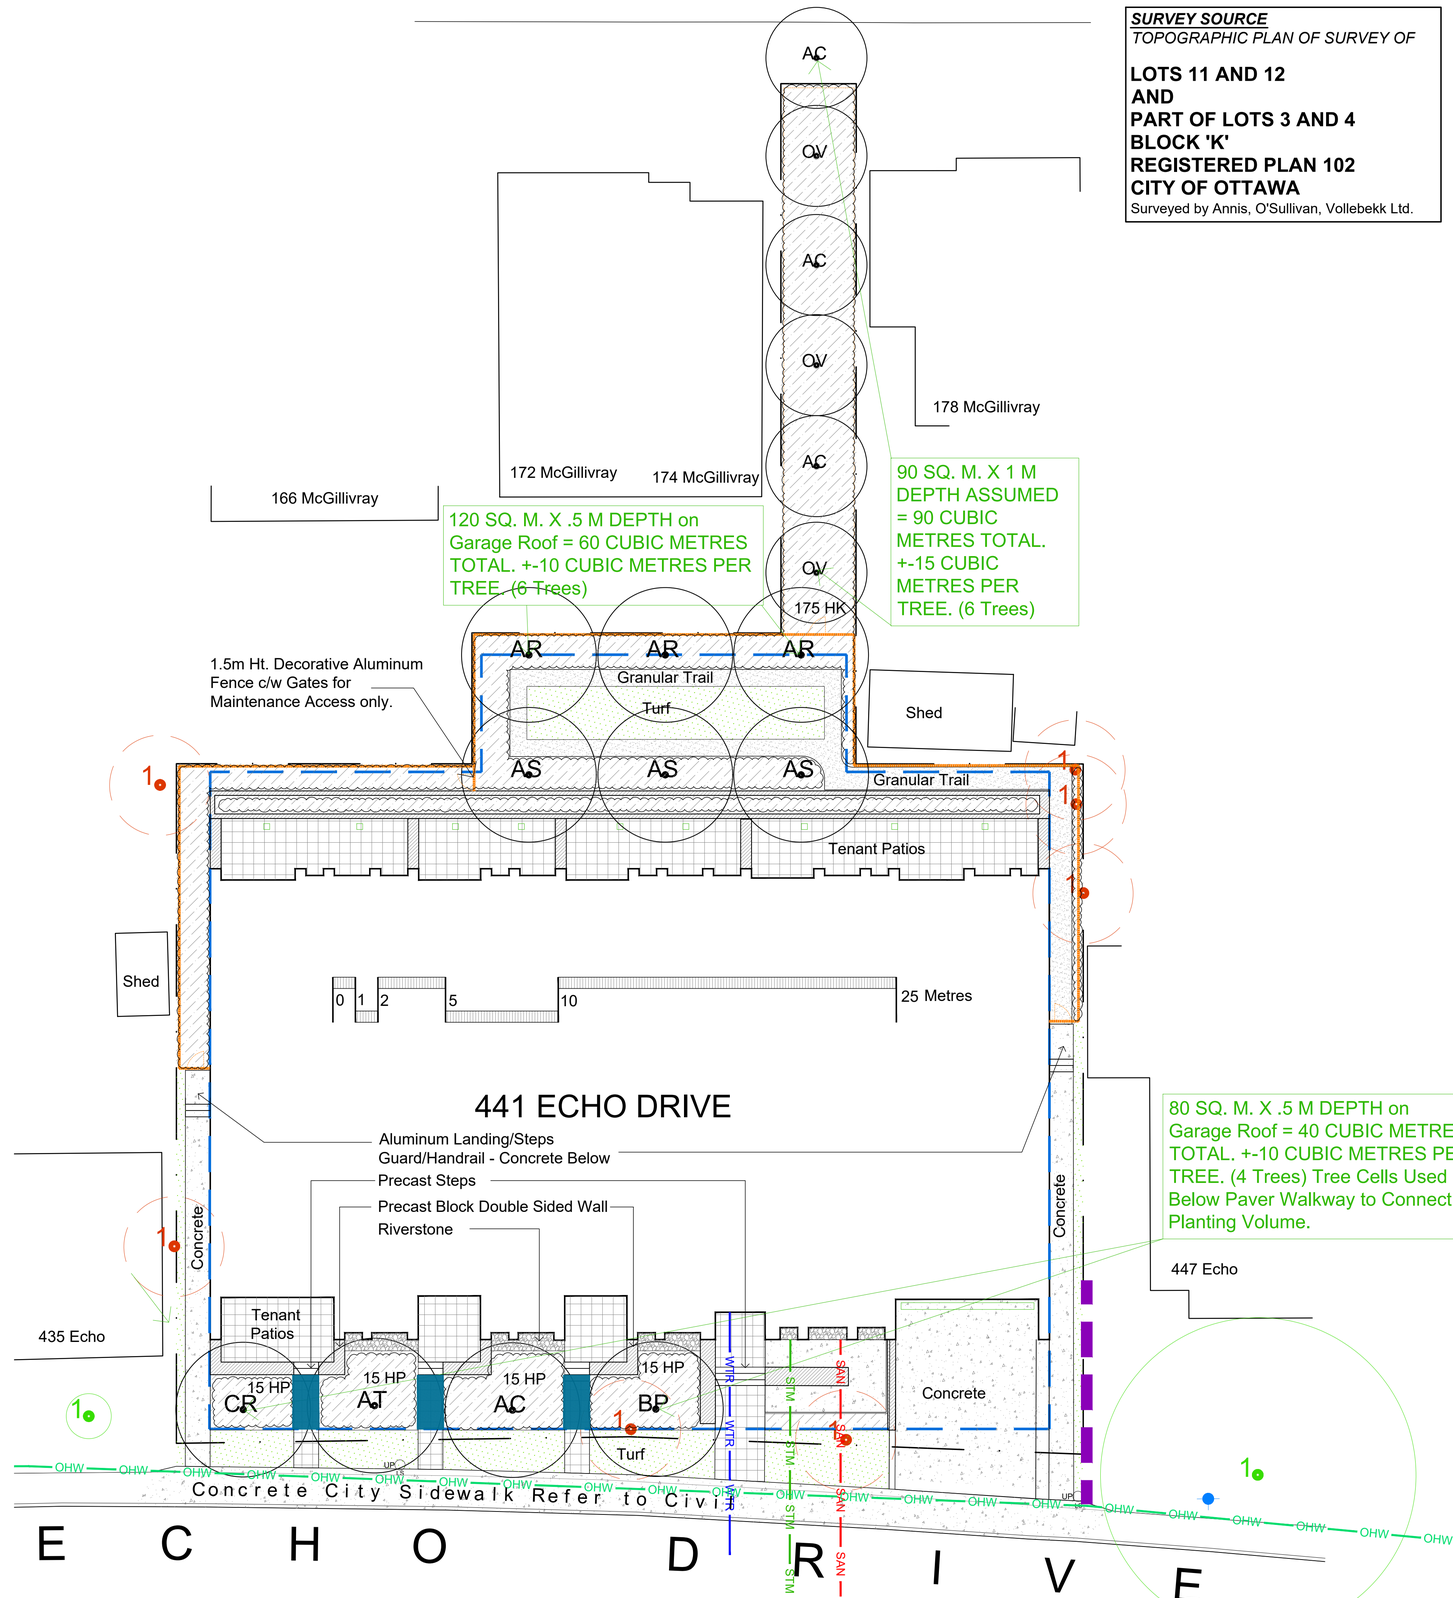

TREE SCHEDULE - JB HOLDINGS 441 ECHO DRIVE MULTI UNIT RESIDENTIAL

CODE	QTY	BOTANICAL NAME	COMMON NAME	B&B SPECIMEN	NATIVE to CANADA	FORECASTED SPREAD as per City of Ottawa Forestry		Canopy Cover Contribution/Tree in Square Metres	Total Canopy Cover
						DIAMETER	RADIUS		
AC	4	Amelanchier canadensis	Tree Serviceberry	50mm cal	YES	5.0M	2.5M	20	80
AR	3	Acer rubrum	Red Maple	50mm cal	YES	10.0M	5.0M	78.5	235.5
AS	3	Acer saccharum	Sugar Maple	50mm cal	YES	14.0M	7.0M	154	462
AT	1	Asinima triloba	Paw Paw	50mm cal	YES	5.0M	2.5M	20	20
BP	1	Betula papyrifera	Paper Birch	50mm cal	YES	10.0M	5.0M	78.5	78.5
CR	1	Cornus racemosa	Grey Dogwood	50mm cal	YES	5.0M	2.5M	20	20
OV	3	Ostrya virginiana	Ironwood	50mm cal	YES	5.0M	2.5M	20	60
TOTAL DT	12	TOTAL DECIDUOUS COVER							876
TOTAL FORECASTED CANOPY COVER IN SQUARE METRES									**876**
MINUS OVERLAP WITH BUILDINGS, TREES, PROPERTY LINE, IN SQUARE METRES									**450**
CANOPY COVER IN SQUARE METRES									**426**
SITE AREA IN SQUARE METRES									1392
TOTAL FORECASTED CANOPY COVER as Percentage of Site Area									**30.60%**

SHRUB PLANTING

Code	Qty.	Botanical Name	Common Name	Size	Condition	NATIVE
HK	175	Hypericum kalmianum	Kalm St. John's Wort	30cm	Pot	YES
HP	75	Hypericum prolificum	Shrubby St. John's Wort	40cm	Pot	YES
AU	75	Arctostaphylos uva ursi	Bearberry	30cm spr	Pot	YES
PV	75	Panicum virgatum	Switch Grass	9 cm Pot		YES

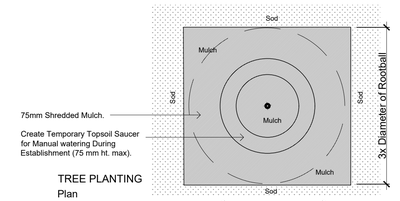

TREE PLANTING Plan

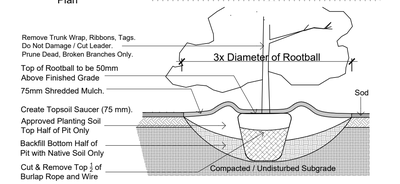

TREE PLANTING TYPICAL NTS
Section

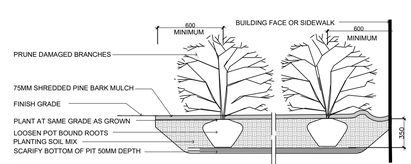

SHRUB PLANTING TYPICAL NTS

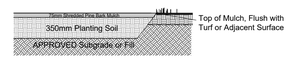

PLANTING BED - TYPICAL NTS
During Excavation/Bed Preparation if Extreme Conditions are Encountered (Water, Rock, Gravel...) Notify GJA INC Immediately.

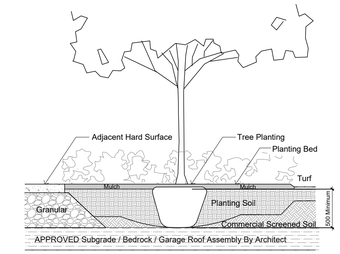

TREE PLANTING IN PLANTING BED NTS
On and Off Garage Roof

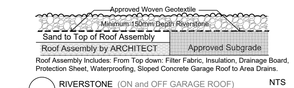

Roof Assembly Includes: From Top down: Filter Fabric, Insulation, Drainage Board, Protection Sheet, Waterproofing, Sloped Concrete Garage Roof to Area Drains.

RIVERSTONE (ON and OFF GARAGE ROOF) NTS
1-3" Premium Riverwash Stone as Supplied by Greely Sand and Gravel/Approved Equal
Approved Woven Geotextile Minimum : Weight 150g/m2, Tensile Strength 1250 N, Tear Resistance 540 N, Water Flow 500 l/min/m2.

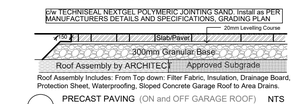

Roof Assembly Includes: From Top down: Filter Fabric, Insulation, Drainage Board, Protection Sheet, Waterproofing, Sloped Concrete Garage Roof to Area Drains.

PRECAST PAVING (ON and OFF GARAGE ROOF) NTS
Permacon Mega Melville 60mm / Approved Equal. Colour To Be Verified Prior to Ordering By Sample To Site.

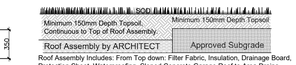

Roof Assembly Includes: From Top down: Filter Fabric, Insulation, Drainage Board, Protection Sheet, Waterproofing, Sloped Concrete Garage Roof to Area Drains.

TURF (ON and OFF GARAGE ROOF) NTS
#1 GRADE TURFGRASS NURSERY SOD per NSGA - Fine Fescue/Kentucky Bluegrass. Commercial Screened Topsoil as Supplied by Greely Sand and Gravel or approved equal.

Ensure Filter Fabric is in Place over Insulation, with 500mm Overlap at Seams, and Continuous up and over any Upstands, Drains etc. Notify GJA INC. when Fabric Placement Is Ready For Inspection Prior To ANY Soil Placement.

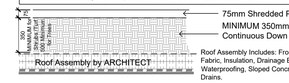

PLANTING BED ON INSULATED GARAGE ROOF - TYPICAL NTS
Drainage Board Must Be Provided/Installed Above Waterproofing & Below Insulation. If/Where Soil Depths Exceed 350mm - use Commercial Screened Topsoil BELOW Planting Soil.

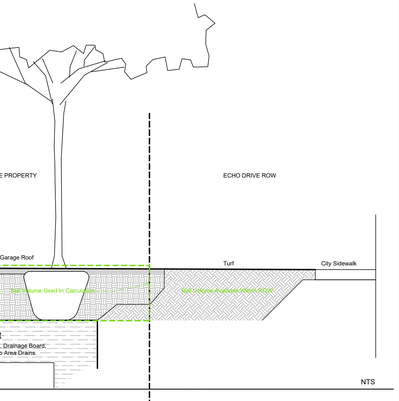

TYPICAL SECTION STREETSIDE PATIOS / PRECAST BLOCK WALL / TREE PLANTING NTS

Drawing Remains the Property of/Copyright Reserved by GJA INC. Do Not Use or Reproduce Without Approval of Gino J. Aiello.

| PLANTING MIX TO BE APPROVED BY LANDSCAPE ARCHITECT | PLANT MATERIAL TO MEET CNLA STANDARDS/BE APPROVED BY LANDSCAPE ARCHITECT PRIOR TO PLANTING ALL MATERIALS & WORK TO BE MAINTAINED UNTIL FINAL ACCEPTANCE. INCLUDE 1 YEAR WARRANTY FROM DATE OF FINAL ACCEPTANCE | REFER TO CIVIL ENGINEER'S DRAWING FOR ELEVATIONS / GRADING |

The Landscape Plan is to be read in conjunction with the grading, servicing, site and survey plan. All trees to be preserved on or directly adjacent to the site will be protected | Plant material are to be installed a minimum of, 3.0m away from any part of any hydro transformer, 3.0m corridor between a fire hydrant and the curb, a 2.5m radius beside or behind a fire hydrant, 2.0m from any servicing/utility line or structure |

REFER TO TCR BY IFS

- Existing Tree to Remain
- Protection for Existing Trees
- Existing Tree to Remove

LEGEND
LANDSCAPE PROPOSED

- Deciduous Tree
- Soil Cell Planting Bed
- Shrub Planting
- Turf
- Riverwash Stone On Filter Cloth
- Stone Dust
- Concrete
- Precast Pavers
- Precast Block Wall
- Fence
- Rack for 2 Bikes Anchor to Concrete

SITE / ARCHITECTURE

- Parking Garage Below
- Fire Hydrant
- FD Siamese Connection
- Light Standard
- Hydro/Utility Pole

BELOW GRADE SERVICES
REFER TO CIVIL/CUP

- WTR — U/G Water Service
- STM — U/G Storm Service
- SAN — U/G Sanitary Service
- GAS — U/G Gas Service
- BC — U/G TelCo Service
- H — U/G Hydro Service
- OHW — O/H Hydro Service

#	Revision	Date
1	SPC SUBMISSION 1	2026 04 30
0	REVIEW/COORDINATION	2026 01 15

PROPERTY OWNER
JB HOLDINGS INC.
107 PRETORIA AVENUE OTTAWA

GJA INC.
GINO J. AIELLO | LANDSCAPE ARCHITECT
GJALA.COM | 613 286 5130 | GINO@GJALA.COM
110 DOSBURY ROAD UNIT # 9 | OTTAWA ONTARIO | K2T 0C2

MULTI UNIT RESIDENTTIAL APARTMENT BUILDING
441 ECHO DRIVE OTTAWA

Landscape Plan
L1
Scale: 1:125

D 0# ## ## #### PLAN NO ####