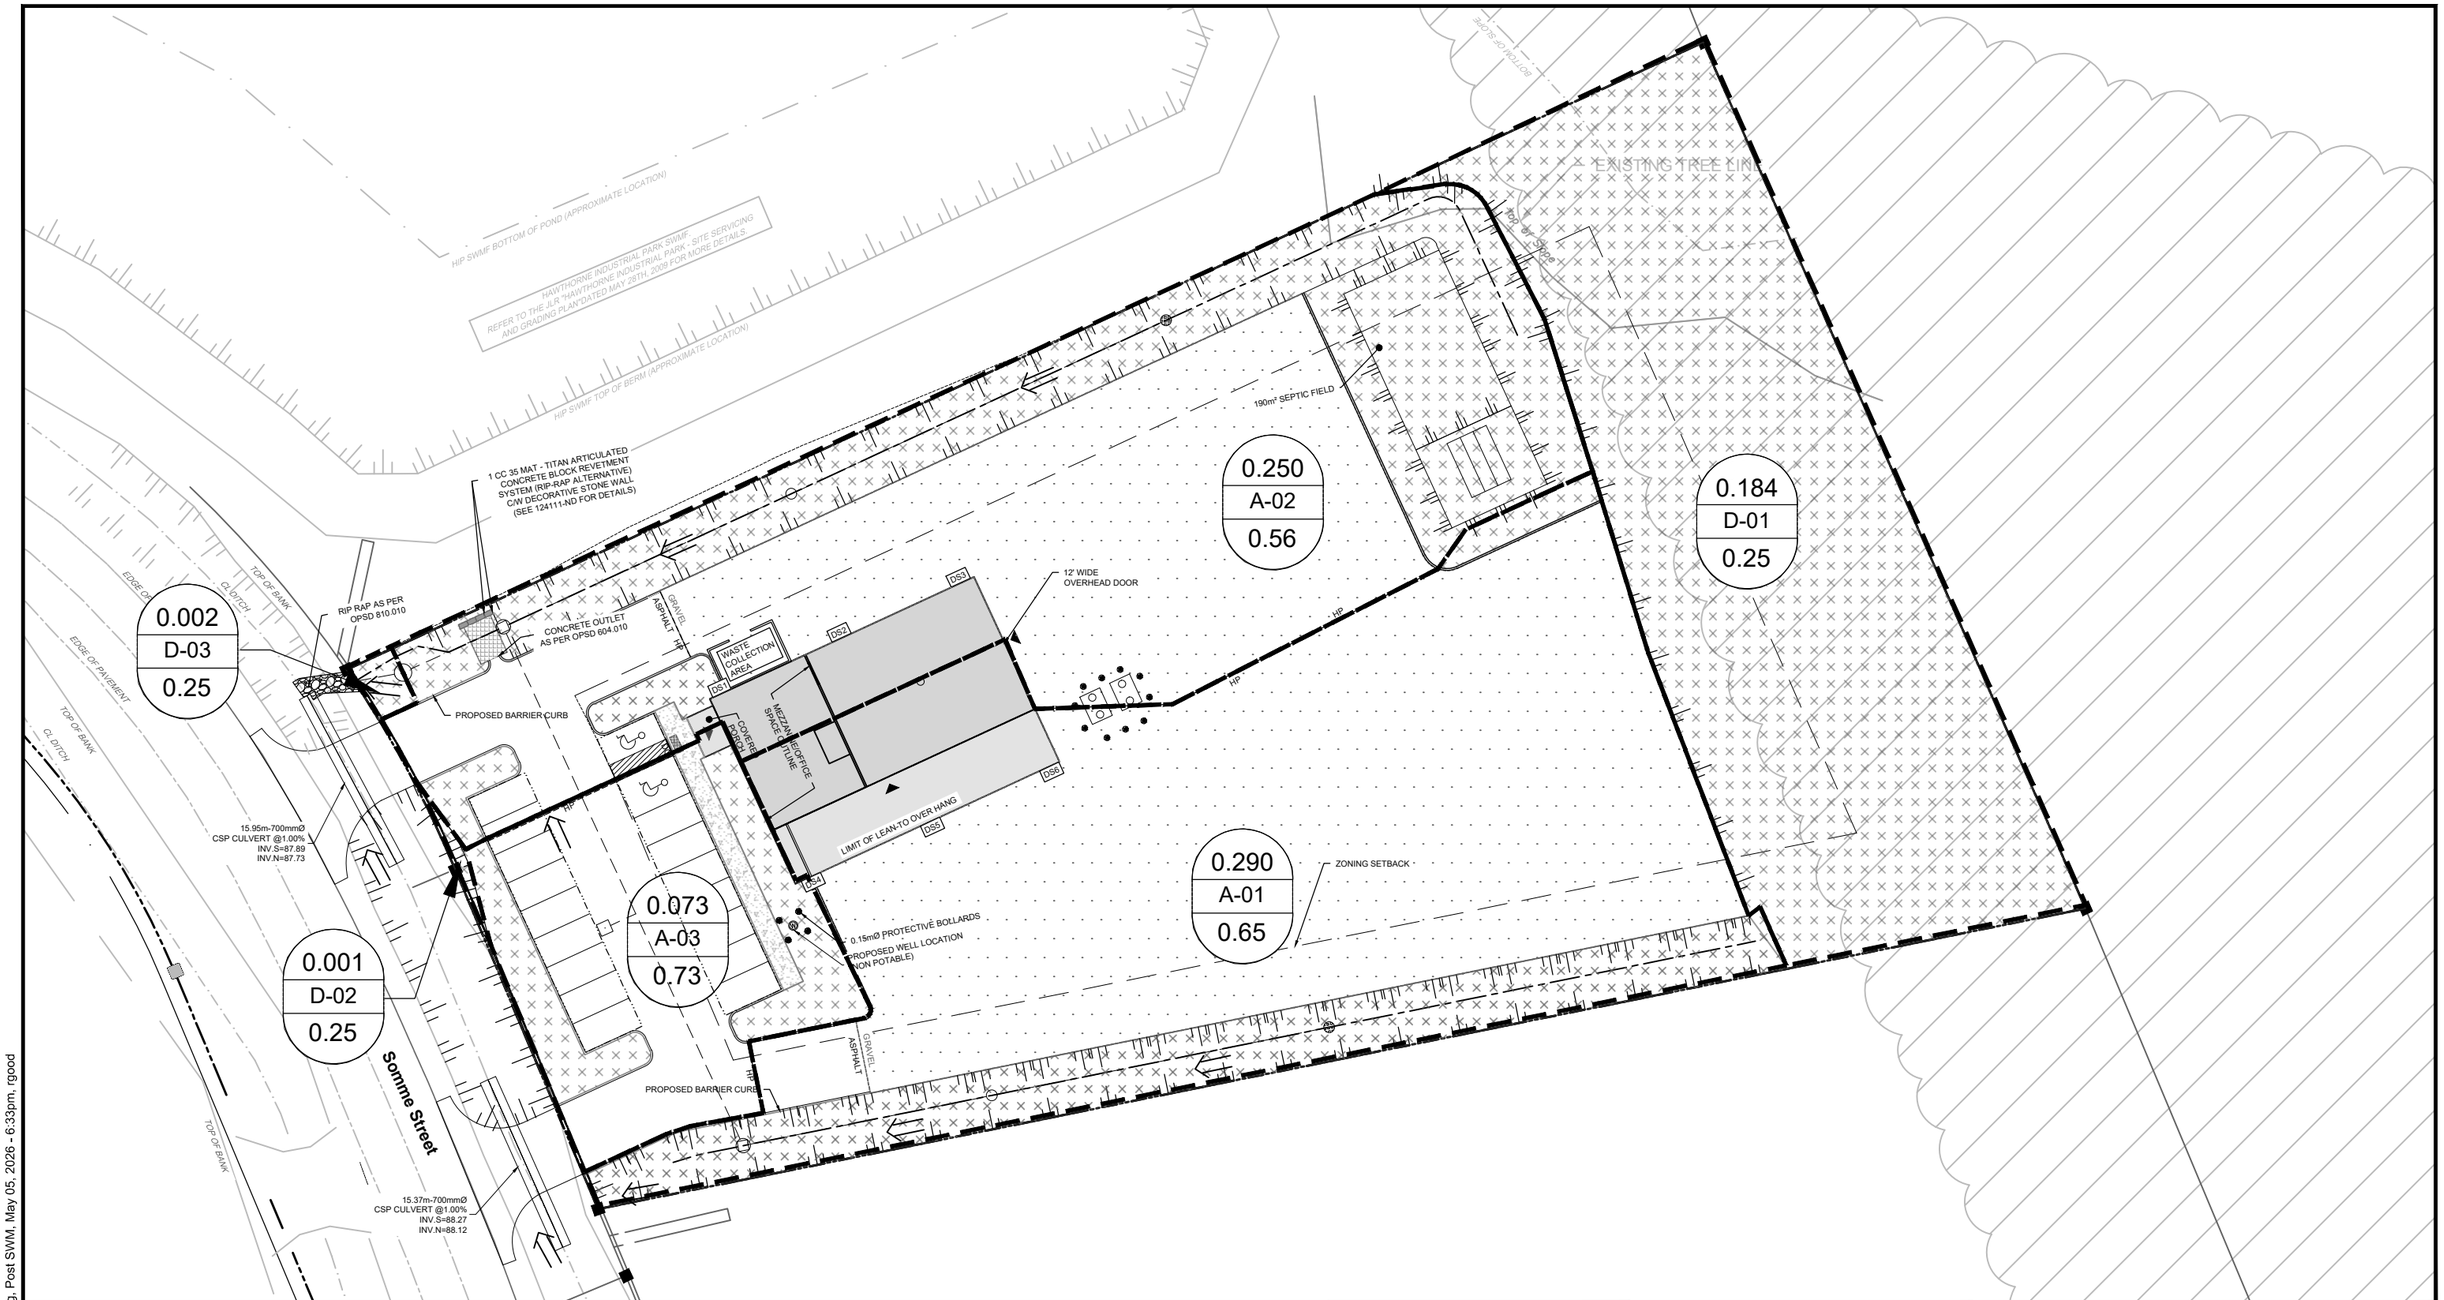

LEGEND

— — — —	PROPOSED PROPERTY LINE
— — — —	PROPOSED STORM DRAINAGE AREA
0.11 / A-1 / 0.80	DRAINAGE AREA (HECTARES) DRAINAGE AREA ID
⇨	DIRECTION OF EXISTING MAJOR OVERLAND FLOW ROUTE

N

LICENSED PROFESSIONAL ENGINEER
G.J. MacDONALD
May 04, 2026
PROVINCE OF ONTARIO

NOVATECH
Engineers, Planners & Landscape Architects
Suite 200, 240 Michael Cowpland Drive
Ottawa, Ontario, Canada K2M 1P6
Telephone (613) 254-9643
Facsimile (613) 254-5867
Website www.novatech-eng.com

CITY OF OTTAWA
541 SOMME STREET

SWM PLAN
POST- DEVELOPMENT)

SCALE	DATE	JOB	FIGURE
1 : 500 (0, 5m, 10m, 20m)	MAY 2026	124111	SWM-2

FILE # D07-12-25-0077 PLAN # 19398

M:\2024\124111\CAD\Civil\124111-SWM-POST.dwg, Post SWM, May 05, 2026 - 6:33pm, rgood

SHT11X17.DWG - 279mmX432mm