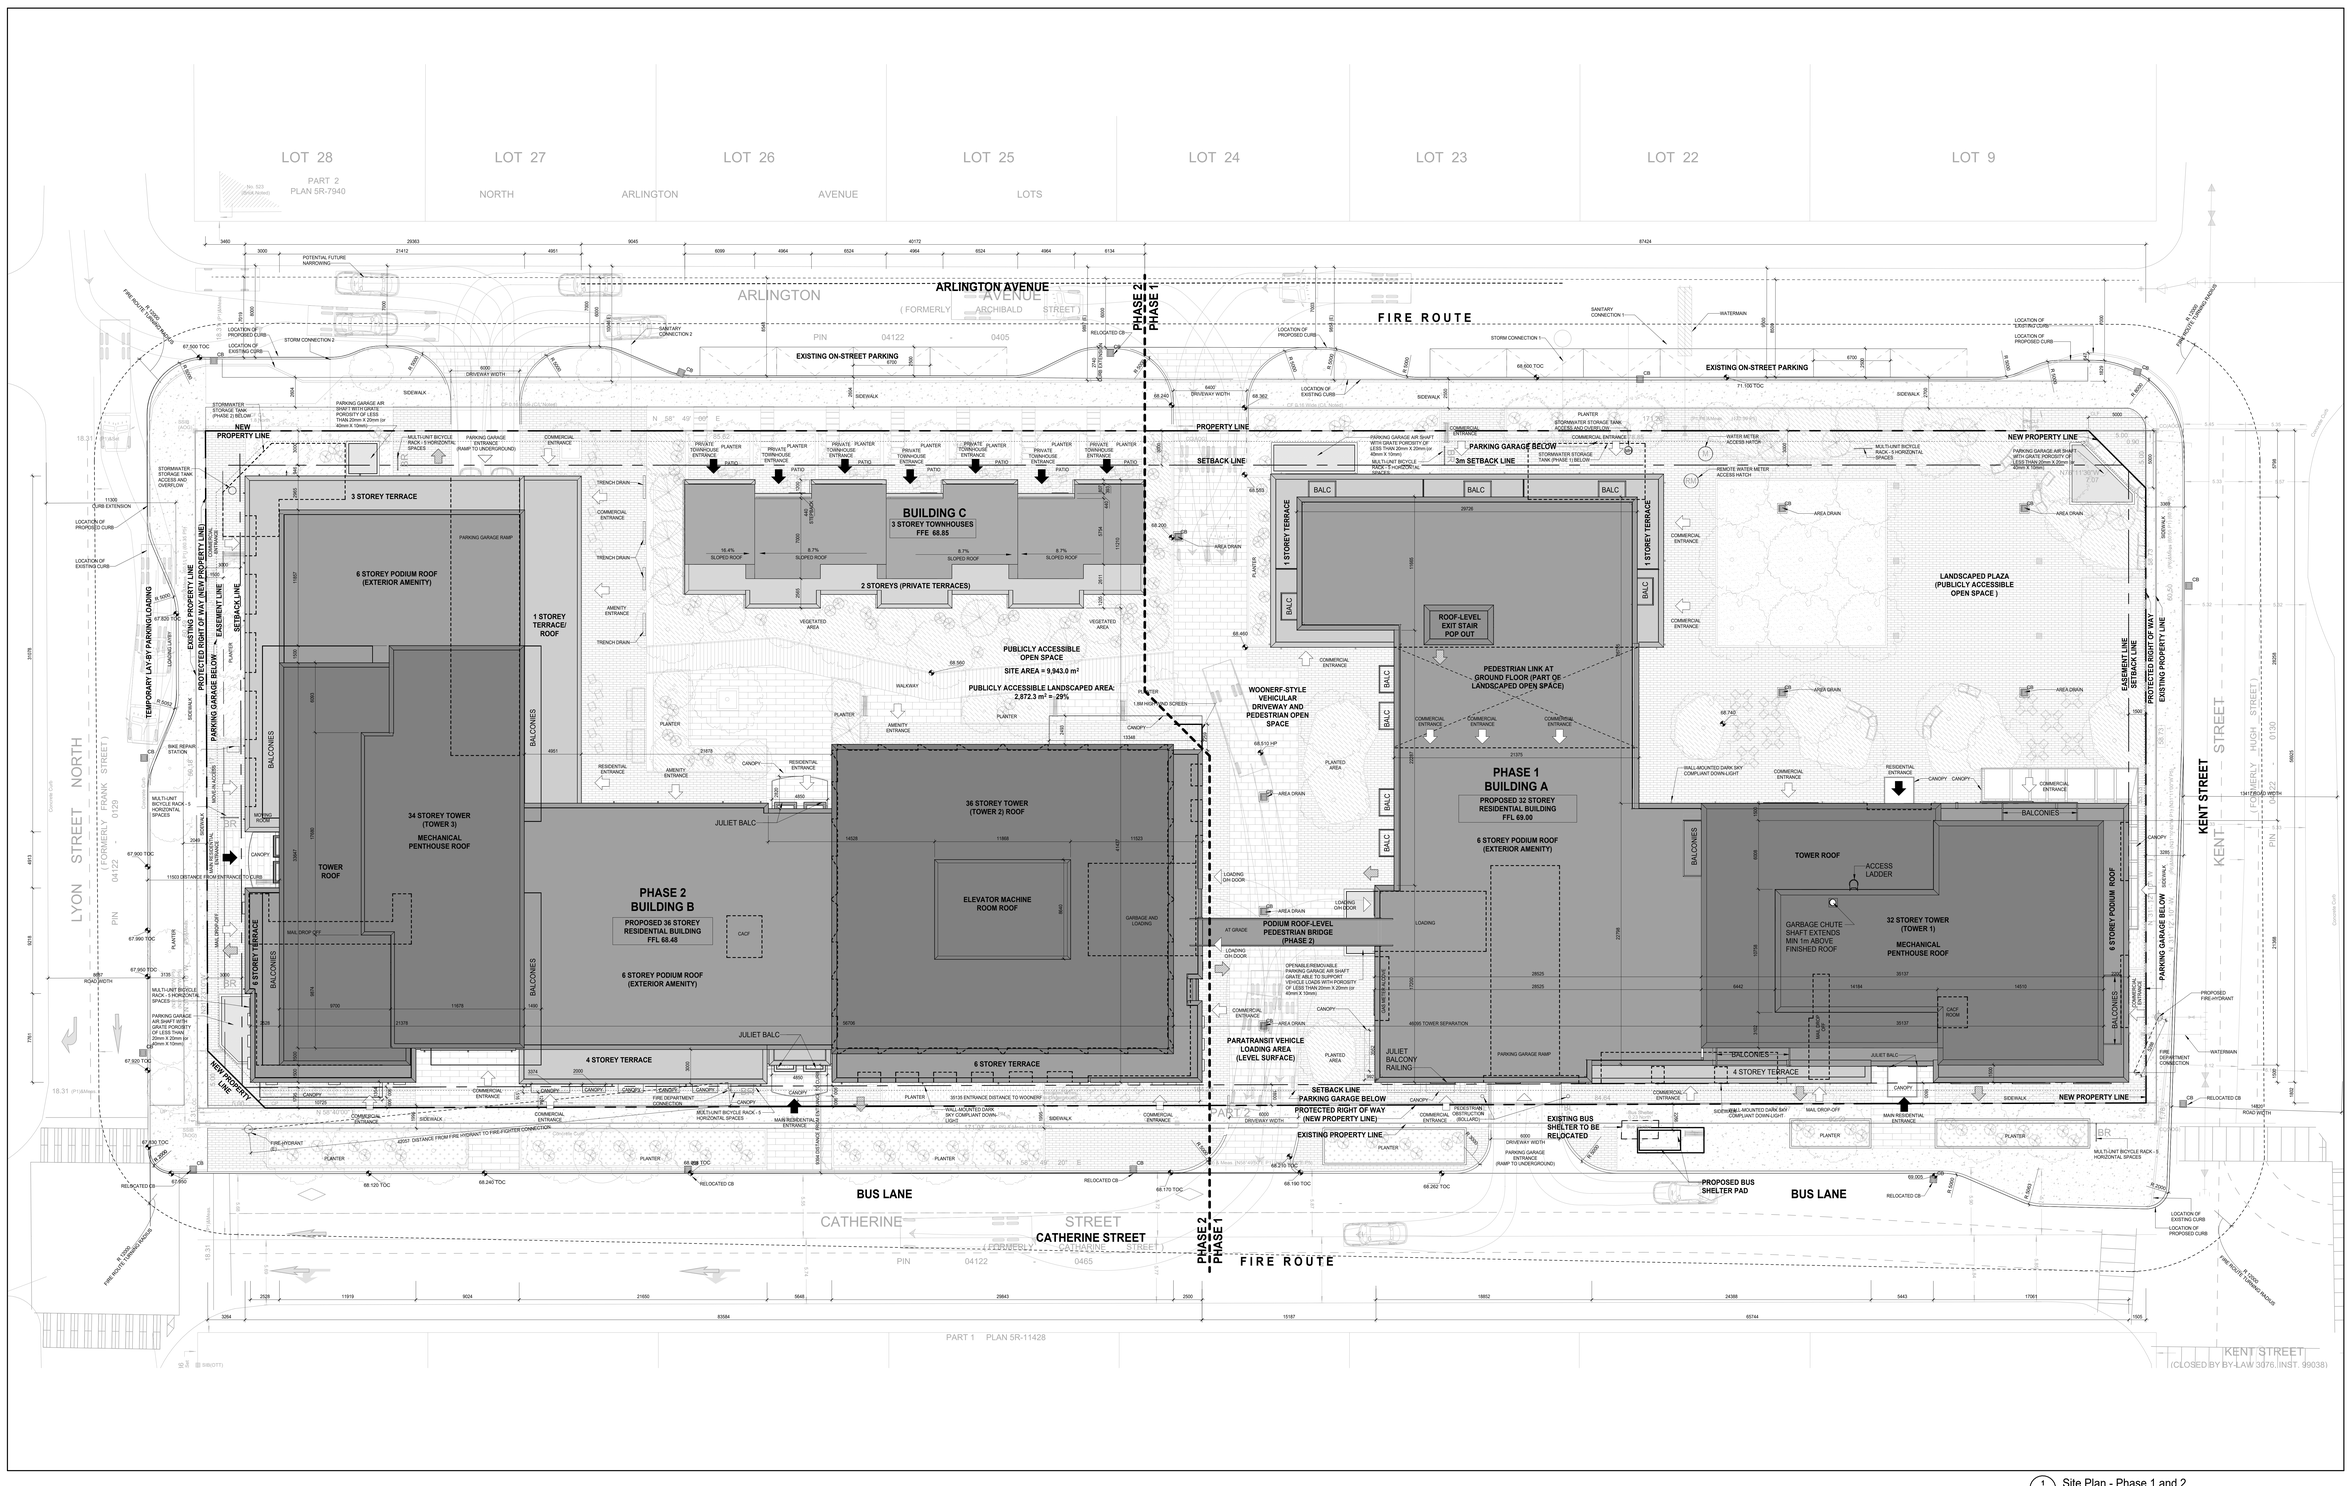

SITE PLAN LEGEND

- PROPERTY LINE
- LINE OF UNDER GROUND GARAGE BELOW
- MAIN BUILDING ENTRANCE
- SECONDARY ENTRANCE
- EXIT
- VEHICLE / LOADING ENTRANCE / EXIT
- FIRE HYDRANT
- SIAMESE CONNECTION
- MANHOLE COVER
- AREA DRAIN
- CATCH BASIN
- FLOOR DRAIN (PARKING SLAB)
- FLOOR DRAIN (INTERIOR)
- EXISTING LIGHT
- TYPICAL PARKING SPACE
- TYPICAL B.F. PARKING SPACE
- F.F.E. FINISH FLOOR ELEVATION
- 000.000 EXISTING ELEVATION
- 000.000 PROPOSED ELEVATION
- 00000 TOP OF ROOF
- BUILDING ENVELOPE
- PUBLICLY ACCESSIBLE OPEN SPACE
- TERRACE PAVERS

Date	No.	Description

REVISION RECORD

2026-05-15	Site Plan Approval (Resubmission)
2026-05-15	Issued for Shoring & Excavation Permit R1
2025-12-05	Issued for 60% Coordination
2025-11-10	Site Plan Approval (Resubmission)
2025-09-19	Issued for 30% Coordination
2025-08-15	Shoring and Excavation (Reference Only)
2025-05-16	Site Plan Approval (Resubmission)
2024-09-16	Site Plan Approval (Resubmission)
2024-03-15	Zoning By-Law Amendment & Site Plan Approval (Resubmission)
2023-05-15	Zoning By-Law Amendment & Site Plan Approval

ISSUE RECORD

BDP. Quadrangle

Quadrangle Architects Limited
The Well, 8 Spadina Avenue, Suite 2100, Toronto, ON M5V 0S8
t 416 598 1240 www.bdpquadrangle.com

265 CATHERINE STREET - PHASE 1, BUILDING A
265 Catherine Street, Ottawa

for
Brigil

PROJECT	SCALE	DRAWN	REVIEWED
21007	1:150	Team	RJL

Site Plan - Phase 1 and 2

A102a

Note: This drawing is the property of the Architect and may not be reproduced or used without the expressed consent of the Architect. The Contractor is responsible for checking and verifying all levels and dimensions and shall report all discrepancies to the Architect and obtain clarification prior to commencing work.

1 / A102a Site Plan - Phase 1 and 2
SCALE: 1 : 150

Autodesk Docs://Catherine Street BDPQ_BTE_21007_265 Catherine St_R2025.rvt
2026-05-14 3:31:41 PM