W.O. STINSON
5545 ALBION ROAD

W.O. STINSON & SON LTD.

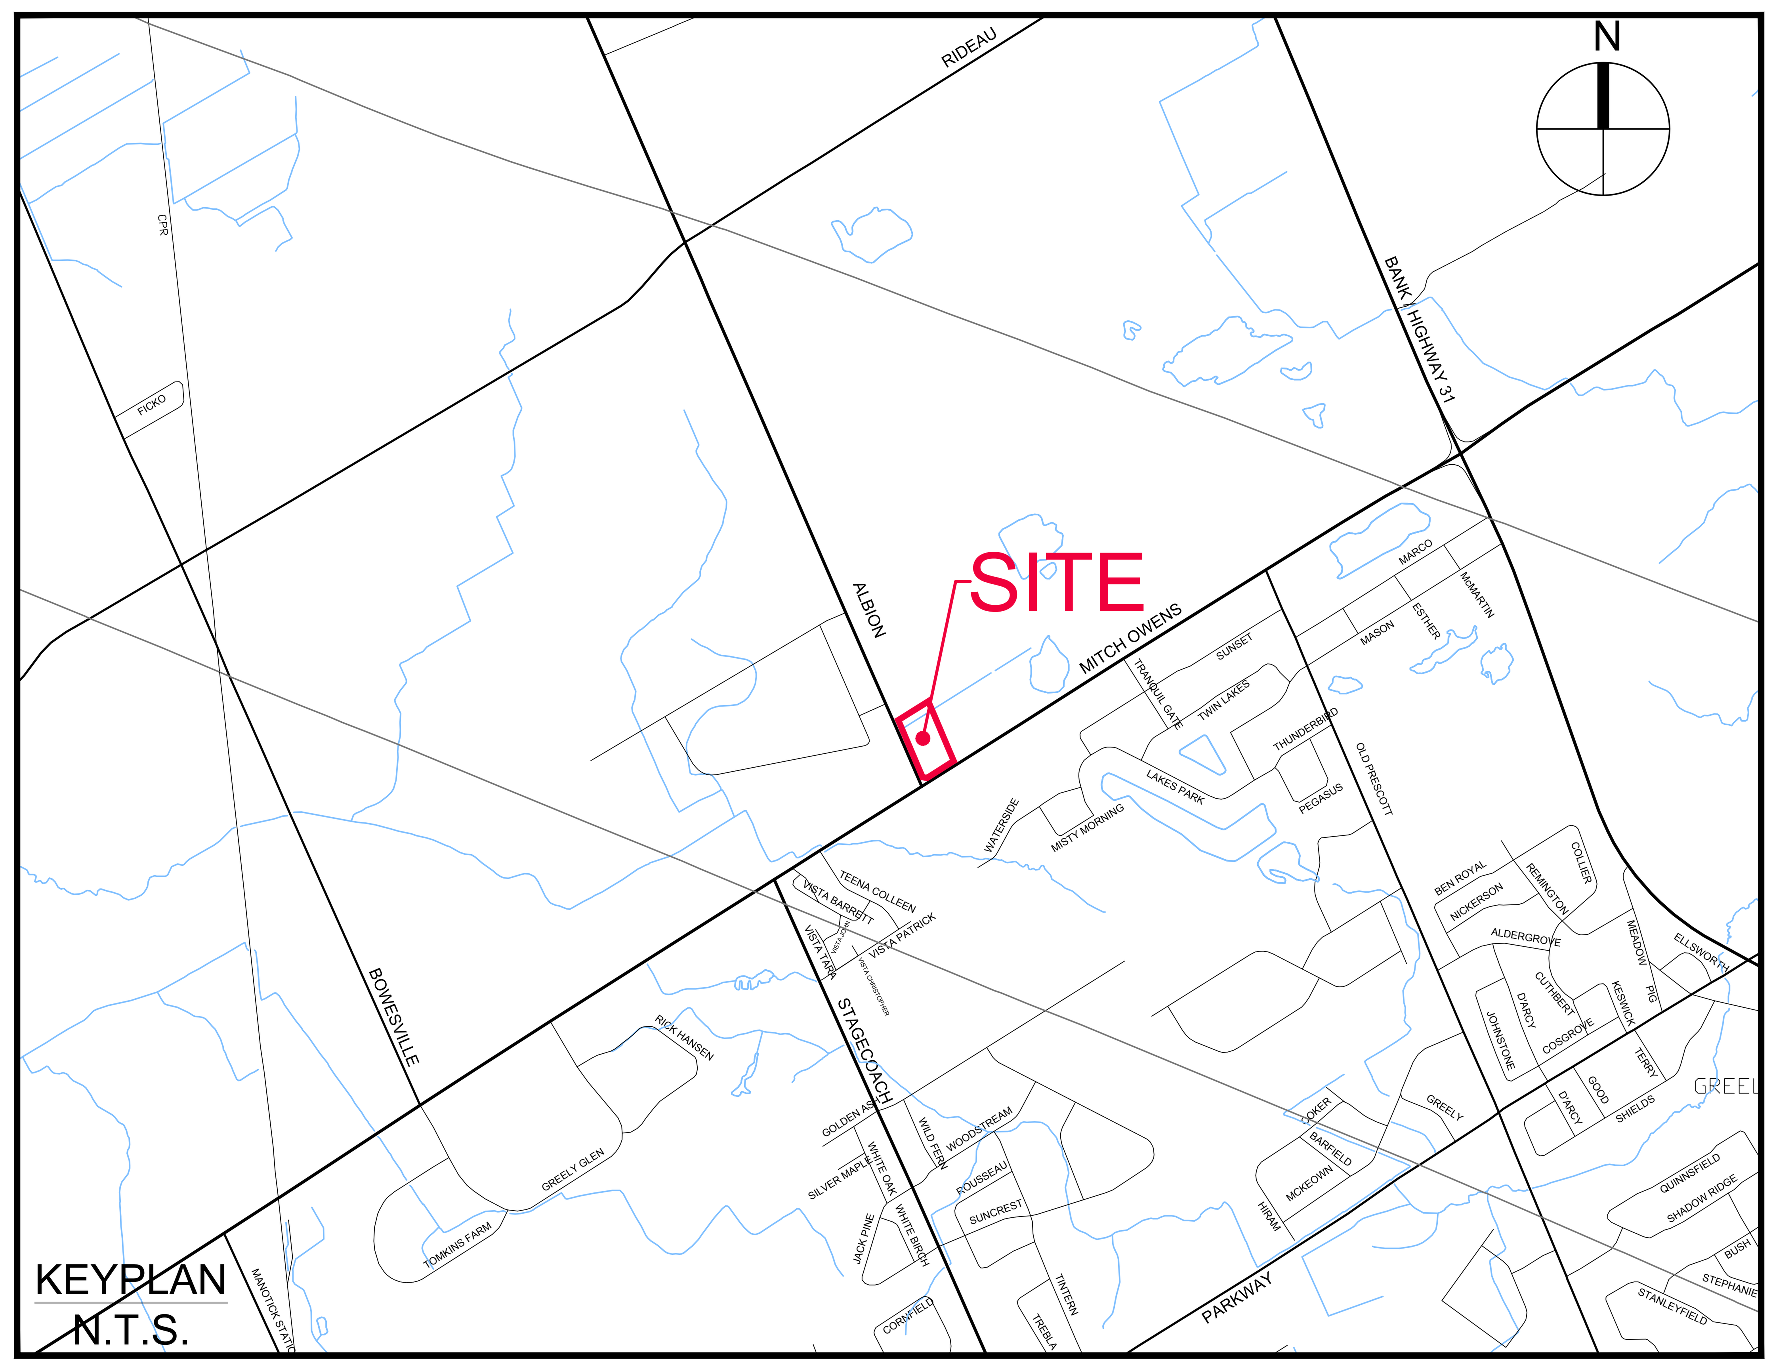

ARCADIS

333 Preston Street - Suite 500
Ottawa ON K1S 5N4 Canada
tel 613 225 1311
www.arcadis.com

Sheet List Table

Sheet Number	Sheet Title
C-000	COVER
C-REM	REMOVALS
C-001	GENERAL PLAN OF SERVICES
C-010	NOTES,LEGEND & CB DATA TABLE
C-200	GRADING PLAN
C-500	STORM DRAINAGE AREA PLAN
C-501	PRE-DEVELOPMENT STORM DRAINAGE AREA PLAN
C-502	EXTERNAL STORM DRAINAGE AREA PLAN
C-600	PONDING PLAN
C-900	SEDIMENT & EROSION CONTROL PLAN

ALBION & MITCH OWENS

CONTRACT NO. 143219

ISSUED FOR CONSTRUCTION 2026-05-28
FILE No. D07-12-25-0013 PLAN No.19345