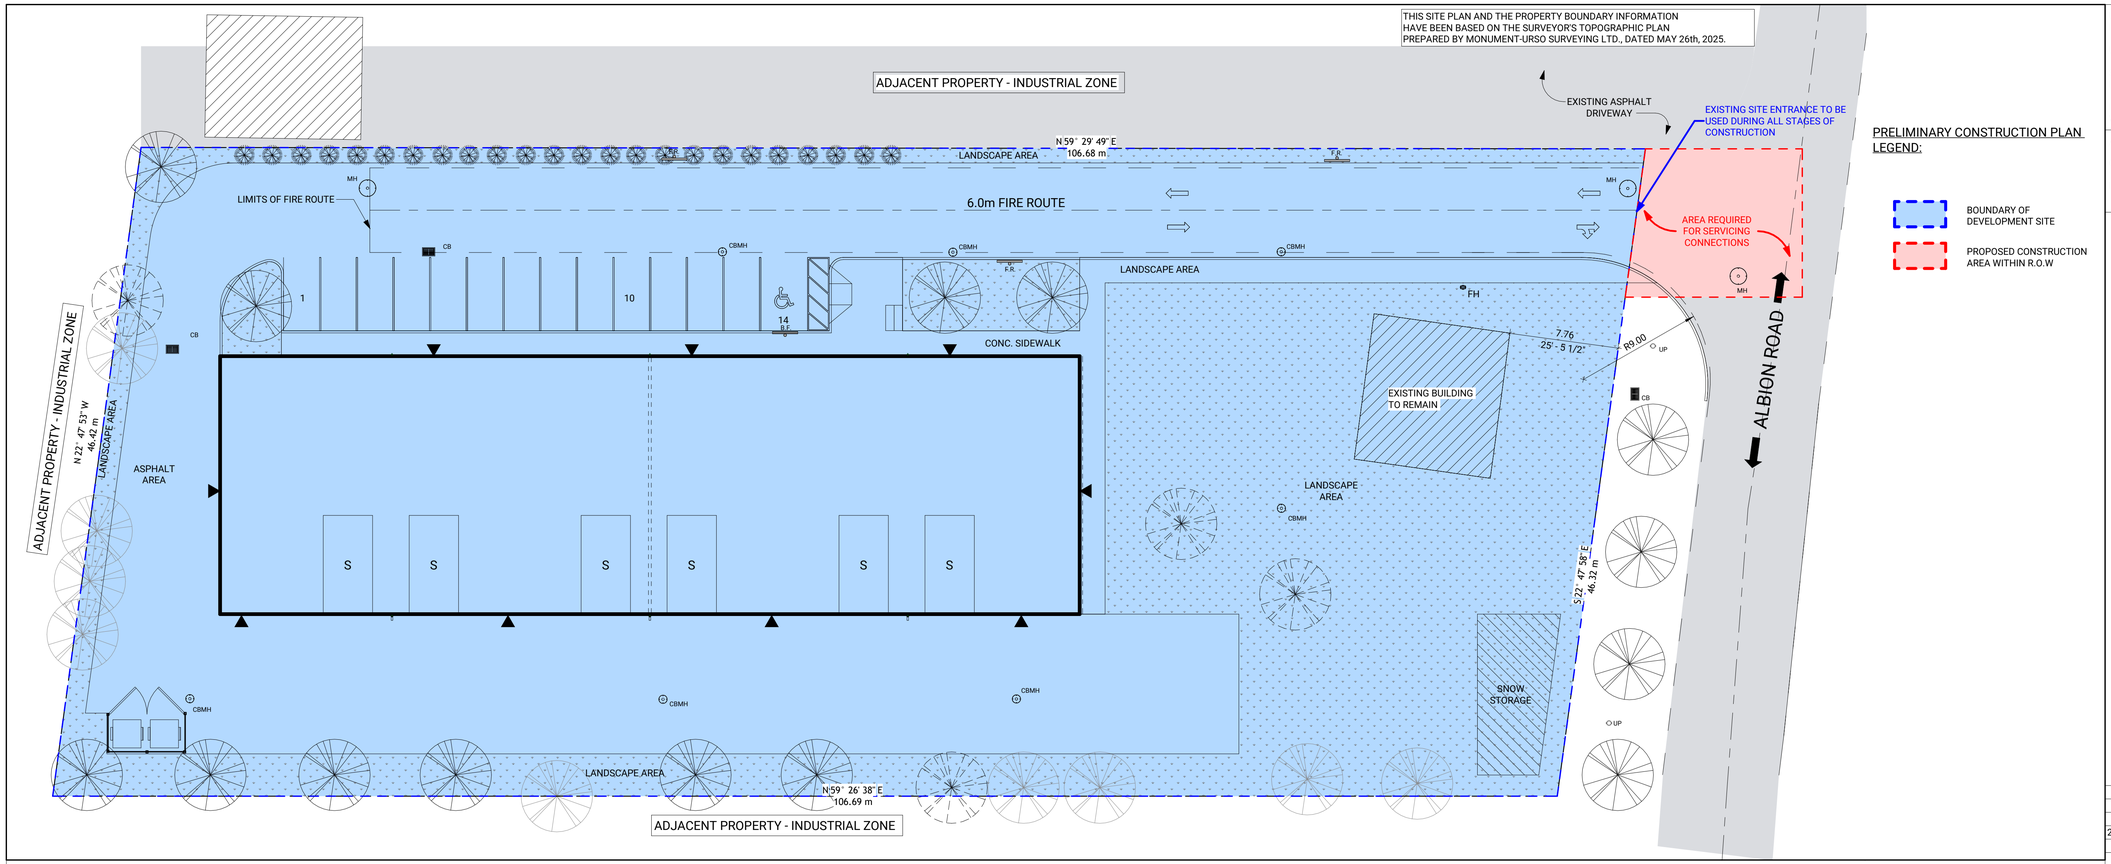

1 SK-2 PRELIMINARY CONSTRUCTION MANAGEMENT PLAN
1 : 200

GRAPHIC SCALE: 1:200

PRELIMINARY CONSTRUCTION PLAN LEGEND:

- BOUNDARY OF DEVELOPMENT SITE
- PROPOSED CONSTRUCTION AREA WITHIN R.O.W

SECTION 2: CHECKLIST	
QUESTION	**RESPONSE (Y/N)**
1. Will construction require the temporary detour of a bus route?	N
2. Will this work block a blike lane?	N
3. Will this work block a sidewalk?	N
4. Will this work require a lane of traffic to be closed?	N

FILE#: D07-12-25-0144
PLAN#: 19404

USE AND INTERPRETATION OF DRAWINGS:
DRAWINGS ARE NOT TO BE SCALED.

UNAUTHORIZED CHANGES:
THIS DRAWING AND DESIGN IS COPYRIGHT PROTECTED WHICH SHALL NOT BE USED, REPRODUCED OR REVISED WITHOUT WRITTEN PERMISSION BY EFI.
THE CONTRACTOR SHALL CHECK AND VERIFY ALL DIMENSIONS. REPORT ALL ERRORS AND OMISSIONS PRIOR TO COMMENCING WORK.

ARCHITECT:
GRAFF ARCHITECTURE
1358 RIDEAU FERRY ROAD
PERTH, ONTARIO K7H 3C7
Tel: (613)-900-1963

TRUE NORTH | PROJECT NORTH

DATE	NO.	DESCRIPTION	ISSUED BY
2025/05/26	1	REVISED FOR SPA	KT

	INITIALS:	YYYY/MM/DD
DRAWN BY:	KT	2026/05/26
DESIGNED BY:	KT	2026/05/26
DRAWING CHECKED BY:	GG	2026/05/26
QC BY:	GG	2026/05/26
PM:	JR	2026/05/26

SEAL(S):

UNAUTHORIZED USE OF DATA; DISCLOSURE OF TECHNICAL INFORMATION CONTAINED HEREIN; OR REPRODUCTION OF THIS DOCUMENT IN WHOLE OR IN PART FOR USE BY THIRD PARTIES IS PROHIBITED WITHOUT PRIOR WRITTEN PERMISSION FROM EFI ENGINEERING INC.

EFI ENGINEERING
T: (613) 936-0148
engineer@efiengineering.com
www.efiengineering.com

CLIENT: Roof Maintenance Solutions
(2317290 Ontario Inc)
3210 ALBION RD SOUTH, OTTAWA, ON

SITE: 3210 ALBION ROAD SOUTH, OTTAWA, ON

TITLE: PRELIMINARY CONSTRUCTION MANAGEMENT PLAN

SCALE: As indicated | DATE: 2026/05/26

PROJECT NO:	DRAWING NO:	REVISION:
7834	SK-2	1

2026-06-02 2:34:37 PM