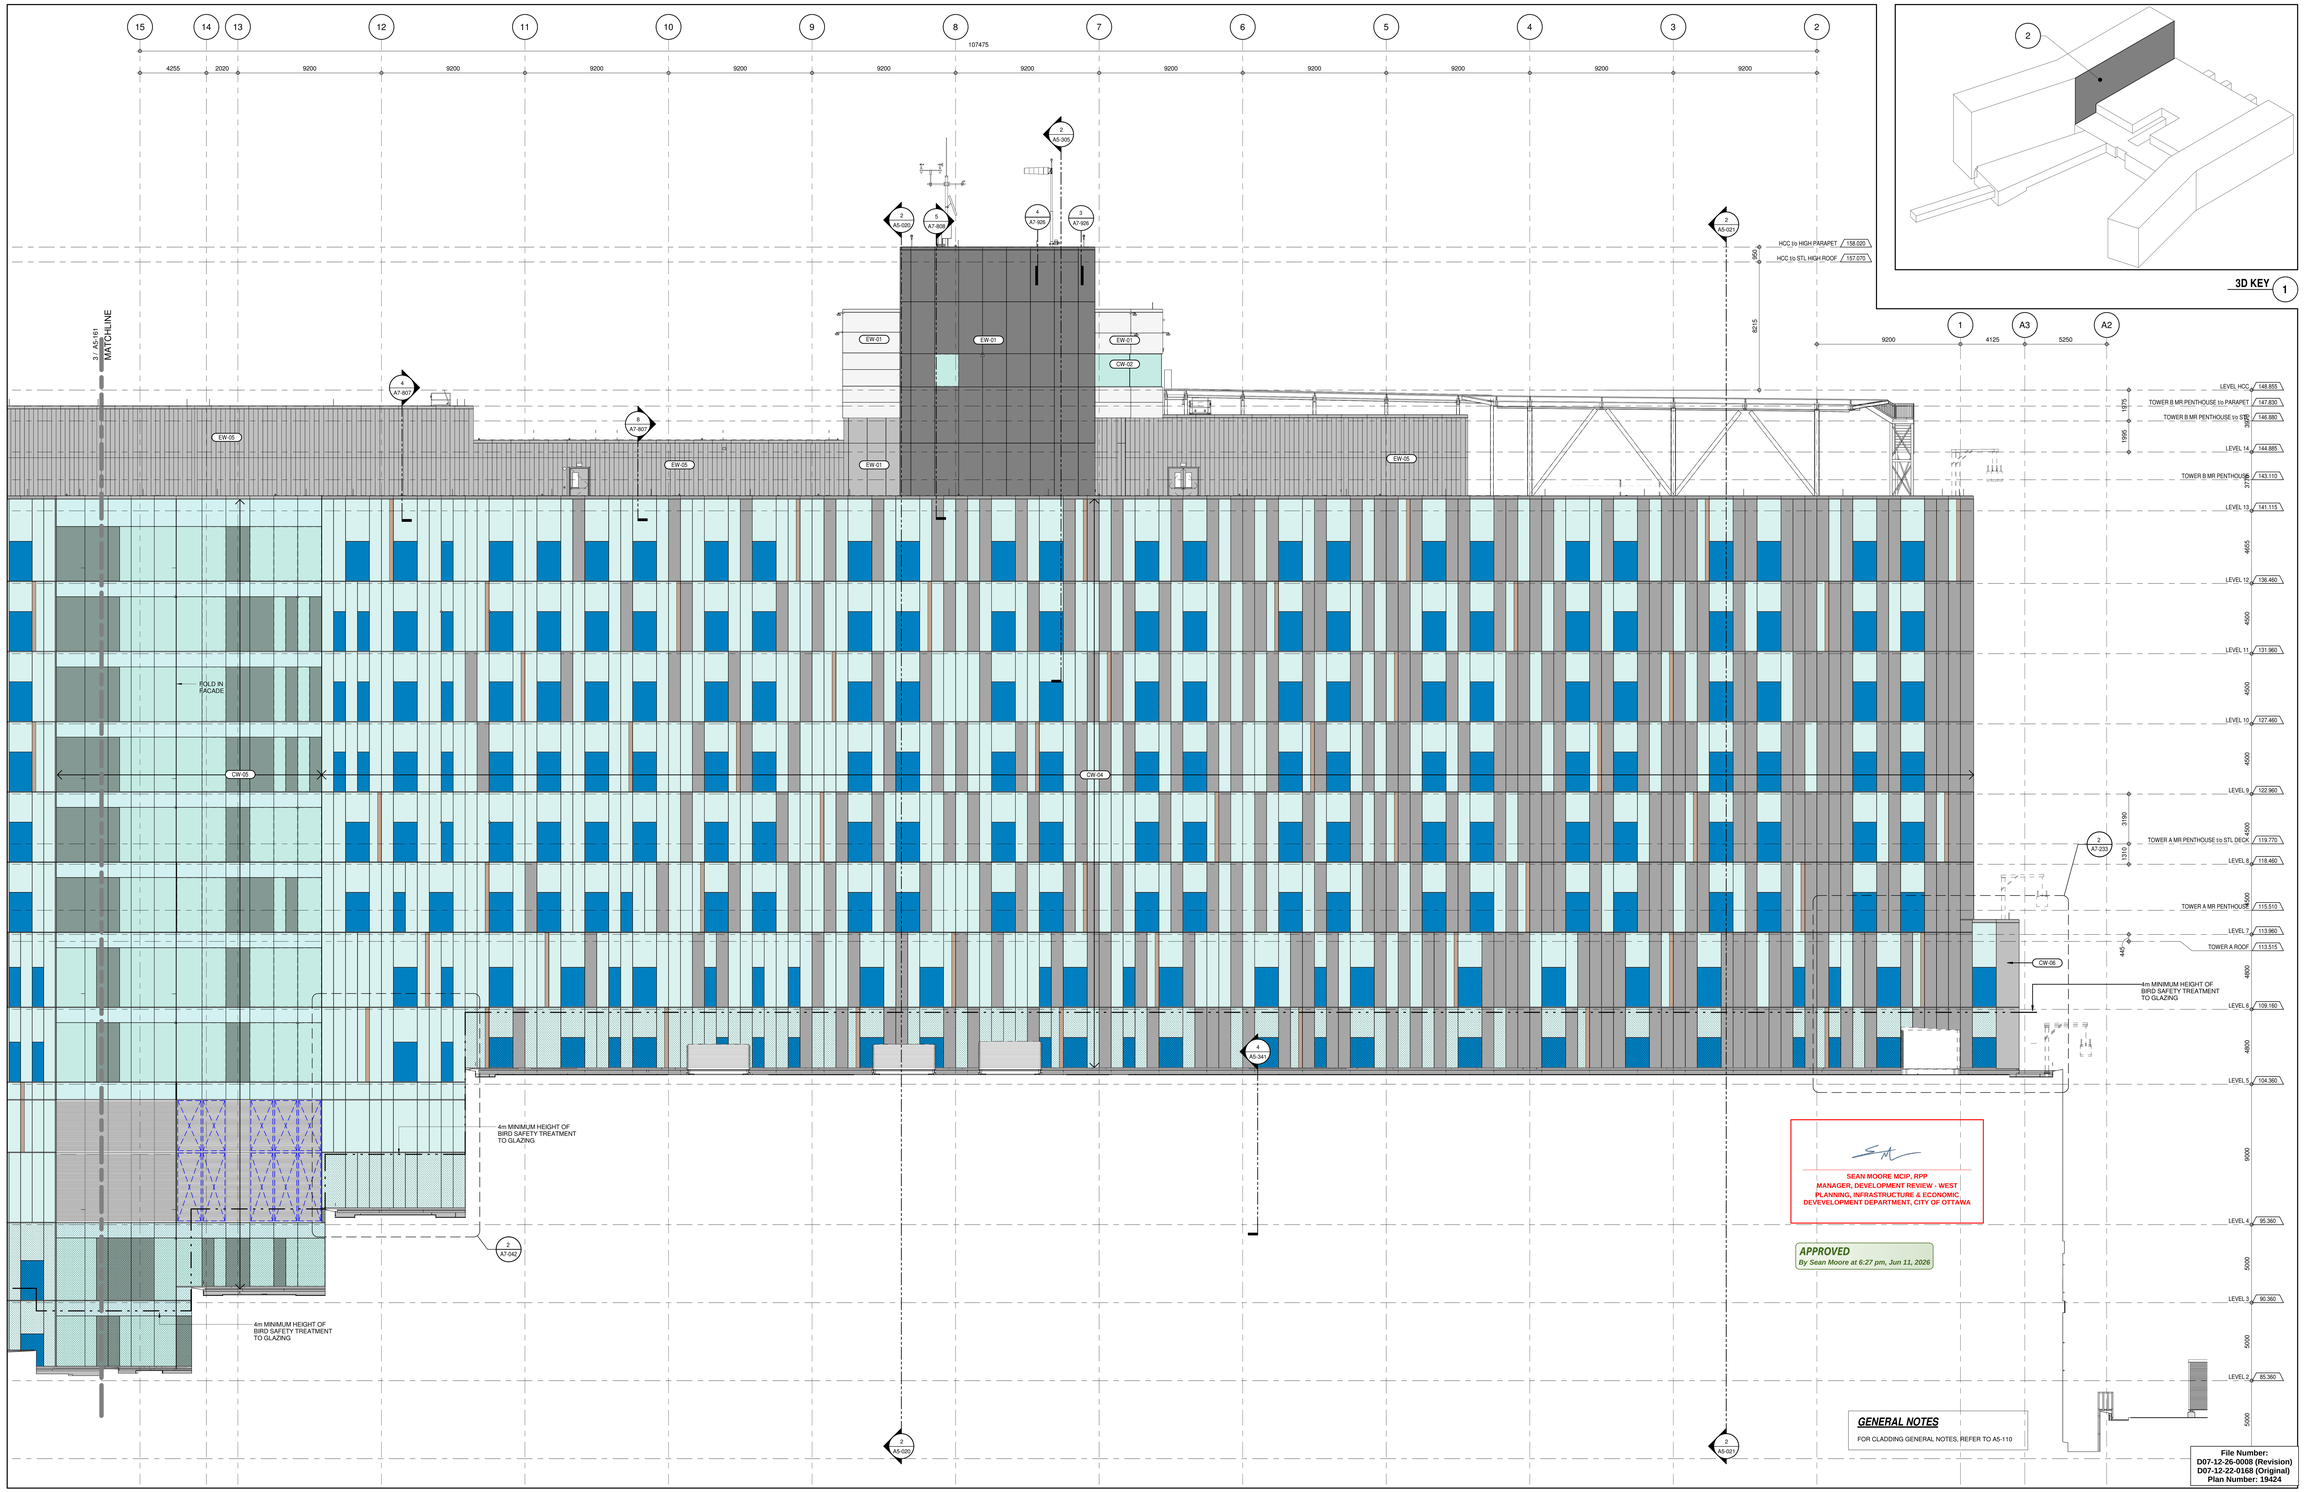

3D KEY 1

ELEVATION - TOWER B WEST TRUE ELEVATION 2
A2-101.6
1 : 100

PROJECT
THE OTTAWA HOSPITAL NEW CAMPUS DEVELOPMENT - PHASE 4 MAIN HOSPITAL BUILDING
900 CARLING AVE, OTTAWA, ONTARIO

CLIENT
The Ottawa Hospital | L'Hôpital d'Ottawa
Infrastructure Ontario
PCL CONSTRUCTION
EllisDon

CLIENT PROJECT NO.
1070002

KEY PLAN
TRUE NORTH
PROJECT NORTH
TOWER 'A'
PODIUM
PAVILION
BRIDGE
TOWER 'B'

NO.	ISSUED	DATE
03	SITE PLAN CONTROL RESUBMISSION R2	2026-03-27
02	DESIGN-BUILD BASELINE SUBMISSION	2026-03-05
01	95% DD SUBMISSION	2025-09-19

REVISIONS

DRAWING STATUS
NOT FOR CONSTRUCTION

DISCREPANCIES MUST BE REPORTED IMMEDIATELY TO THE ARCHITECT BEFORE PROCEEDING.
ONLY FIGURED DIMENSIONS ARE TO BE USED. CONTRACTORS MUST CHECK ALL DIMENSIONS ON SITE. THIS DRAWING IS PROTECTED BY COPYRIGHT.

ALL DIMENSIONS ARE SHOWN IN METRIC.

AUTHOR
adamson ASSOCIATES | ARCHITECTS
A Partnership of Corporations

PROJECT TEAM

DESIGN-BUILDER	PCL/ED, A JOINT VENTURE
ARCHITECTURAL	PARKIN ARCHITECTS LIMITED JODOIN LAMARRE PRATTE ARCHITECTES ADAMSON ASSOCIATES ARCHITECTS IMB ARCHITECTS OTTAWA INC.
STRUCTURAL	SALAS O'BRIEN CANADA INC. BOUTHILLETTE PARIZEAU INC.
MECHANICAL	HH ANGUS & ASSOCIATES LTD. SALAS O'BRIEN CANADA INC.
ELECTRICAL	MULVEY & BANANI INTERNATIONAL INC.
CIVIL	WSP CANADA INC.
LANDSCAPE	VERTECHS DESIGN INC. PWP LANDSCAPE ARCHITECTURE
BUILDING CODE	LMDG BUILDING CODE CONSULTANTS LTD.

AUTHOR PROJECT NO.
2233-00

STAMP | STAMP

DRAWING TITLE
PARTIAL TRUE ELEVATIONS TOWER B WEST

DRAWN	CHECKED
AAA-PT	JM
SCALE AT 40" x 65"	DATE
AS NOTED	19 SEP 2025

GRAPHIC SCALE 0 1 2 3 4 5
SCALE IN METRES

DRAWING NO. A5-160
REV NO. 03

1016.40"x x 165") (CUSTOM SHEET SIZE)
PLOT DATE: 3/25/2026 7:29:34 PM