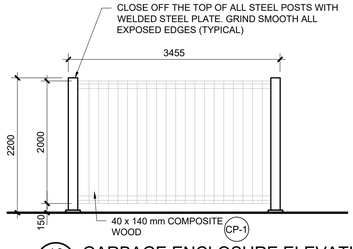

10 A002 GARBAGE ENCLOSURE ELEVATION
SCALE 1:50

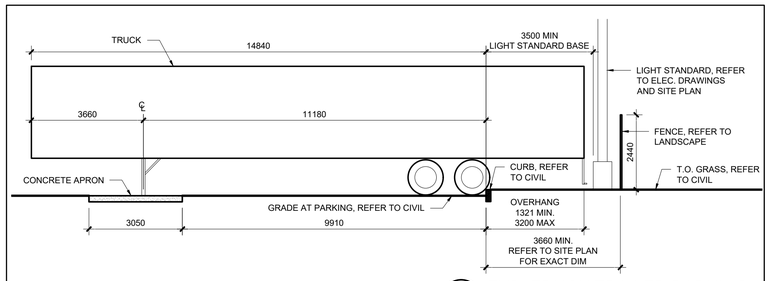

3 A002 TYP. TRUCK TRAILER PARKING
SCALE 1:100

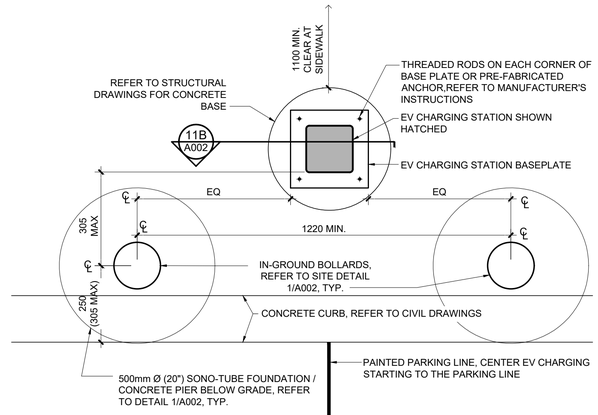

A. PLAN DETAIL

11 A002 TYP. EV CHARGER STATION
SCALE 1:10

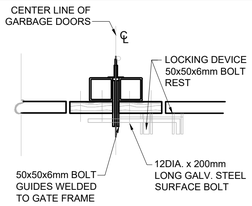

8 A002 GARBAGE ENCLOSURE BOLT DETAIL
SCALE 1:10

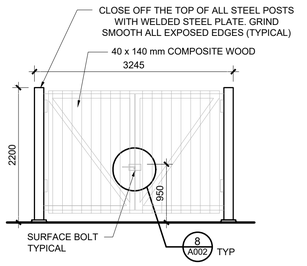

GATE CONSTRUCTION:
H.S.S. 75 x 75 x 5 mm ON FOUR (4) SIDES AND FOR THE DIAGONAL MEMBERS. PRE-DRILL AS REQUIRED FOR COMPOSITE WOOD PLANKS.

ENSURE ALL STEEL CONNECTIONS ARE FLUSH TO THE WIDTH OF POST AND BEAMS TO AVOID NOTCHING THE COMPOSITE WOOD PLANKS.

9 A002 GARBAGE ENCLOSURE ELEVATION
SCALE 1:50

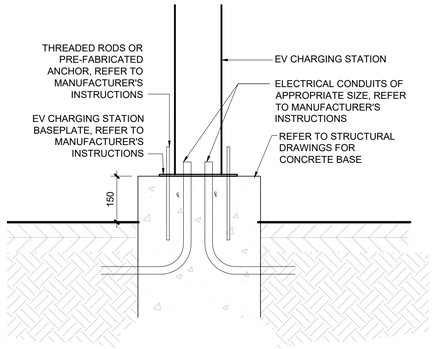

B. SECTION DETAIL

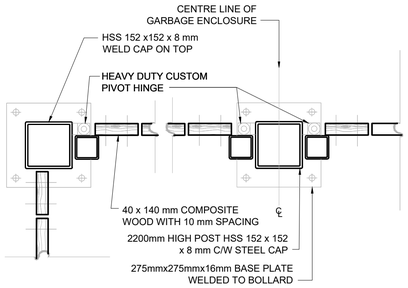

7 A002 GARBAGE ENCLOSURE PLAN DETAIL
SCALE 1:10

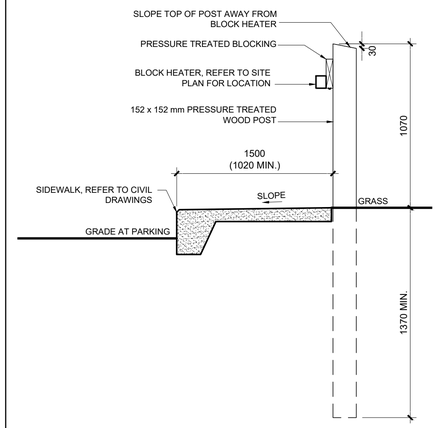

2 A002 TYP. BLOCK HEATER DETAIL
SCALE 1:20

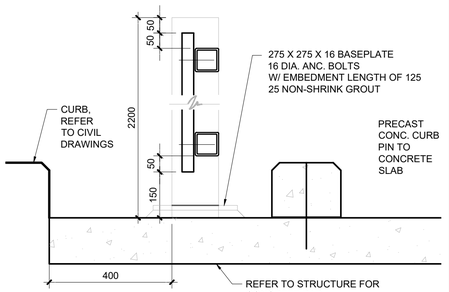

6 A002 GARBAGE ENCLOSURE DETAIL
SCALE 1:10

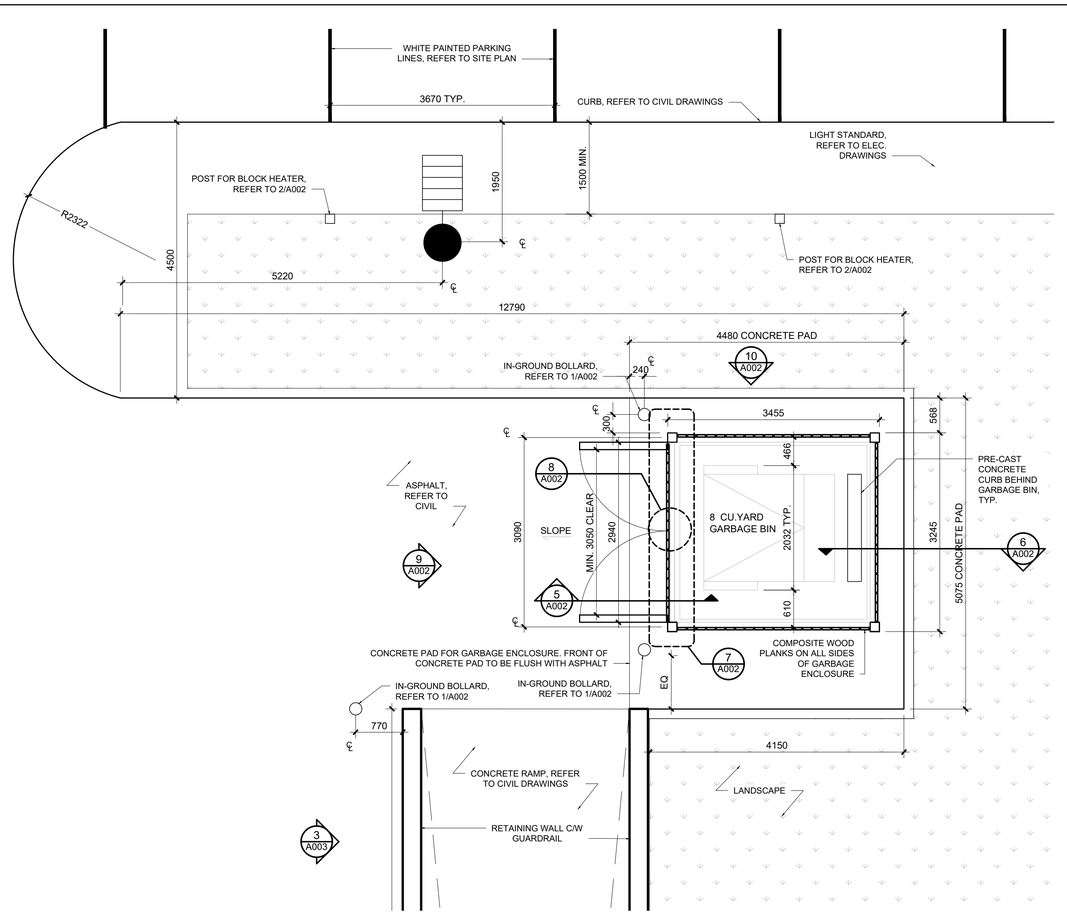

4 A002 GARBAGE ENCLOSURE
SCALE 1:50

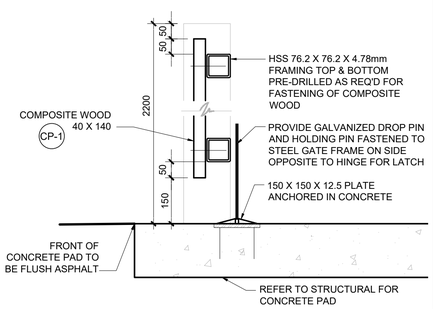

5 A002 GARBAGE ENCLOSURE DETAIL
SCALE 1:10

NOTE: REFER TO STRUCTURAL TYPICAL DRAWINGS FOR CONCRETE AND STRUCTURE

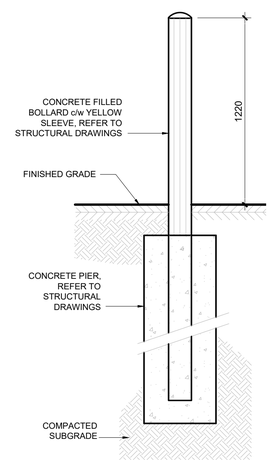

1 A002 TYP. IN-GROUND BOLLARD
SCALE 1:20

DAY & ROSS

APPROVED
By Adam Brown at 4:09 pm, Jun 30, 2026

ADAM BROWN
MANAGER , DEVELOPMENT REVIEW RURAL PLANNING, DEVELOPMENT & BUILDING SERVICES DEPARTMENT, CITY OF OTTAWA

no.	revision	date
06	SPA COMMENTS RESPONSE	2 MAR 2026
05	ISSUE FOR BUILDING PERMIT	24 OCT 2024
04	ISSUE FOR 90% SUBMISSION	03 OCT 2024
03	ISSUE FOR SITE PLAN CONTROL APPLICATION	24 SEPT 2024
02	ISSUE FOR 60% SUBMISSION	15 AUG 2024
01	ISSUE FOR 30% SUBMISSION	27 JUNE 2024

N45 ARCHITECTURE INC.
71 Bank Street, 7th Floor - Ottawa, Ontario, K1P 5N2
tel. 613.224.0095 fax 613.224.9811

DAY & ROSS
5494-5510 BOUNDARY ROAD
GLOUCESTER, ON

seal
ONTARIO ASSOCIATION OF ARCHITECTS
VLADIMIR POPOVIC
LICENCE 5918

drawing title
SITE DETAILS

scale	drawn by
AS SHOWN	DL
date	checked by
JUNE 2024	RM
project number	drawing number
22-765	A002

CONTRACTOR TO VERIFY ALL DIMENSIONS AND NOTIFY THE ARCHITECT OF ANY DISCREPANCIES BEFORE WORK COMMENCES.

DO NOT SCALE DRAWINGS

revision 06

CITY PLAN NO. 19296

CITY'S FILE NUMBER: D07-12-24-0117