MATERIAL KEYNOTE LEGEND

AF-01	ALUMINUM FASCIA - BLACK
AS-01	ASPHALT SHINGLES - BLACK
BR-01	MASONRY - PACKAGE 1: ARRISCRAFT URBAN LEDGESTONE - AVALANCHE
BR-02	MASONRY - PACKAGE 2: CANADA BRICK ARCHITECTURAL SERIES - RICHLAND MATTE, METRIC NORMAN
CO-05	PARGING
FC-01	FIBER CEMENT - PACKAGE 1: JAMES HARDIE SMOOTH PANEL SIDING - IRON GRAY
RA-01	ALUMINUM BALCONY RAILINGS c/w GLAZING AS PER MANUFACTURER'S INSTRUCTIONS
VI-01	VINYL - PACKAGE 1: GENTEK BOARD AND BATTEN - IRON ORE
VI-02	VINYL - PACKAGE 2: GENTEK HORIZONTAL LAP SIDING - IRON ORE

IT IS THE RESPONSIBILITY OF THE APPROPRIATE CONTRACTOR TO CHECK AND VERIFY ALL DIMENSIONS ON SITE AND TO REPORT ALL ERRORS AND/OR OMISSIONS TO THE ARCHITECT.

ALL CONTRACTORS MUST COMPLY WITH ALL PERTINENT CODES AND BY-LAWS.

THIS DRAWING MAY NOT BE USED FOR CONSTRUCTION UNTIL SIGNED BY THE ARCHITECT.

DO NOT SCALE DRAWINGS.

COPYRIGHT RESERVED.

PROTECTED OPENING WITH DELUGE SPRINKLERS

OPERABLE GLAZING

1 A202 FRONT ELEVATION
1 : 100

2 A202 RIGHT ELEVATION
1 : 100

3 A202 REAR ELEVATION
1 : 100

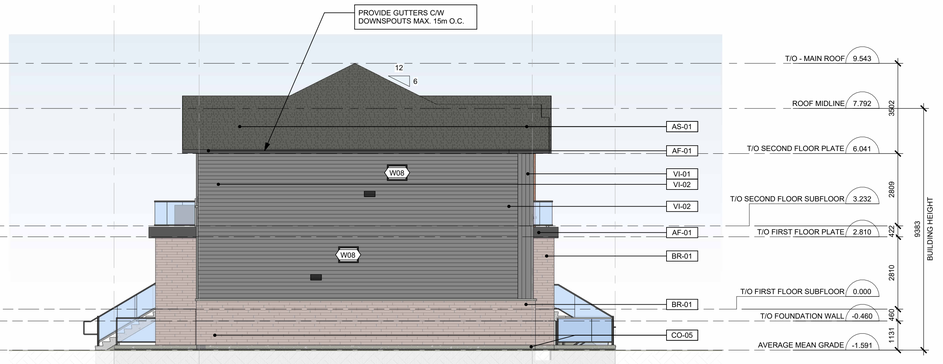

4 A202 LEFT ELEVATION
1 : 100

No.	DESCRIPTION	YYYY-MM-DD
1	ISSUED FOR SPC APPLICATION	2026-07-08

REVISIONS:

ARCHITECT SEAL: ONTARIO ASSOCIATION OF ARCHITECTS — KEVIN M. REID, LICENCE 8667

STRUCTURAL ENGINEER SEAL:

CLIENT: CLARIDGE HOMES

NORTH ARROW:

ARCHITECT:
rla/architecture
56 Beech Street, Ottawa, Ontario K1S 3J6
t.613.724.9932 f.613.724.1209 www.rodericklahey.ca

PROJECT TITLE:
BUILDING TYPE 2
723 PUTNEY CRESCENT
STITTSVILLE

OTTAWA, ON

SHEET TILE:
ELEVATIONS - SHADED

DRAWN:	CHECKED:
JWD	VP
SCALE: 1:100	SHEET No: A202
PROJECT No: 2602	

PAPER SIZE: ISO Full Bleed B1 (707.00 x 1000.00mm)

D07-12-25-00__

PLOT DATE: 2026-07-07 11:22:18 AM

#____