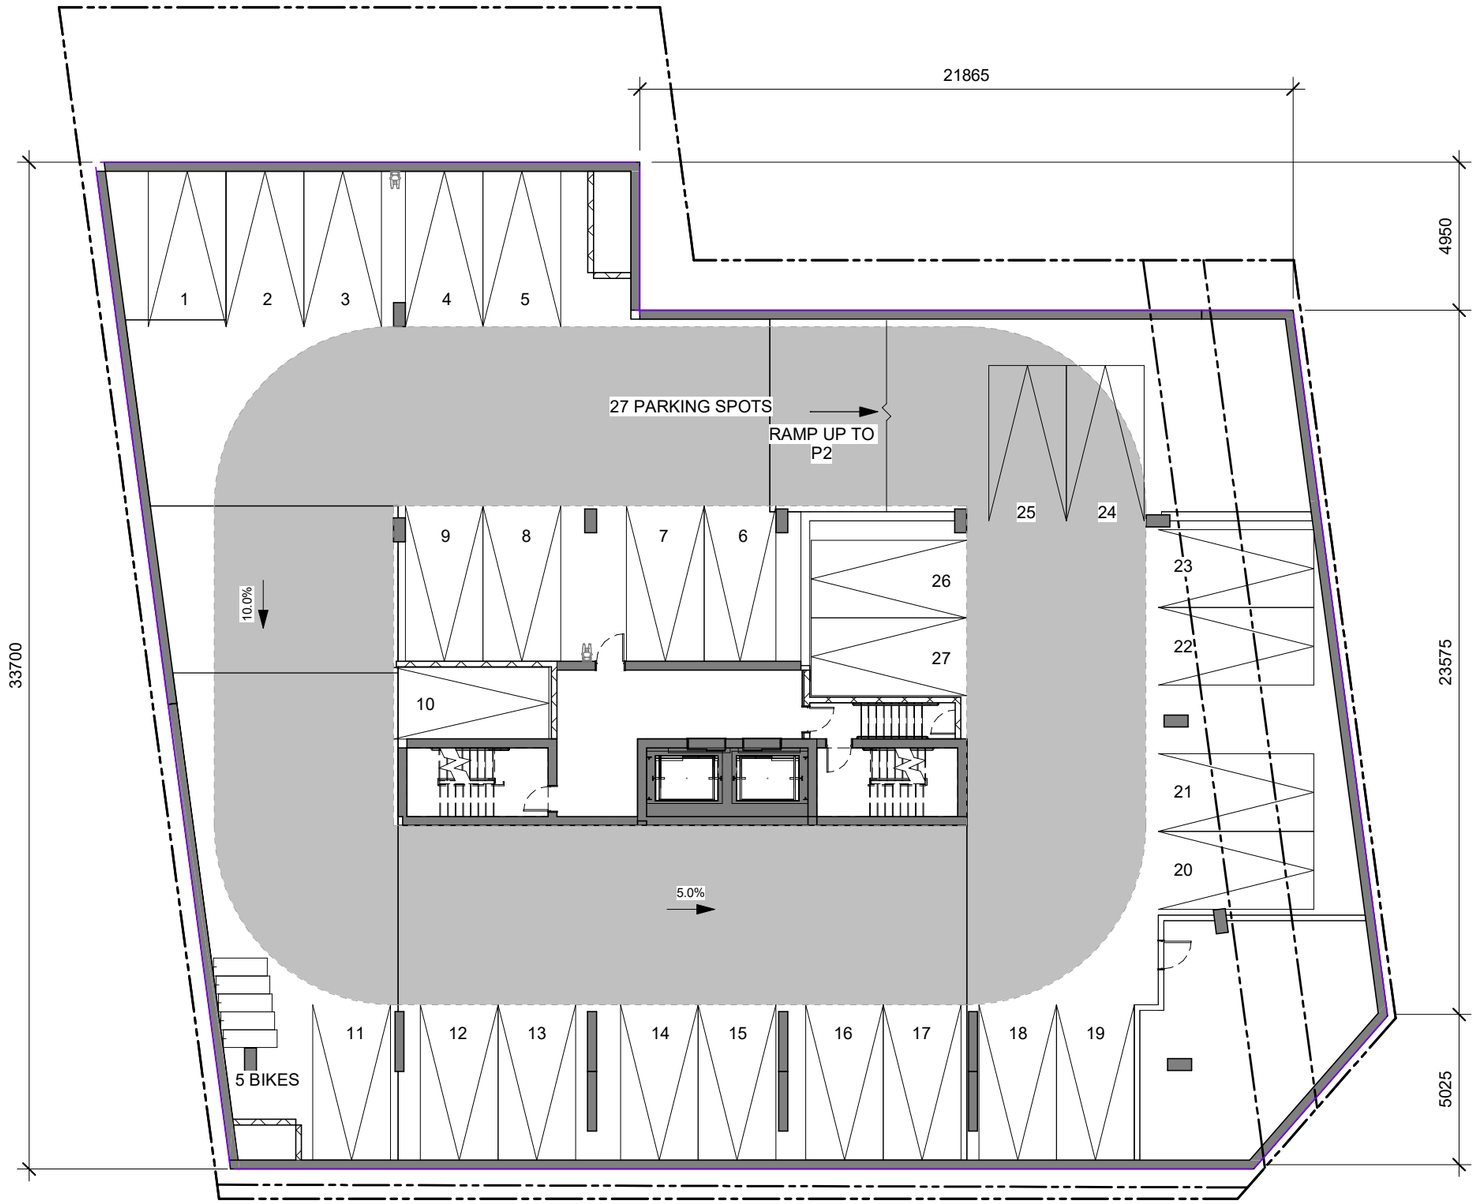


rla/architecture

P3 FLOOR PLAN

SCALE: 1 : 200

DATE: 2026-04-21

OTTAWA

129 MAIN STREET

129 MAIN STREET

ONTARIO

THE PROPERTIES GROUP

SHEET #

D-108

PROJ. No. 2315

PLOT DATE: 4/21/2026 2:27:16 PM

PLOT SCALE: 1:1

PAPER SIZE: ANSI B Tabloid 11" x 17" (279.40 x 431.80mm)

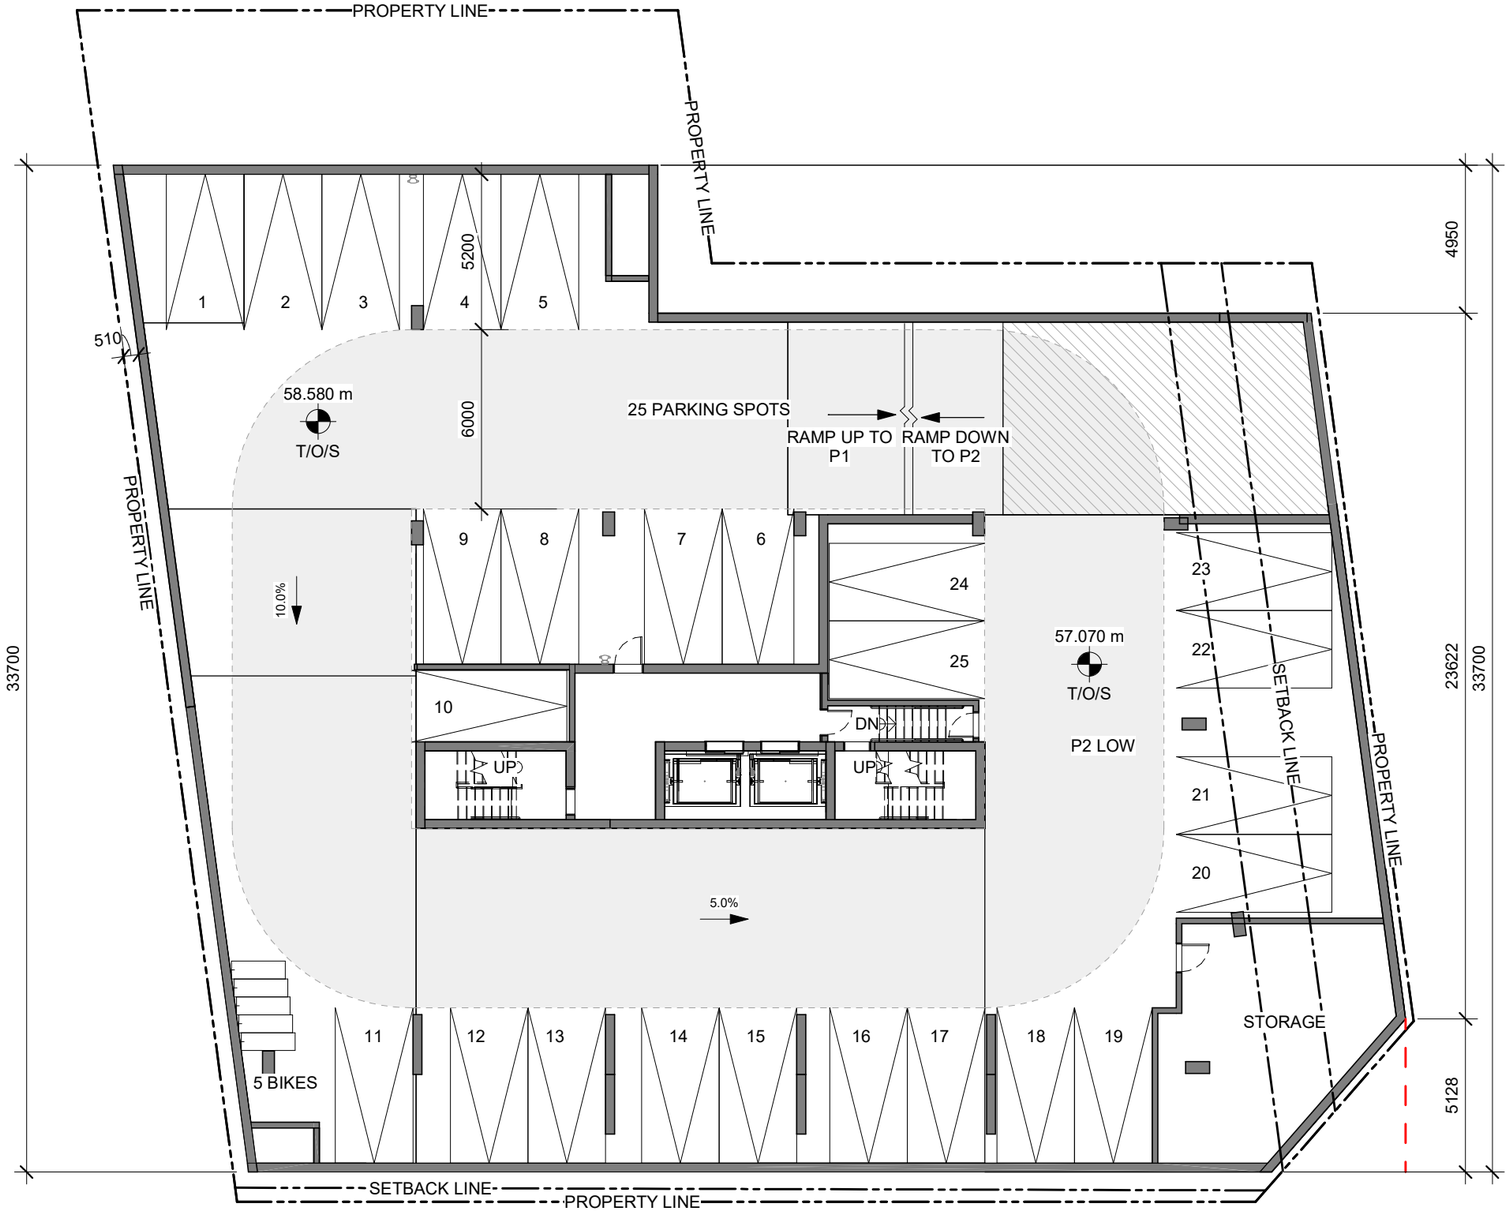


rla/architecture

# P2 FLOOR PLAN

SCALE: 1 : 200

DATE: 2026-04-21

OTTAWA

# 129 MAIN STREET

129 MAIN STREET

ONTARIO

THE PROPERTIES GROUP

SHEET #

D-100

PROJ. No. 2315

PLOT DATE: 4/21/2026 2:27:14 PM

PLOT SCALE: 1:1

PAPER SIZE: ANSI B Tabloid 11" x 17" (279.40 x 431.80mm)

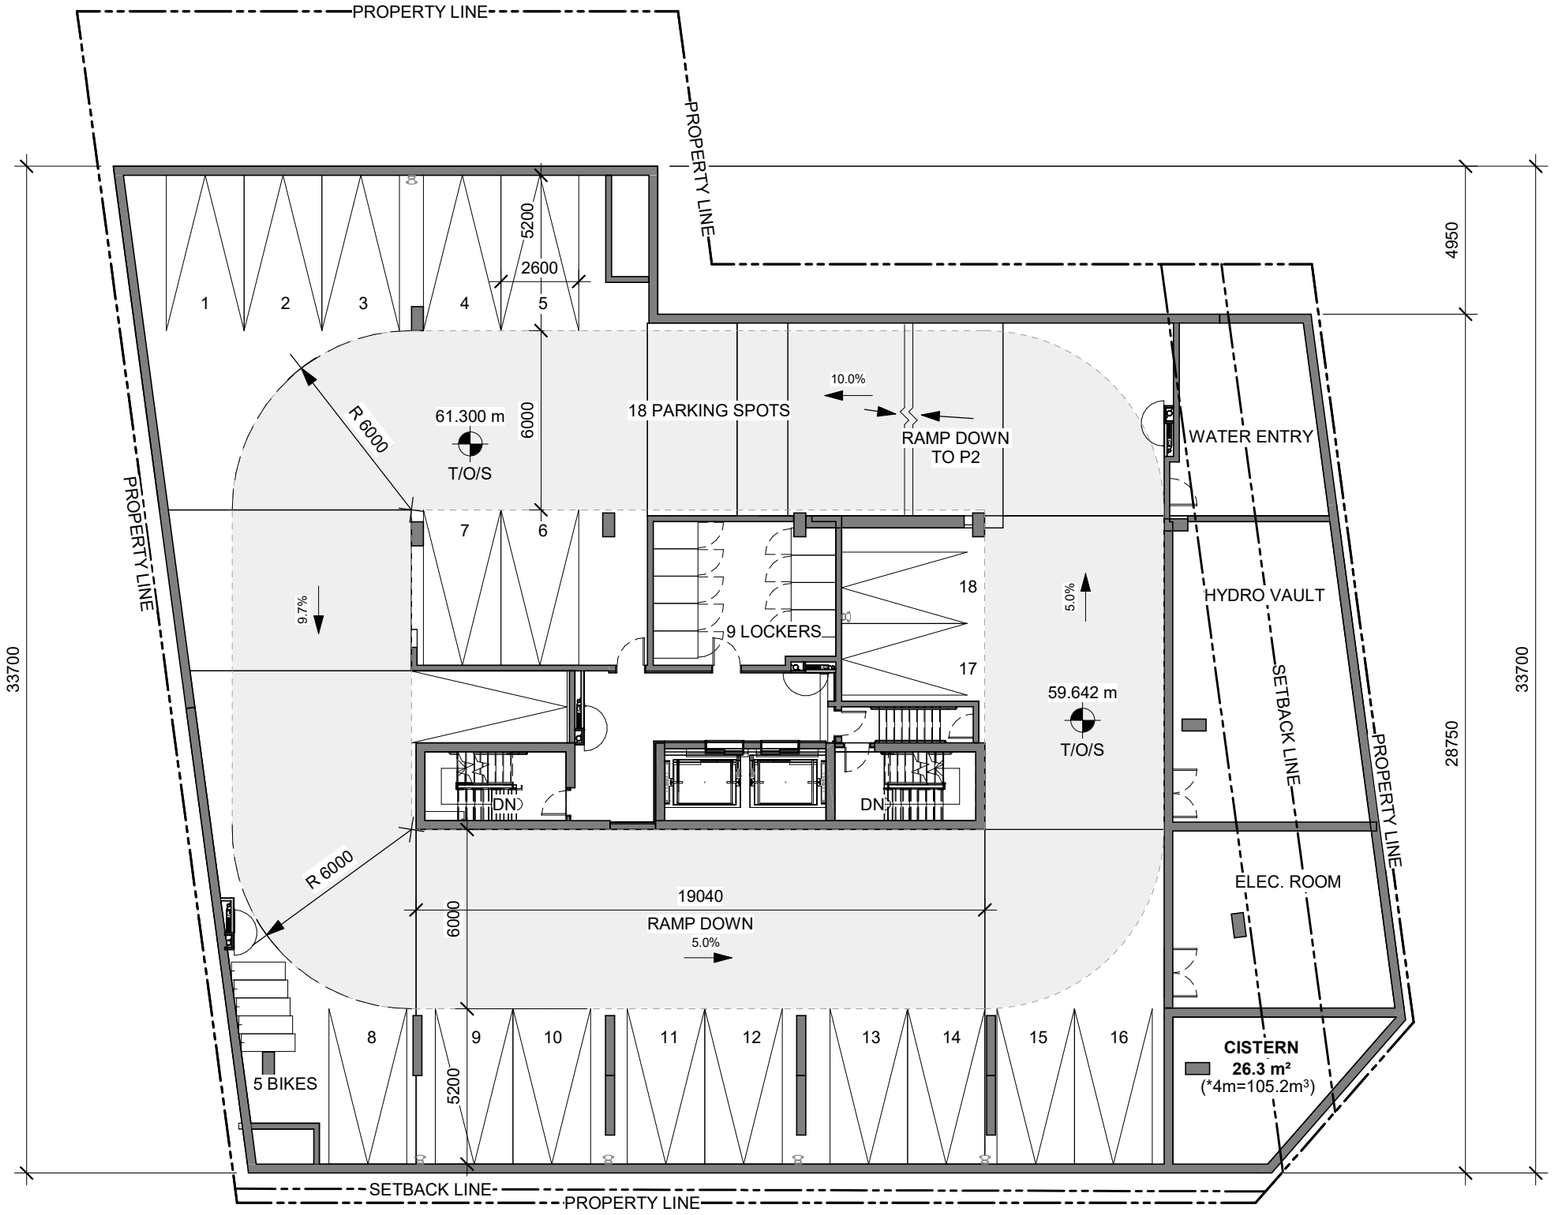


rla/architecture

# P1 PARKING FLOOR PLAN

SCALE: 1 : 200

DATE: 2026-04-21

OTTAWA

# 129 MAIN STREET

129 MAIN STREET

ONTARIO

THE PROPERTIES GROUP

SHEET #

D-101

PROJ. No. 2315

PLOT DATE: 4/21/2026 2:27:14 PM

PLOT SCALE: 1:1

PAPER SIZE: ANSI B Tabloid 11" x 17" (279.40 x 431.80mm)

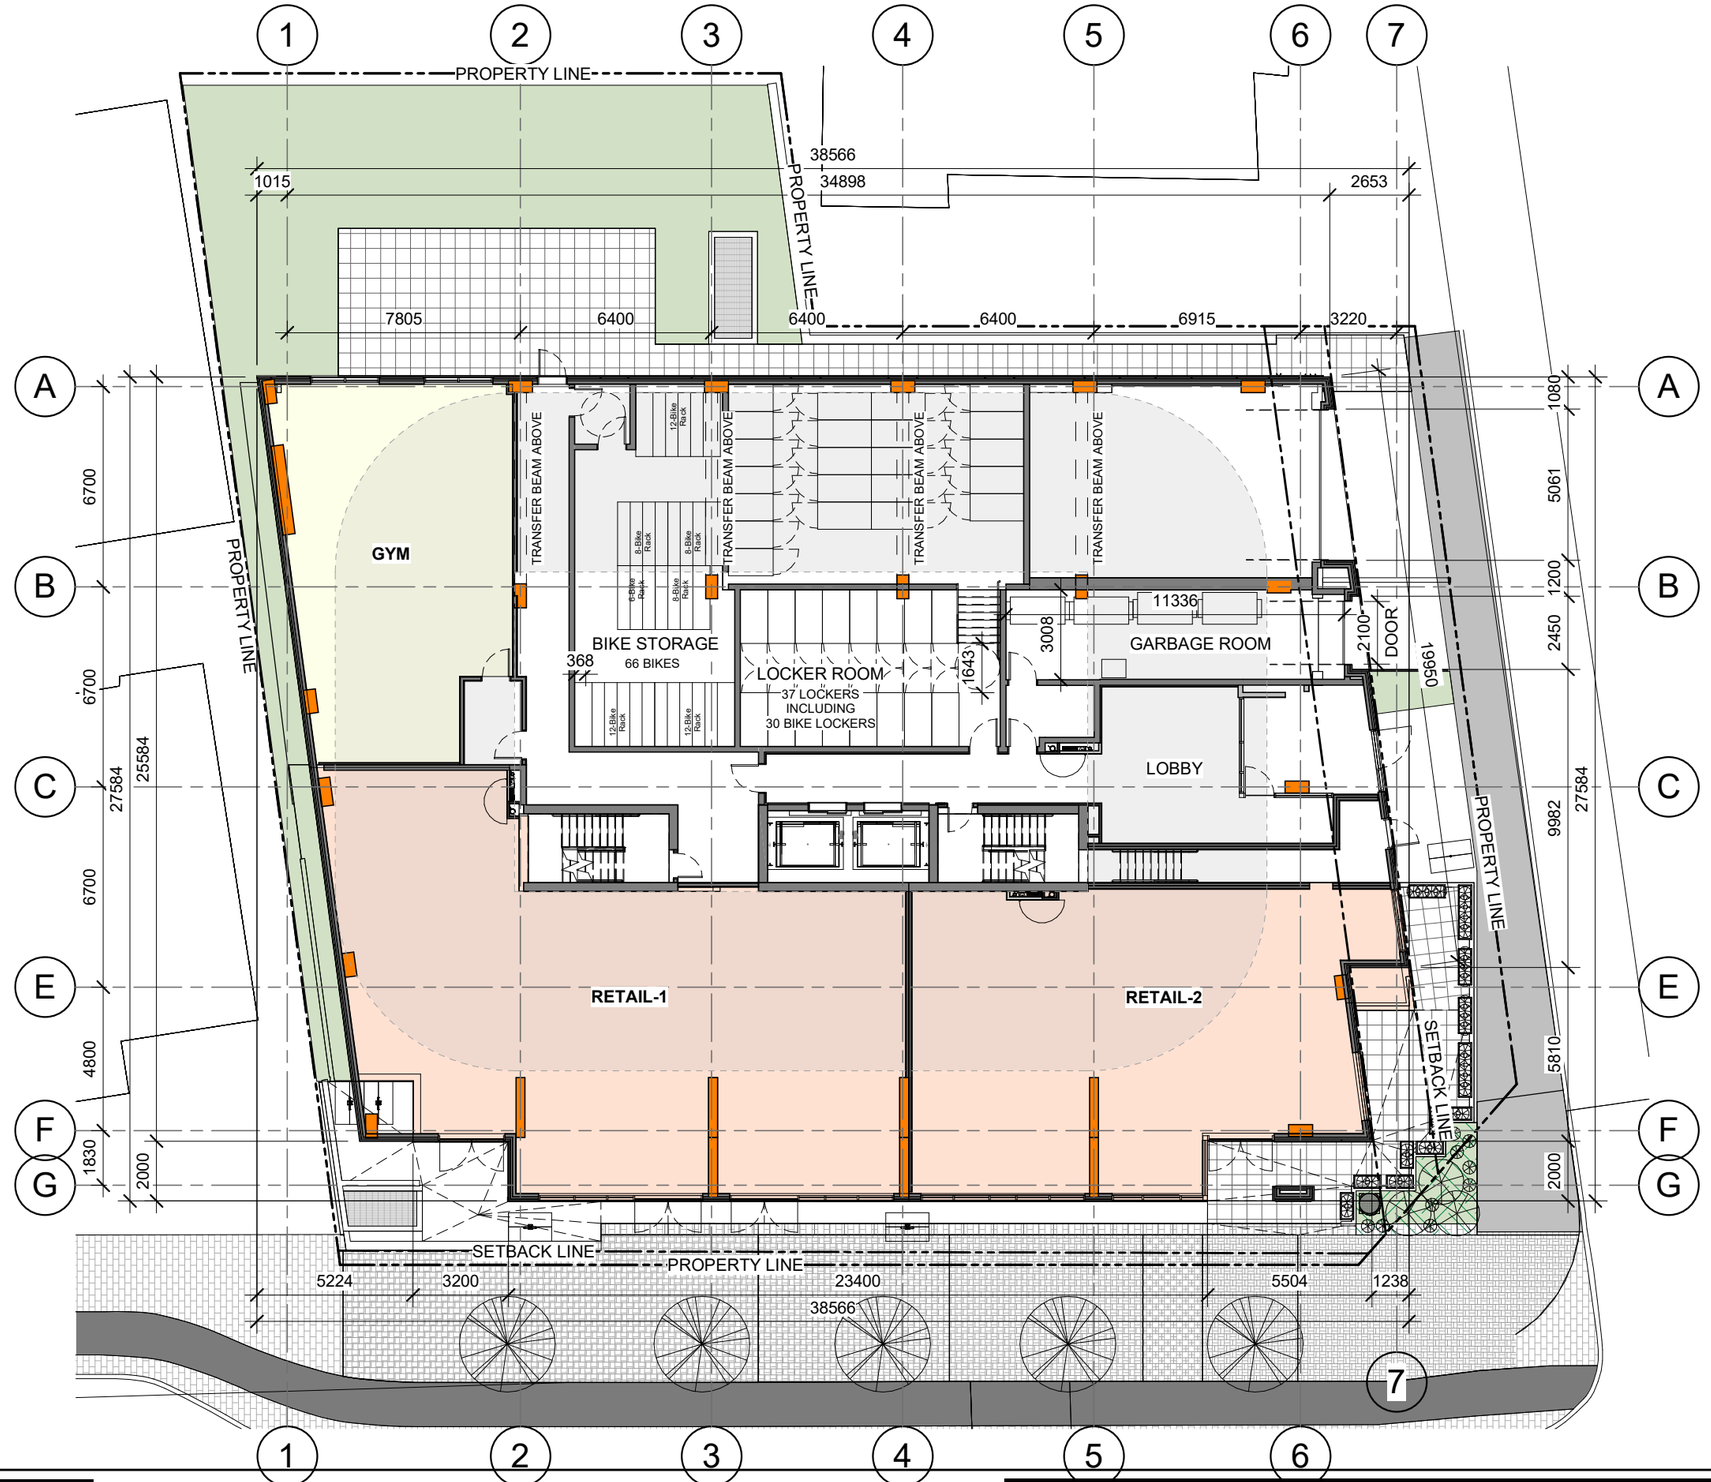


rla/architecture

GROUND FLOOR PLAN

SCALE: 1 : 200

DATE: 2026-04-21

129 MAIN STREET

OTTAWA ONTARIO

129 MAIN STREET

THE PROPERTIES GROUP

SHEET #

D-102

PROJ. No. 2315

PLOT DATE: 4/21/2026 2:27:16 PM

PLOT SCALE: 1:1

PAPER SIZE: ANSI B Tabloid 11" x 17" (279.40 x 431.80mm)