

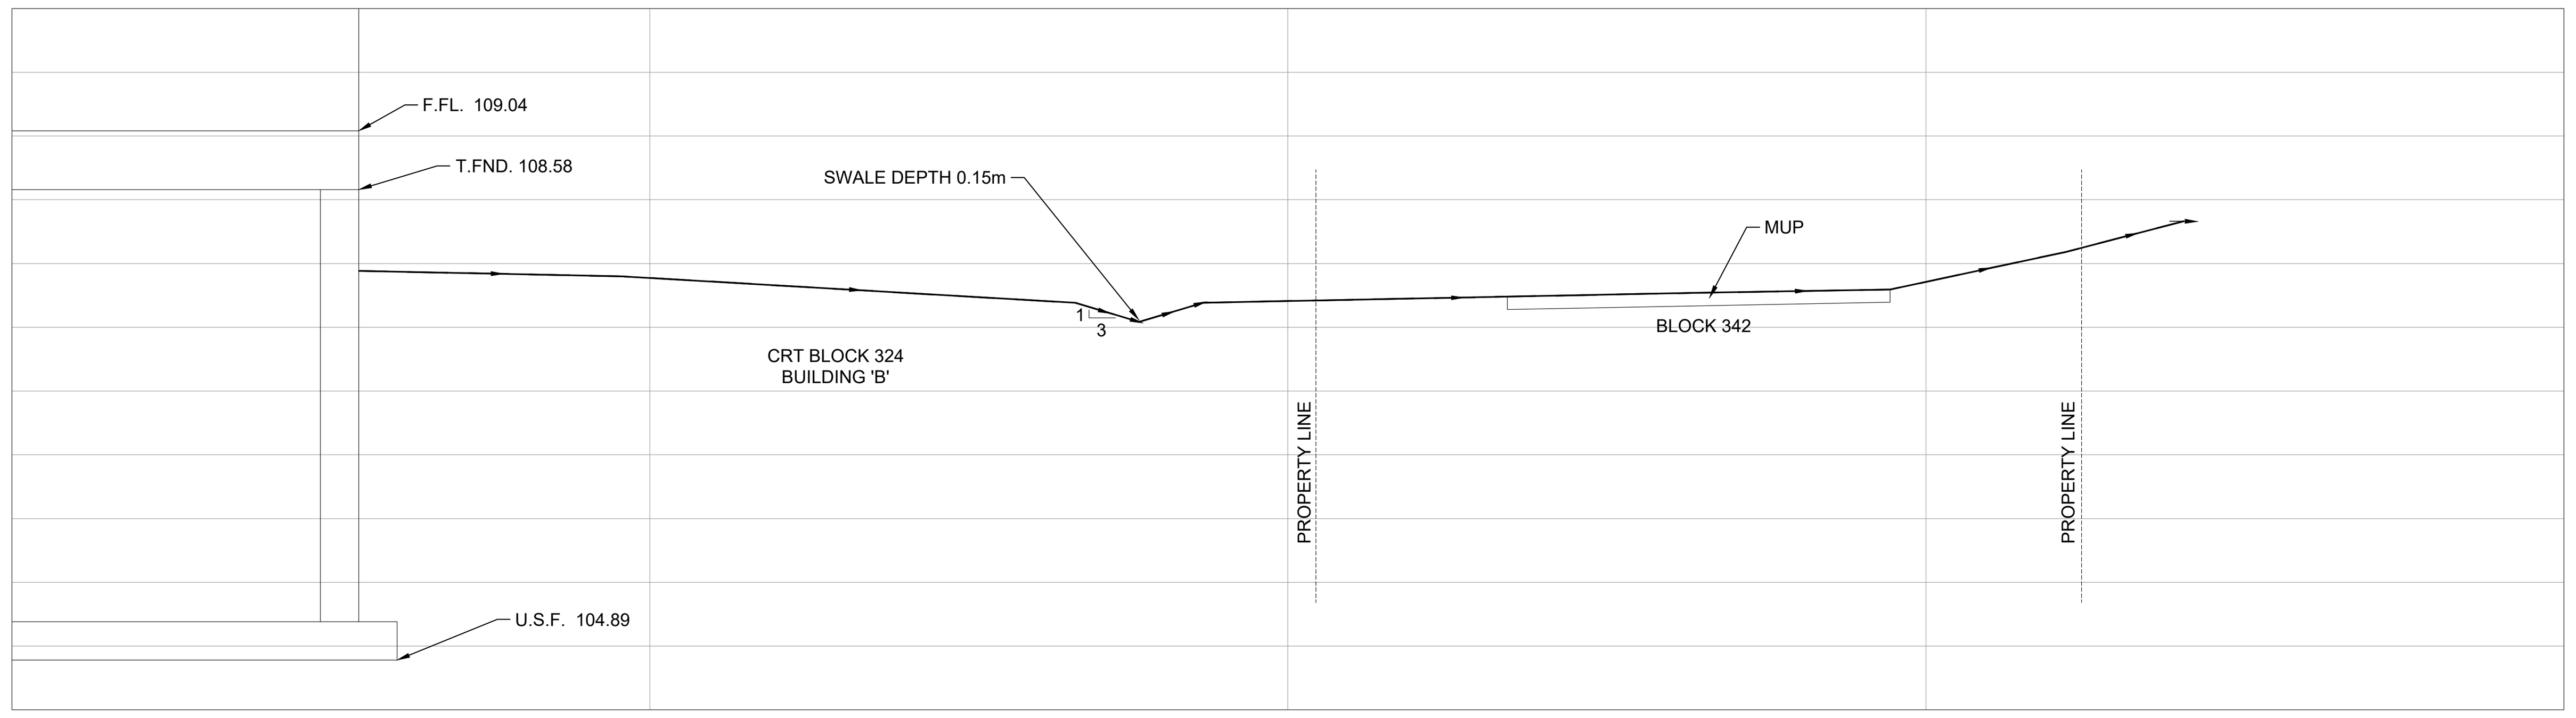


SECTION A:A
NTS

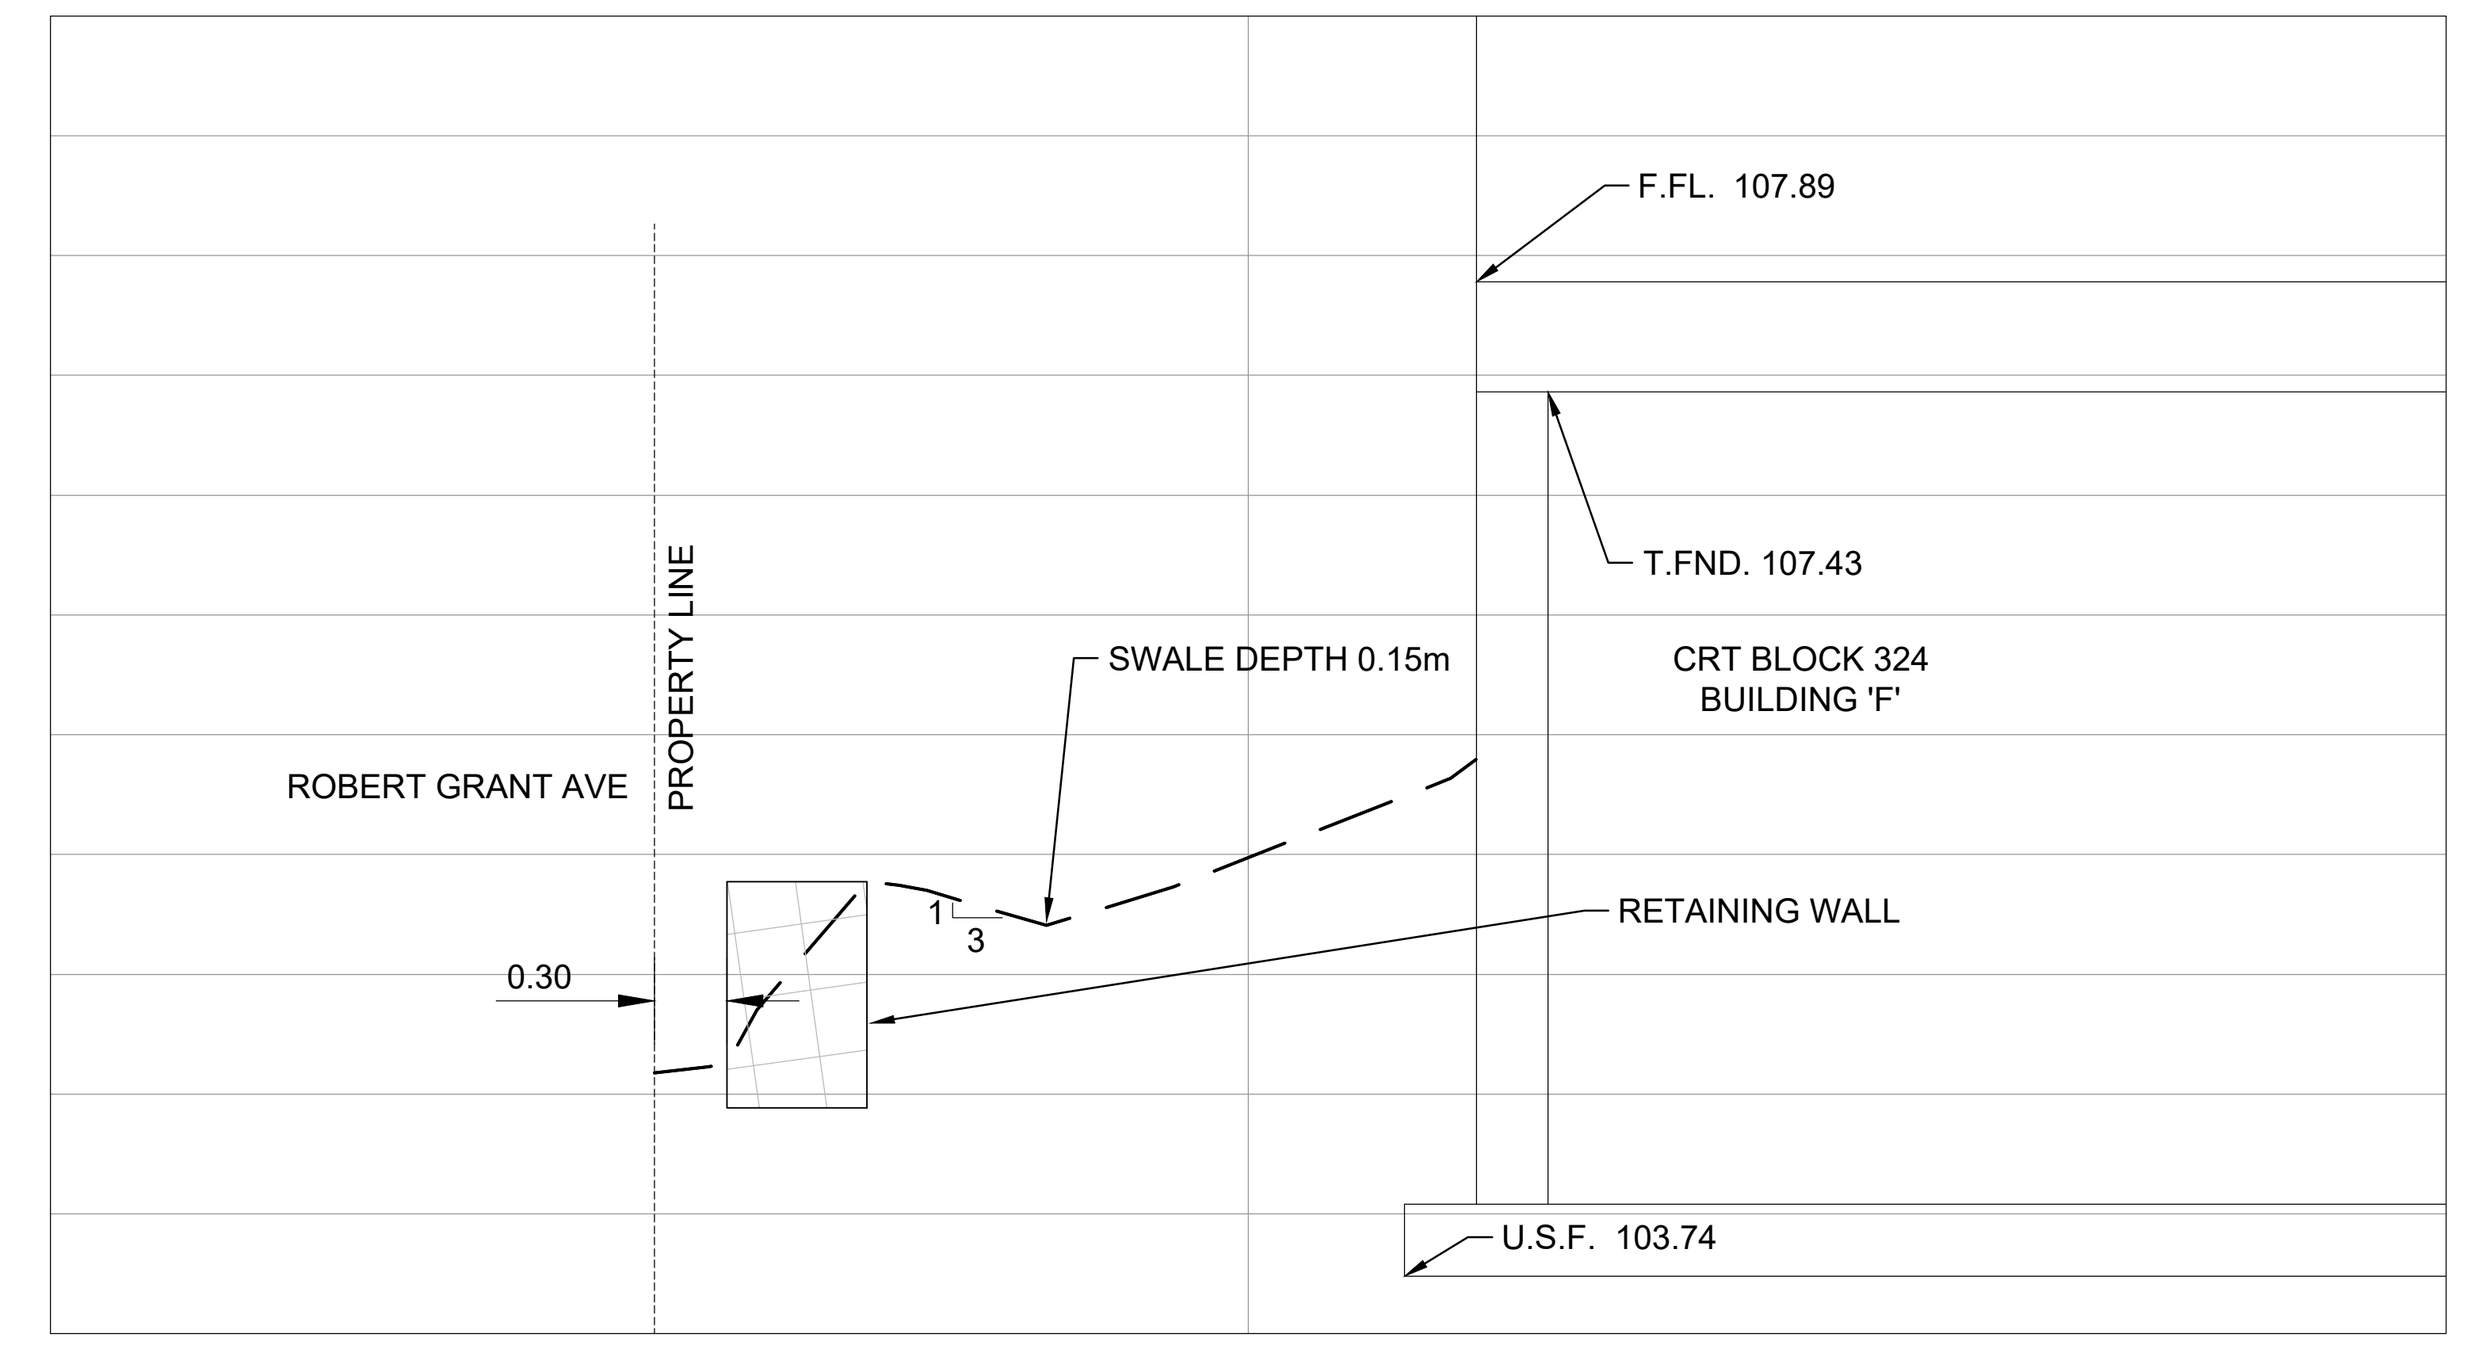

SECTION B:B
NTS

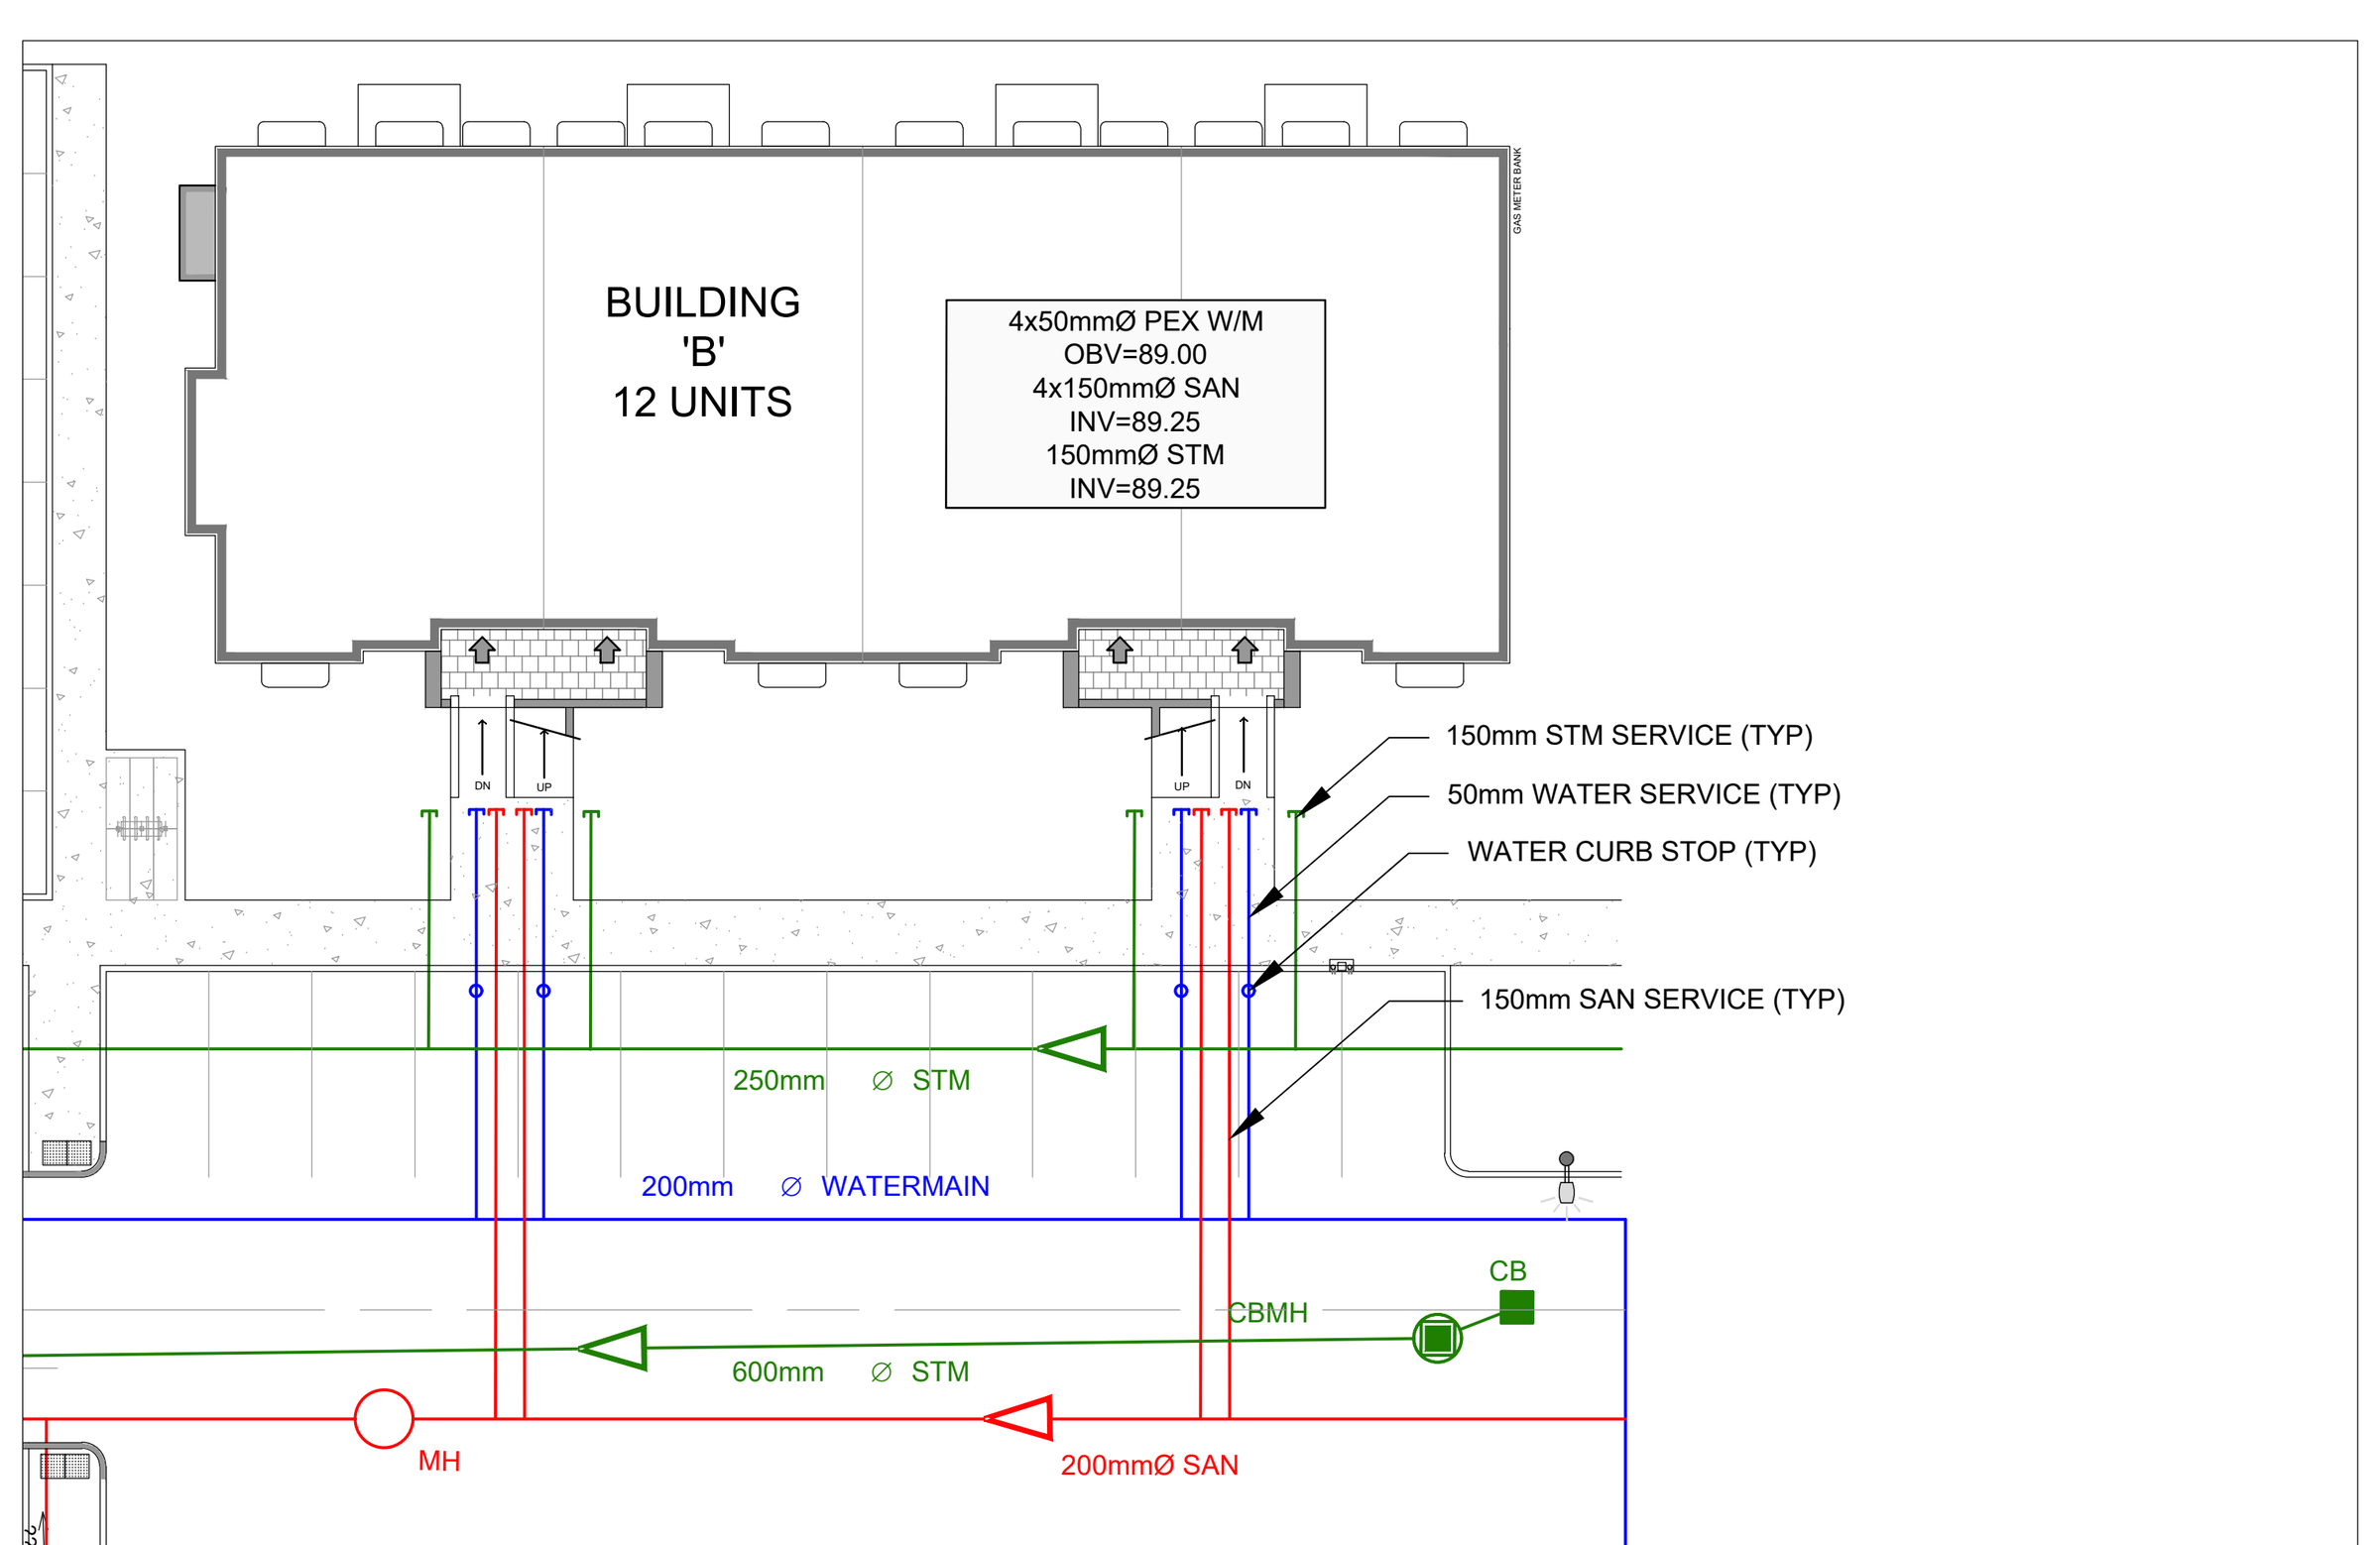

TYPICAL UNIT SERVICING
NTS

CLIENT

CLARIDGE HOMES

COPYRIGHT


This drawing has been prepared solely for the intended use, thus any reproduction or distribution for any purpose other than authorized by Arcadis is forbidden. Written dimensions shall have precedence over scaled dimensions. Contractors shall verify and be responsible for all dimensions and conditions on the job, and Arcadis shall be informed of any variations from the dimensions and conditions shown on the drawing. Shop drawings shall be submitted to Arcadis for general conformance before proceeding with fabrication.

Arcadis Professional Services (Canada) Inc.
formerly IBI Group Professional Services (Canada) Inc.

ISSUES

No.	DESCRIPTION	DATE
1	ISSUED TO CITY FOR REVIEW	2026:06:23
2	REVISED PER CITY COMMENTS	2026:09:23
3		
4		
5		

-SEE 010 FOR NOTES, LEGEND, CB TABLE, STREET SECTIONS AND DETAILS
-SITE BENCHMARK TO BE OBTAINED FROM LEGAL SURVEYOR AOV.

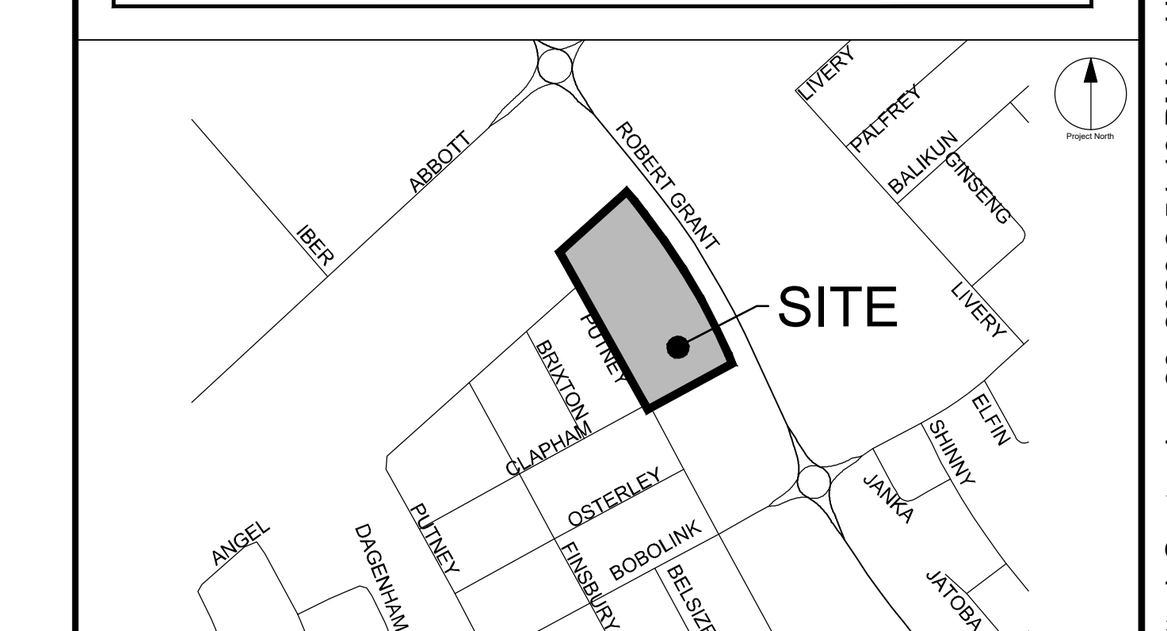

SEAL



333 Preston Street - Suite 500
Ottawa ON K1S 5N4 Canada
tel 613 225 1311
www.arcadis.com

PROJECT

CRT BLOCK 324

PROJECT NO: 30259740	
DRAWN BY: **EH/MM**	CHECKED BY: **RR**
PROJECT MGR: **RM**	APPROVED BY: **RM**

SHEET TITLE

DETAILS
AND
SECTIONS

SHEET NUMBER C-012 ISSUE 1

File Location: C:\Users\henriee6006\DC\ACCDocs\Arcadis ACC US\ACA-30259740-CRT Ph1 Blk 324\Project Files\10_WIP\04_CIVIL\Sheets\C-012 CROSS SECTION.dwg Last Saved: September 14, 2026, by henriee6006 Plotted: September 23, 2026 2:54:40 PM by Henrie, Eric

SCALE CHECK 10mm 1 in

CITY FILE No. D07-12-21-0022 CITY PLAN No. 18416