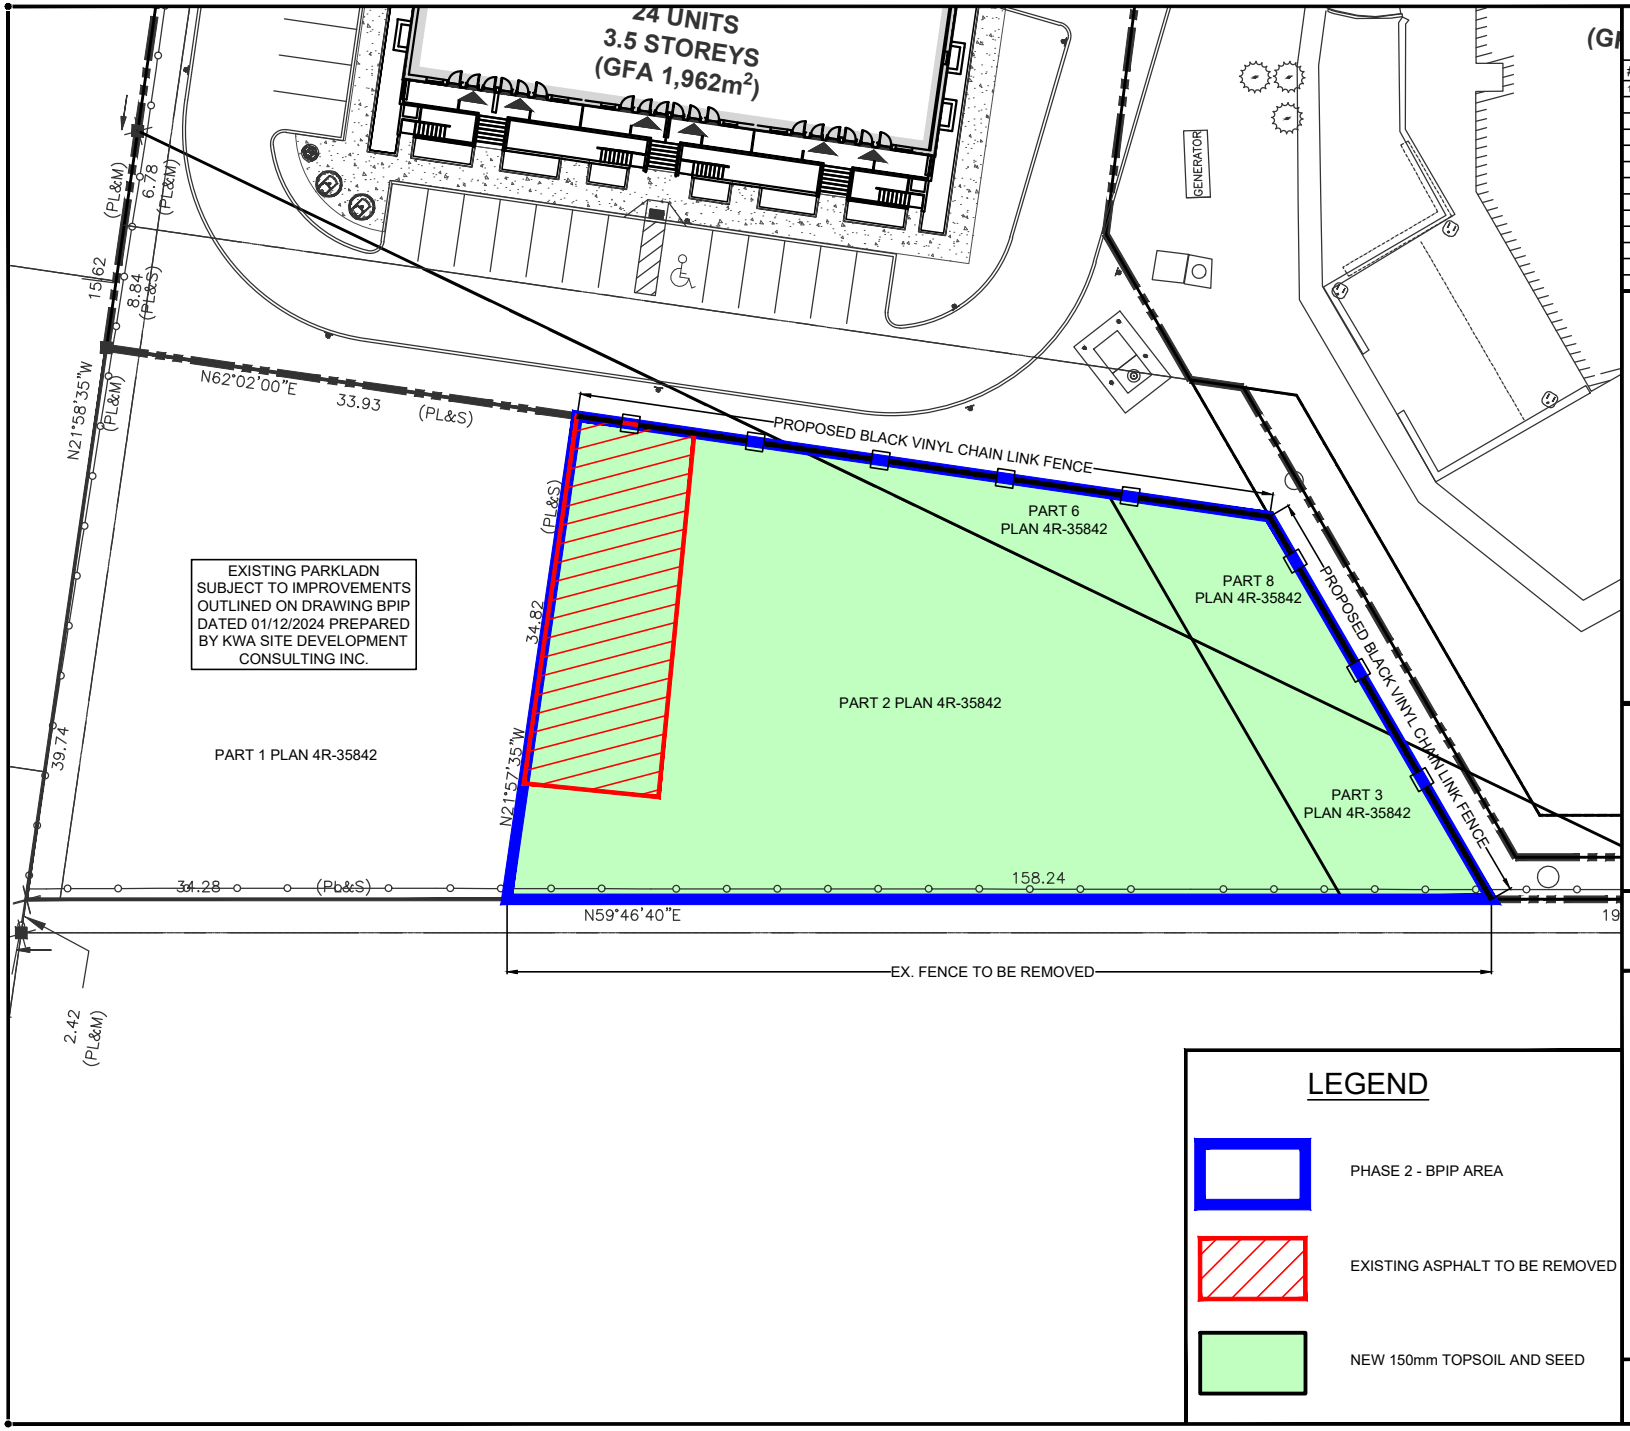

REVISION BLOCK

#	DATE	DESCRIPTION
1.	09/25/2026	SPA

KWA SITE DEVELOPMENT CONSULTING INC.
2453 Auckland Drive
Burlington, ON L7L 7A9

NORTH ARROW

METRIC SCALE
0 3 Metres
1:250

BASE PARK IMPROVEMENTS PLAN - PHASE 2

1600 JAMES NAISMITH DRIVE
OTTAWA, ONTARIO

CHECKED BY:TF
DRAWN BY:BH
PROJECT No:23890

BPIP