
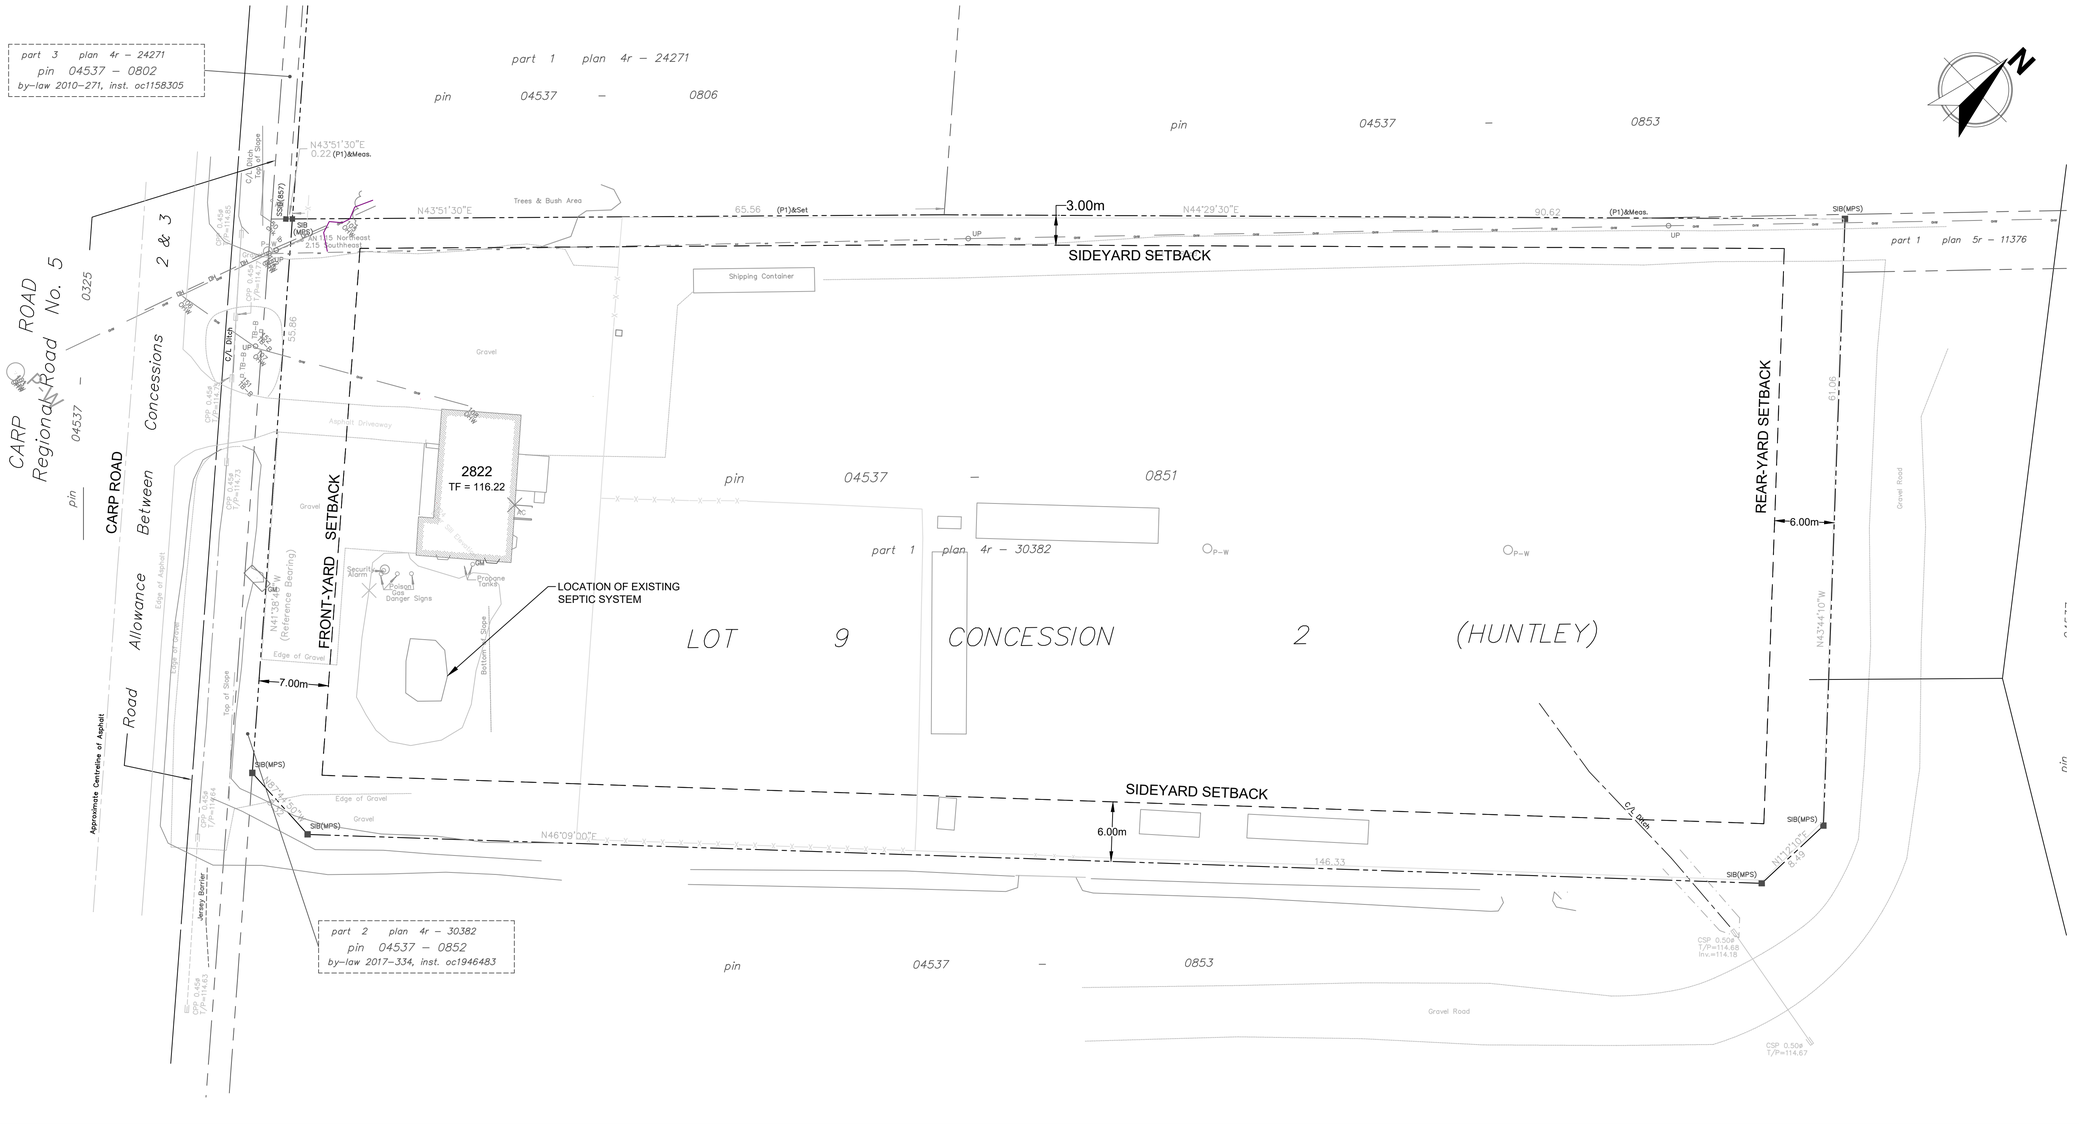


KEYPLAN

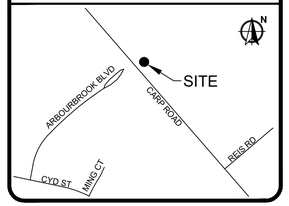

LEGEND

PROPERTY LINE	
SETBACK	
64.40 / ×64.40	PROPOSED ELEVATION / EXISTING ELEVATION
5.4%	PROPOSED SLOPE SURFACE DRAINAGE
64.96	PROPOSED TERRACE ELEVATION
2.0%	PROPOSED SWALE AND SLOPE
	DOWNSPOUT

No.	Revision/Issue	Date
1	ISSUED FOR REVIEW	10/9/2026

BNR Designs

PROJECT
2822 CARP ROAD
READY MOTORS
OTTAWA, ON

DRAWING TITLE
SITEPLAN

Drawn	Checked
A.MILLS	K.SMITH
Date	Scale
10/05/2026	1:200
Poject No	Drawing No
BNR202619	1 OF 2