
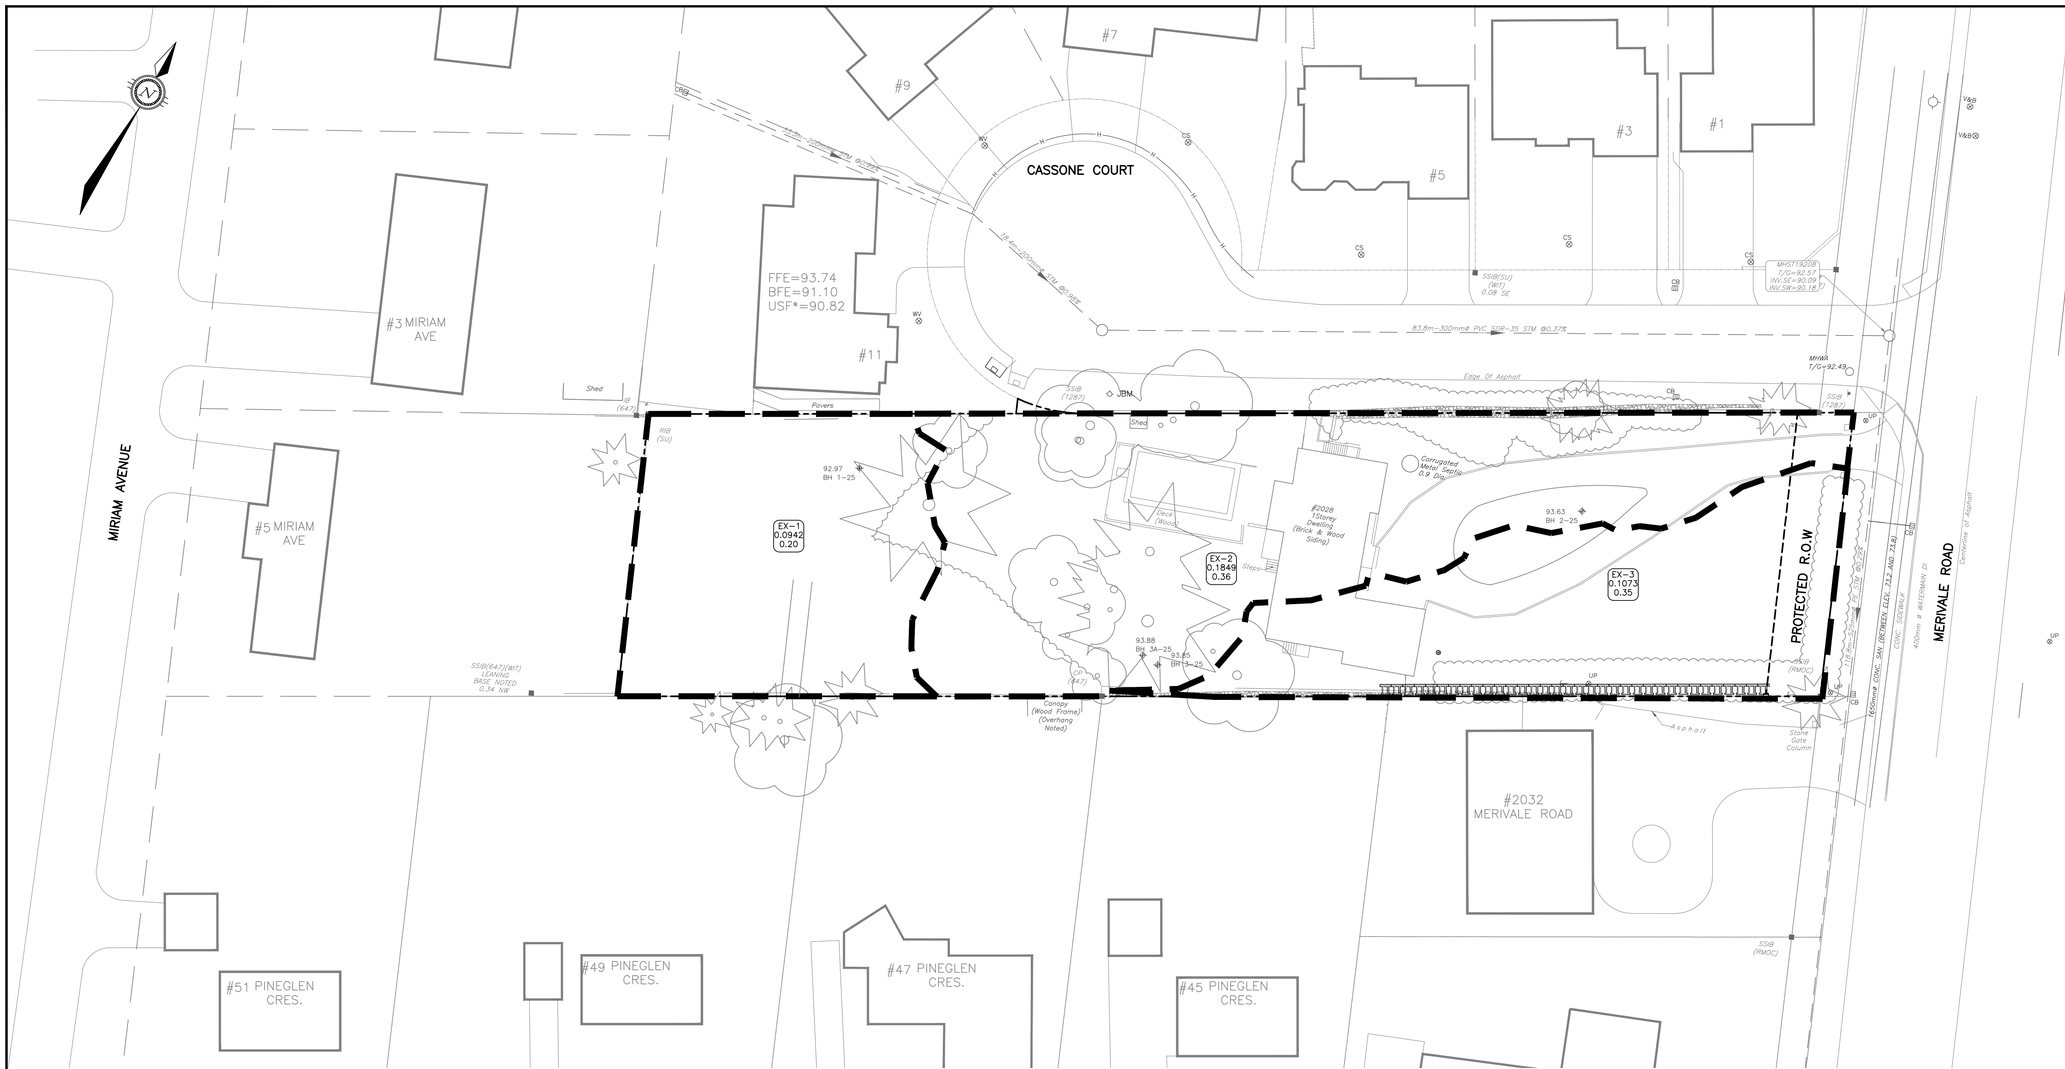


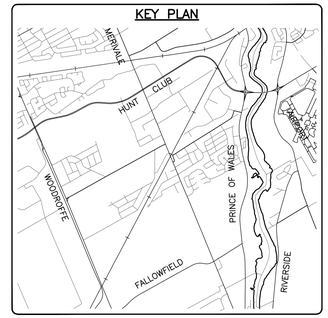

LEGEND

- PROPERTY LINE
- ONSITE OVERLAND FLOW ROUTE
- EXTERNAL OVERLAND FLOW ROUTE
- EX-1 0.3863 0.35 — AREA NO / AREA IN HECTARES / RUNOFF COEFFICIENT
- CATCHMENT AREA

CAUTION

THE POSITION OF ALL POLE LINES, CONDUITS, WATERMAINS, SEWERS AND OTHER UNDERGROUND AND OVERGROUND UTILITIES AND STRUCTURES IS NOT NECESSARILY SHOWN ON THE CONTRACT DRAWINGS, AND WHERE SHOWN, THE ACCURACY OF THE POSITION OF SUCH UTILITIES AND STRUCTURES IS NOT GUARANTEED. BEFORE STARTING WORK, DETERMINE THE EXACT LOCATION OF ALL SUCH UTILITIES AND STRUCTURES AND ASSUME ALL LIABILITY FOR DAMAGE TO THEM.

JOB BENCH MARK JBM ▲

FIRE HYDRANT TOP OF SPINDLE ELEVATION=93.57
NORTHING=5020457.01 EASTING=366125.53

TOPOGRAPHIC INFORMATION

PART OF LOT 24, CONCESSION 1 (RIDEAU FRONT)
CITY OF OTTAWA.

TOPOGRAPHIC INFORMATION PROVIDED BY FAIRHALL MOFFATT & WOODLAND LIMITED O.L.S (TP_AE175.DWG) SURVEY DATED AUGUST 29, 2024.
COORDINATES: (SMARTNET) MTM ZONE 9, NAD83 CSRS (2010).

REV	REVISION DESCRIPTION	DATE	BY	APPD
4	REISSUED FOR APPROVAL	10/02/26	AC	BMT
3	REISSUED FOR APPROVAL	07/15/26	SAB	BMT
2	ISSUED FOR APPROVAL	12/17/25	AC	BMT
1	ISSUED FOR APPROVAL	07/11/25	SAB	BMT

SCALE: 0 3m 6m 12m — HORIZONTAL 1:300

NORTH

DESIGNED BY: LICENSED PROFESSIONAL ENGINEER — J.L. FITZPATRICK — 2026-10-05 — PROVINCE OF ONTARIO

REVIEWED BY

CLIENT: PEGASUS DEVELOPMENT CORP.
1914 MERIVALE ROAD
OTTAWA, ON. K2G 1E8

exp Services Inc.
t. +1.613.688.1899 | f. +1.613.225.7330
2650 Queensview Drive, Unit 100
Ottawa, ON K2B 8H6
Canada
www.exp.com
• BUILDINGS • EARTH & ENVIRONMENT • ENERGY •
• INDUSTRIAL • INFRASTRUCTURE • SUSTAINABILITY •

BASEPLAN: SAB
DESIGN: JLF
CHECKED: BMT
CAD: SAB
PROJECT MANAGER: BMT
APPROVED: BMT

PROJECT: CASSONE COURT
2028 MERIVALE ROAD
OTTAWA, ONTARIO

TITLE: PRE-DEVELOPMENT STORM DRAINAGE AREA PLAN

PROJECT No.: OTT-24015379-A0
SURVEY: FMW
DATE: MARCH 28, 2025
DRAWING No.: C500

Filename:\\exp\shrd\ott\ott-24015379-a0\60 execution\05 drawings\24015379-c500.dwg
Last Saved:7/7/2026 12:42:02 PM
Plotted:7/7/2026 12:42:02 PM
References: xref-TMW-TOPO.dwg; xref-TBLOCK.dwg; xref-SERV.dwg; xref-ABCH.dwg