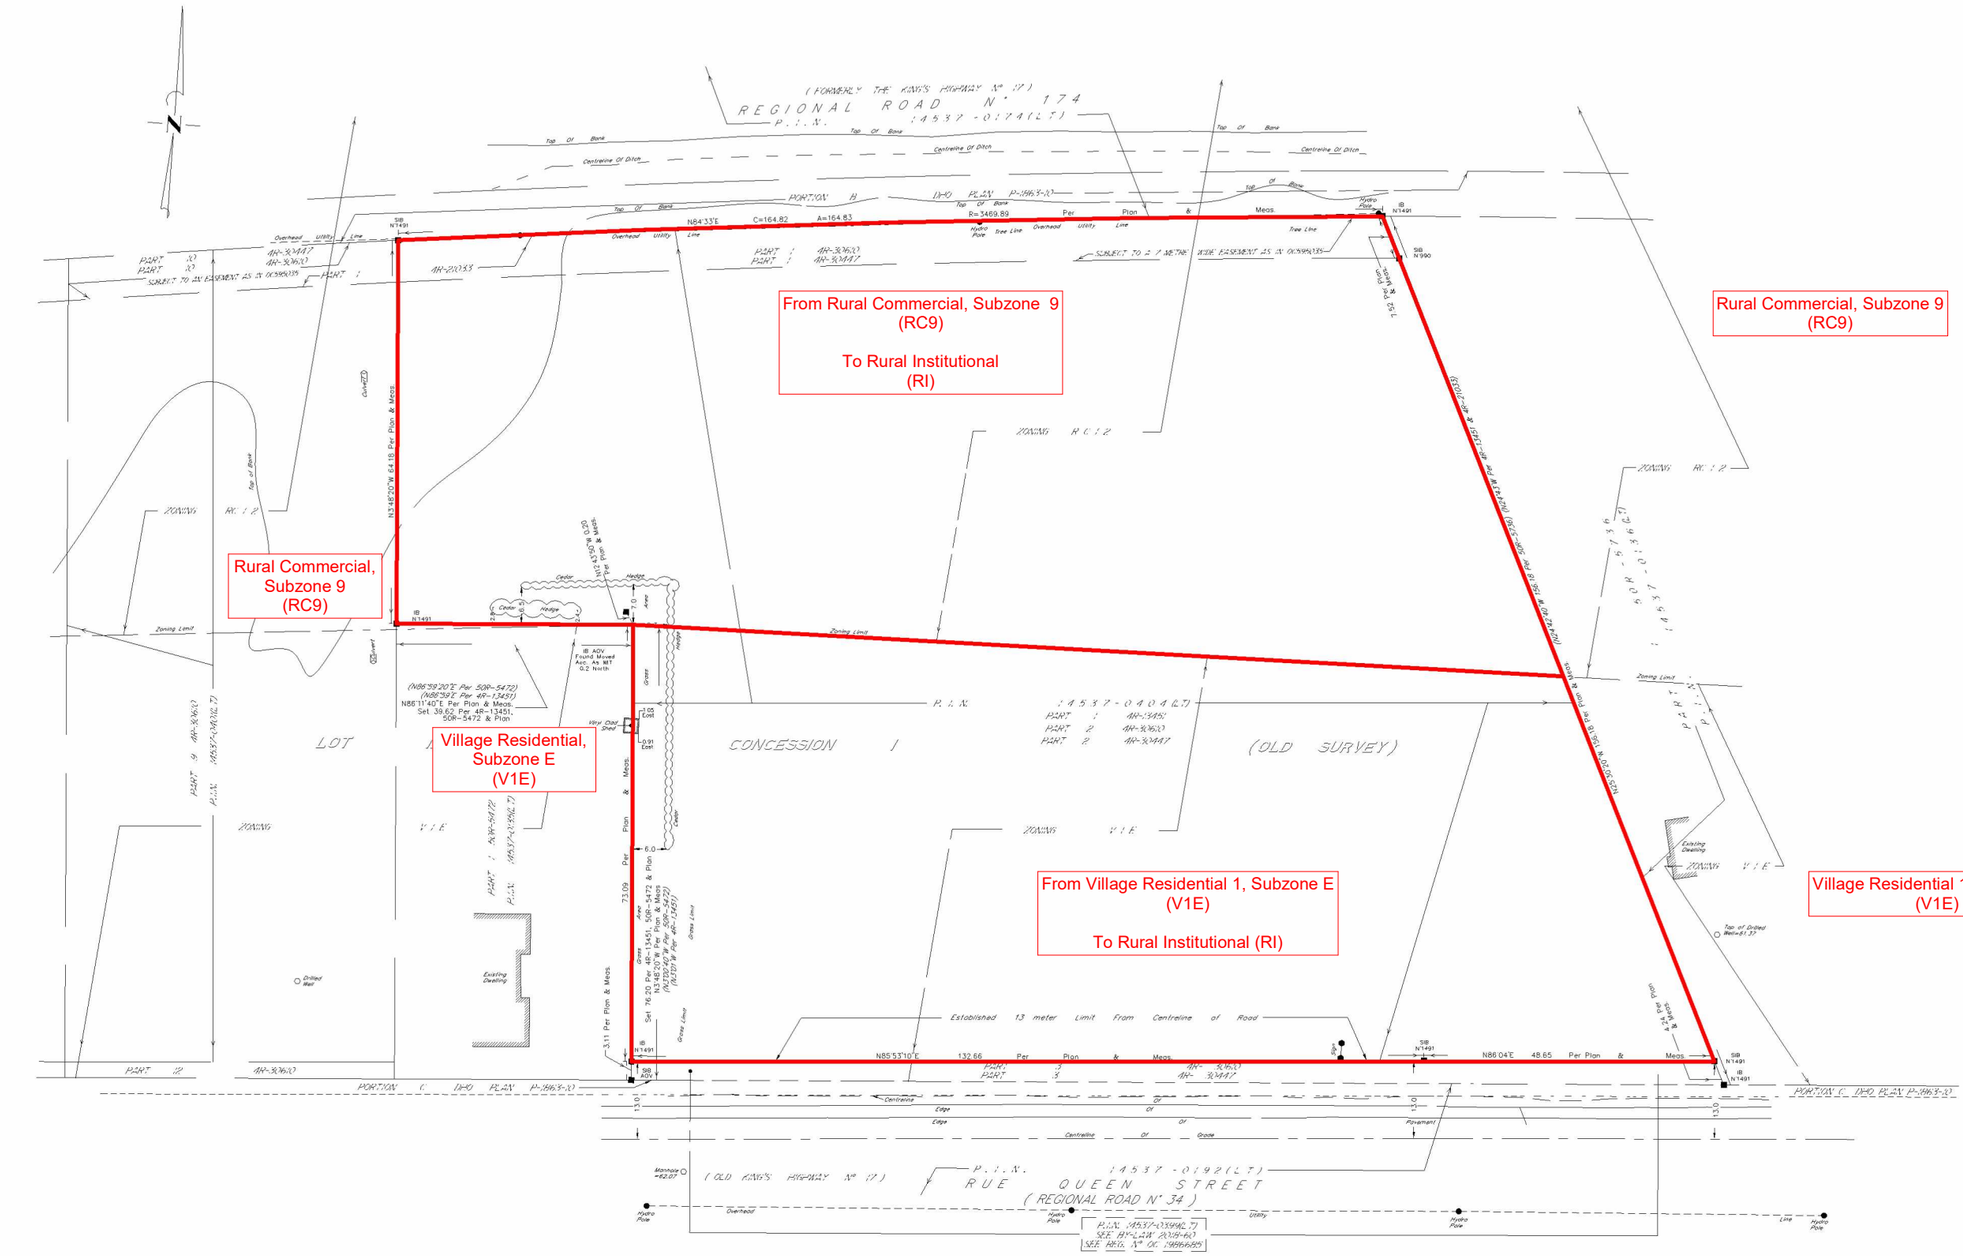


0 10 20 50 100m

1 : 1000

CSV ARCHITECTS
sustainable design · conception écologique
613.564.8118
www.csv.ca
190 O'Connor Street, Suite 100
Ottawa, Ontario, K2P 2R3

ST. FAUSTINA NEW PARISH

ZONING BYLAW AMENDMENT SKETCH

PROJECT NO: 2024-0740
DATE: 2026/10/14
DRAWN: RR
SKETCH NO:
APPROVED: CL
SCALE 1 : 1000

SKA-01