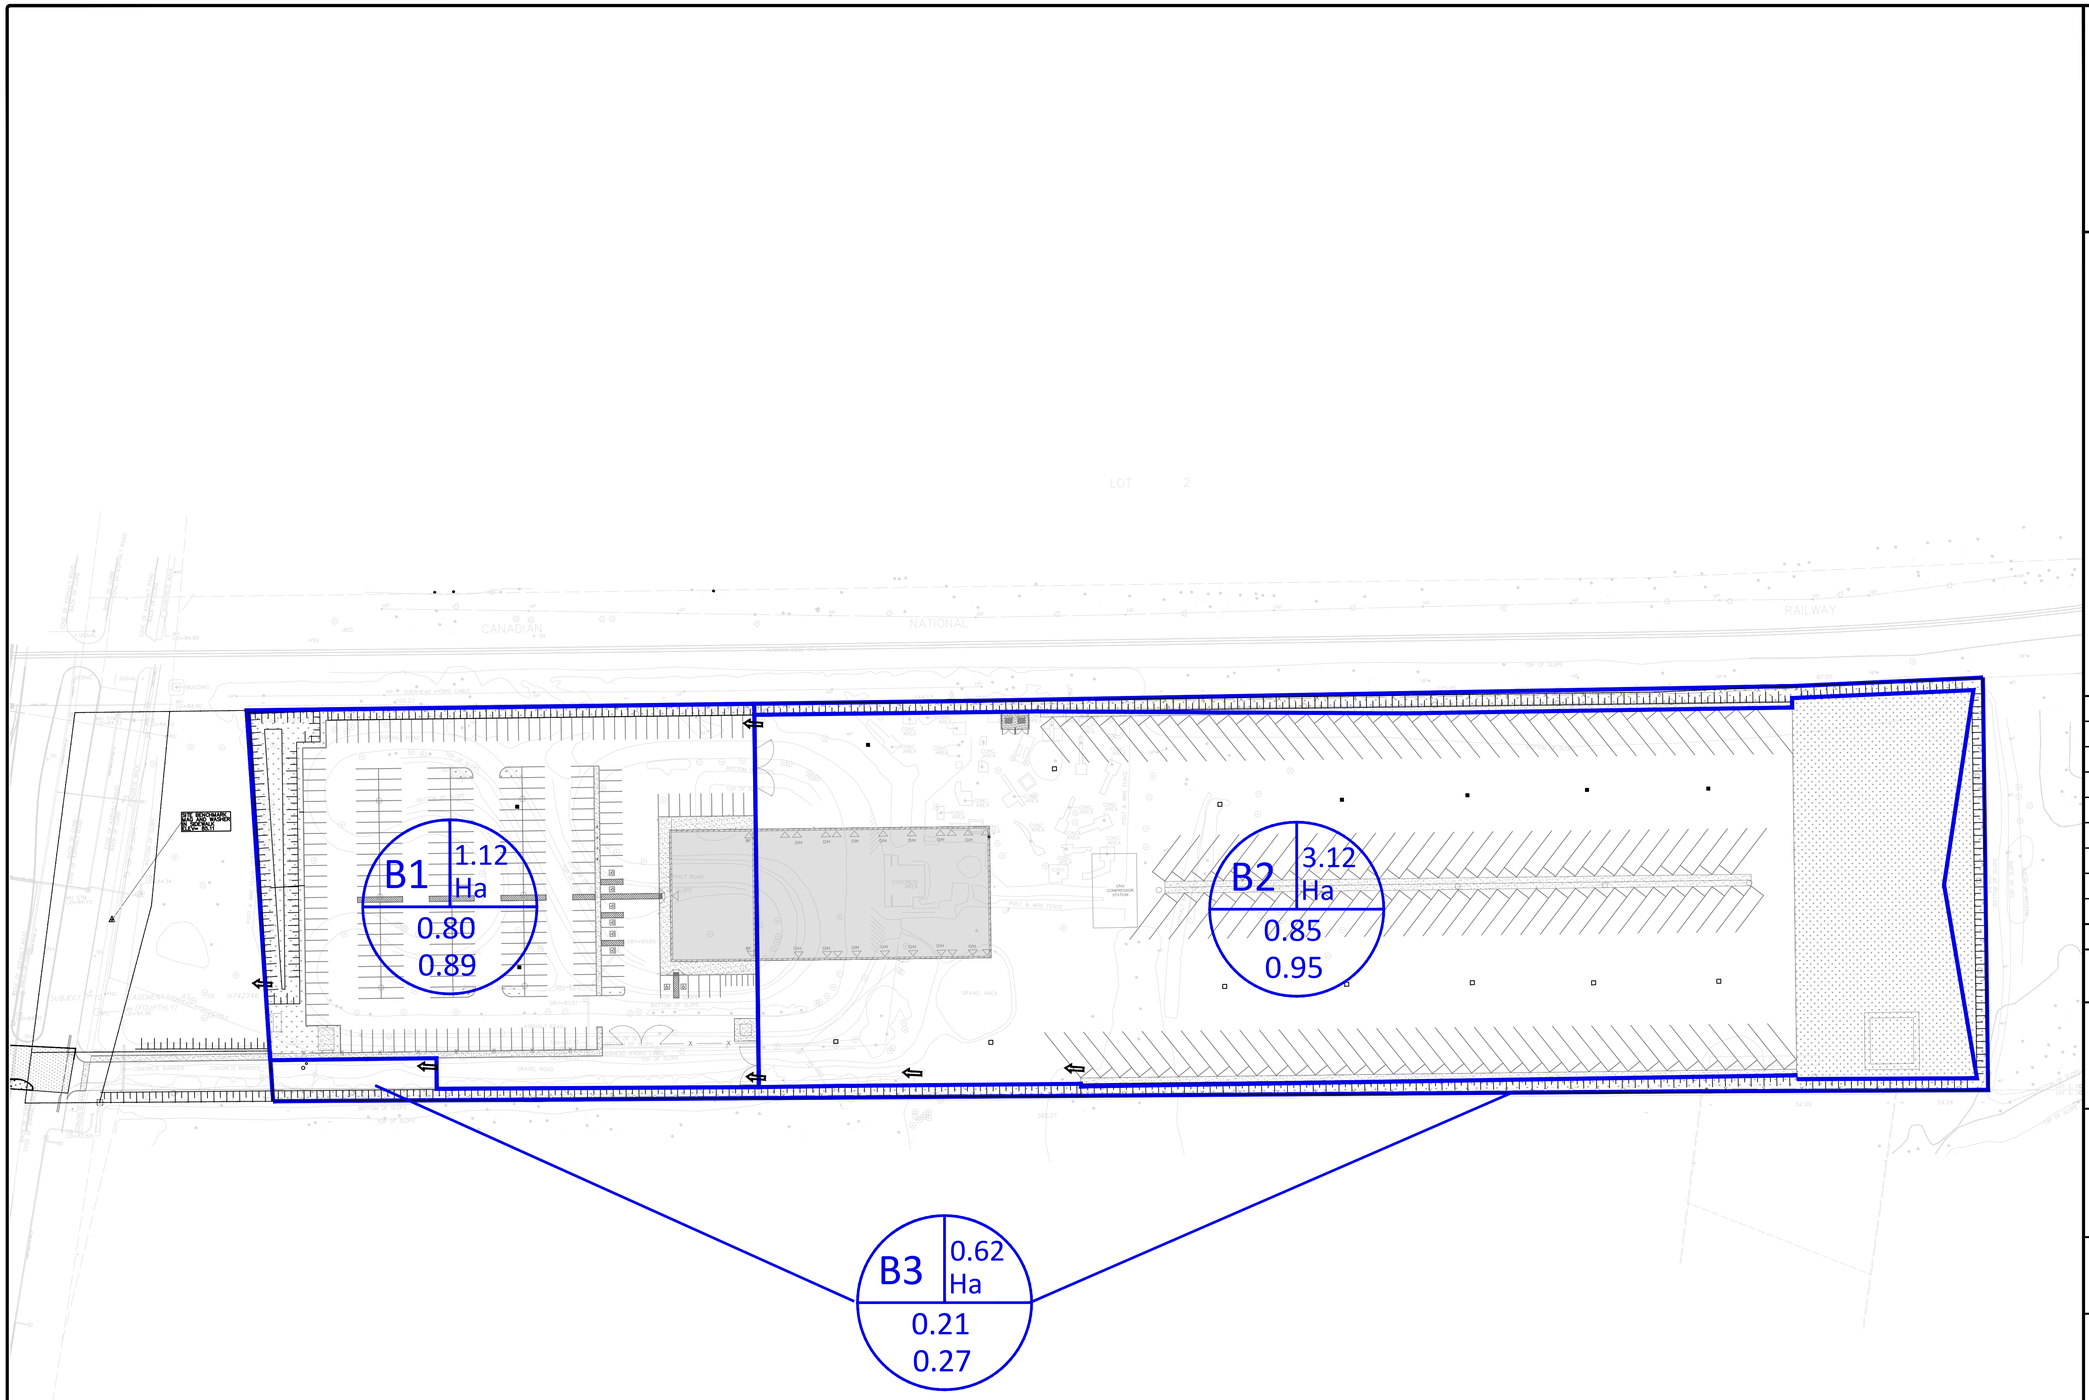


LEGEND

No.	Revisions	Date
2	REVISED PER COMMENTS & ISSUED FOR APPROVAL	10.30.2026
1	ISSUED FOR SUBMISSION	11.14.2025

Check and verify all dimensions before proceeding with the work

Do not scale drawings

SCALE 1 : 750

0 25 50 75 Metres

egis

Stamp: LICENSED PROFESSIONAL ENGINEER 2026-10-30 J. J. BURDEN 100534259 PROVINCE OF ONTARIO

Client:

MILLER WASTE SYSTEMS
112 BALES DRIVE EAST
EAST GWILLIMBURY, ON

Project:

PROPOSED OFFICE/INDUSTRIAL BUILDING
3145 CONROY ROAD
OTTAWA, ON

Drawing Title:

POST-DEVELOPMENT DRAINAGE AREAS

Scale: 1:750	Project Number:
Drawn By:	
Checked By:	Drawing Number: POST
Designed By:	

FOR REVIEW ONLY
NOT FOR CONSTRUCTION

#15862 D07-12-25-0107

FILENAME: I:\Ottawa\01 Project - Proposals\2025 Jobs\CCO\CO-25-1505 White Owl Group_Due Diligence_3145 Conroy Road\12 - Drawings\CO-25-1505- Design.dwg
LAST SAVED: Wednesday, October 28, 2026 LAST SAVED BY: J.Irvington
LAST PLOTTED: Wednesday, October 28, 2026 CTB FILE USED: