
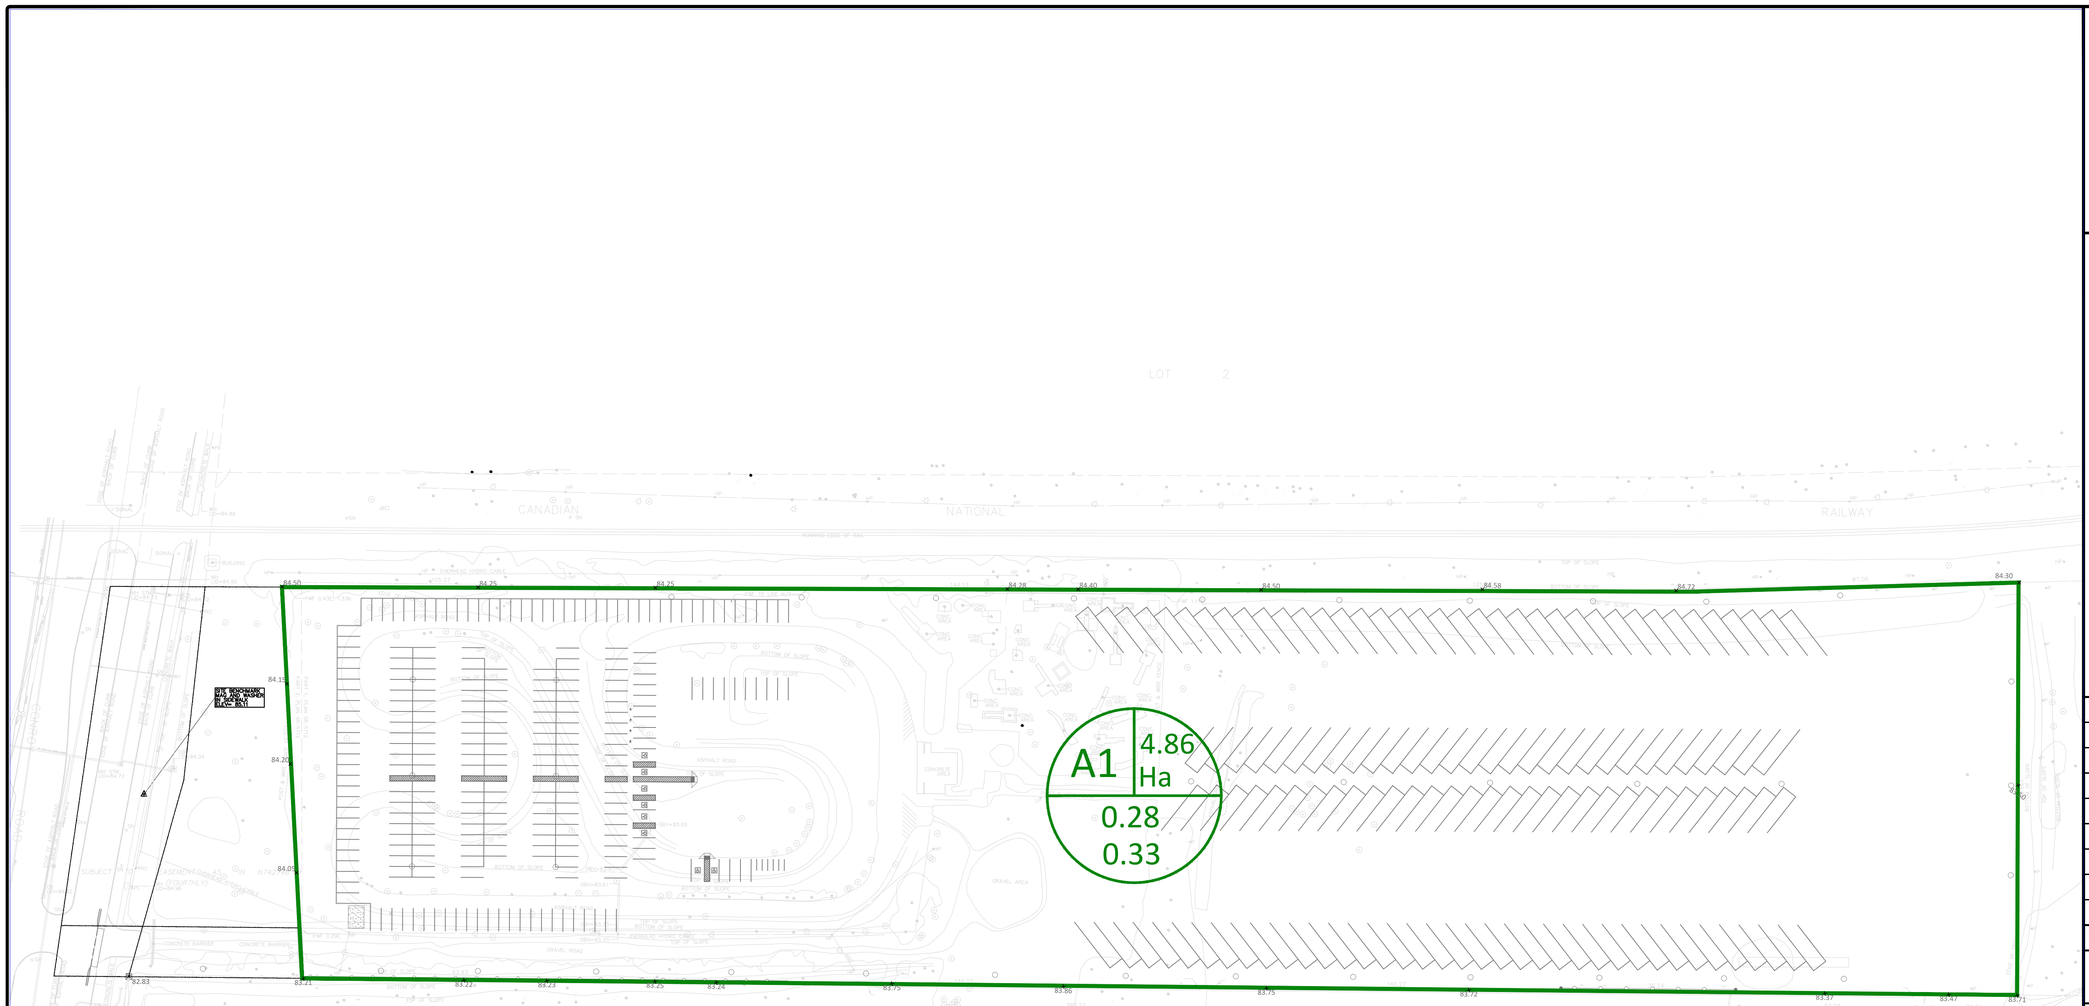


LEGEND

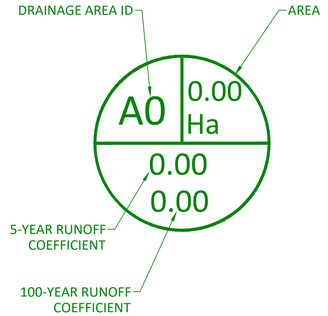

No.	Revisions	Date
2	REVISED PER COMMENTS & ISSUED FOR APPROVAL	10.30.2026
1	ISSUED FOR SUBMISSION	11.14.2025

Check and verify all dimensions before proceeding with the work

Do not scale drawings

SCALE 1 : 750

0 25 50 75 Metres

egis

Stamp:

LICENSED PROFESSIONAL ENGINEER
2026-10-30
J. J. BURDEN
100534259
PROVINCE OF ONTARIO

Client:

MILLER WASTE SYSTEMS
112 BALES DRIVE EAST
EAST GWILLIMBURY, ON

Project:

PROPOSED OFFICE/INDUSTRIAL BUILDING
3145 CONROY ROAD
OTTAWA, ON

Drawing Title:

PRE-DEVELOPMENT DRAINAGE AREAS

Scale: 1:750	Project Number:
Drawn By:	
Checked By:	Drawing Number: PRE
Designed By:	

FOR REVIEW ONLY
NOT FOR CONSTRUCTION

#15862 D07-12-25-0107

FILENAME: U:\Ottawa\01 Project - Proposal\12025 Jobs\CCO\CO-25-1505 White Owl Group_Due Diligence_3145 Conroy Road\12 - Drawing\CO-25-1505 - Design.dwg
LAST SAVED: Wednesday, October 29, 2025 LAST SAVED BY: J.Hyington
LAST PLOTTED: Wednesday, October 29, 2025 BY: CTB FILE USED: