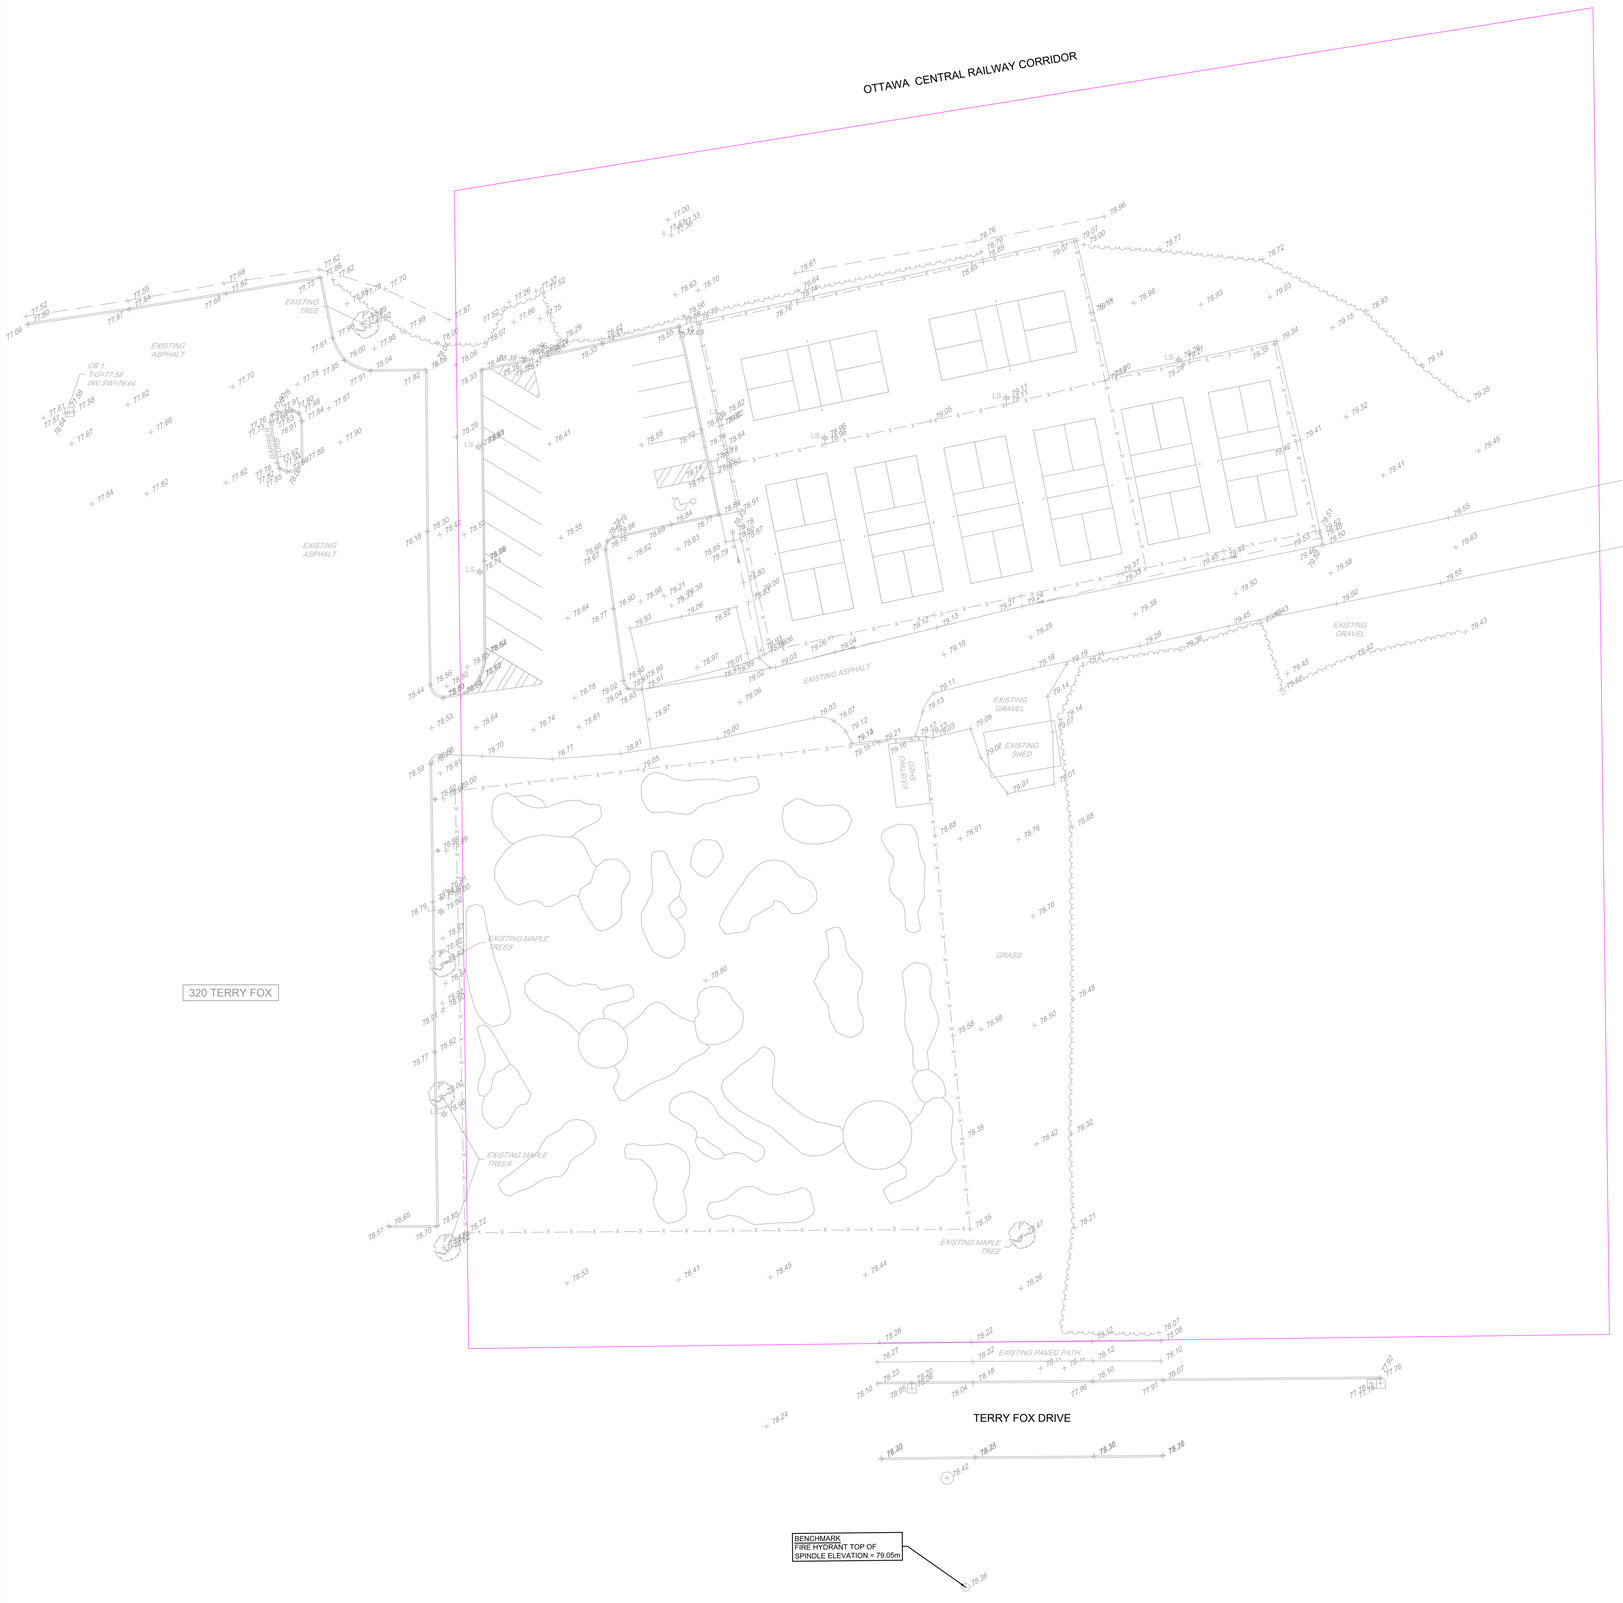
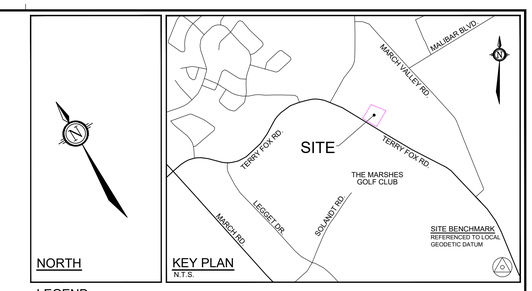



## LEGEND

- PROPERTY LINE
- EXISTING BUSHLINE
- EXISTING CHAIN LINK FENCE
- EXISTING SWALE
- EXISTING TOP OF SLOPE
- EXISTING STORM MANHOLE
- EXISTING SANITARY MANHOLE
- EXISTING CATCH BASIN
- EXISTING LANDSCAPE CATCH BASIN
- EXISTING HYDRANT
- EXISTING LAMP POST

**SOURCE REFERENCE:**
TOPOGRAPHIC INFORMATION:
1. NOVATECH TOPOGRAPHIC SURVEY / JULY 6, 2026 / MTM ZONE 9, NAD83

LEGAL INFORMATION:
1. 4M-1096 / FAIRHALL, MOFFATT & WOODLAND LIMITED / 2000 / MTM ZONE 9, NAD83 ORIG

NOTE:
THE POSITION OF ALL POLE LINES, CONDUITS, WATERMAINS, SEWERS AND OTHER UNDERGROUND AND OVERGROUND UTILITIES AND STRUCTURES IS NOT NECESSARILY SHOWN ON THE CONTRACT DRAWINGS, AND WHERE SHOWN, THE ACCURACY OF THE POSITION OF SUCH UTILITIES AND STRUCTURES IS NOT GUARANTEED. BEFORE STARTING WORK, DETERMINE THE EXACT LOCATION OF ALL SUCH UTILITIES AND STRUCTURES AND ASSUME ALL LIABILITY FOR DAMAGE TO THEM.

| No. | REVISION | DATE | BY |
|---|---|---|---|
| 1. | ISSUED FOR COORDINATION | NOV 9/26 | LKC |

SCALE 1:250 (1:250, 0 2 4 6 8 10)

DESIGN
CHECKED
DRAWN LKC
CHECKED
APPROVED

**FOR REVIEW ONLY**

LICENSED PROFESSIONAL ENGINEER — L.A. BOWLEY — 100091115 — NOV 9/26 — PROVINCE OF ONTARIO

NOVATECH
Engineers, Planners & Landscape Architects
Suite 200, 240 Michael Cowpland Drive
Ottawa, Ontario, Canada K2M 1P6
Telephone (613) 254-9643
Facsimile (613) 254-5867
Website www.novatech-eng.com

LOCATION
CITY OF OTTAWA
318 TERRY FOX DRIVE

DRAWING NAME
TOPOGRAPHIC SURVEY PLAN

PROJECT No. 126074
REV REV # 1
DRAWING No. 126074-TOPO

U:\2026\126074\CAD_EXISTING\126074-TOPO.DWG 11/10/2026 11:11 AM LCORRY
PLAMBFLDN2D - 5355mm/705mm