1068 CUMMINGS AVENUE | SENIORS RESIDENCE

SCALE 1:350

Proposed Ground Floor Plan | Amenities + Independent Living (IL) + Apartments

July 4, 2019

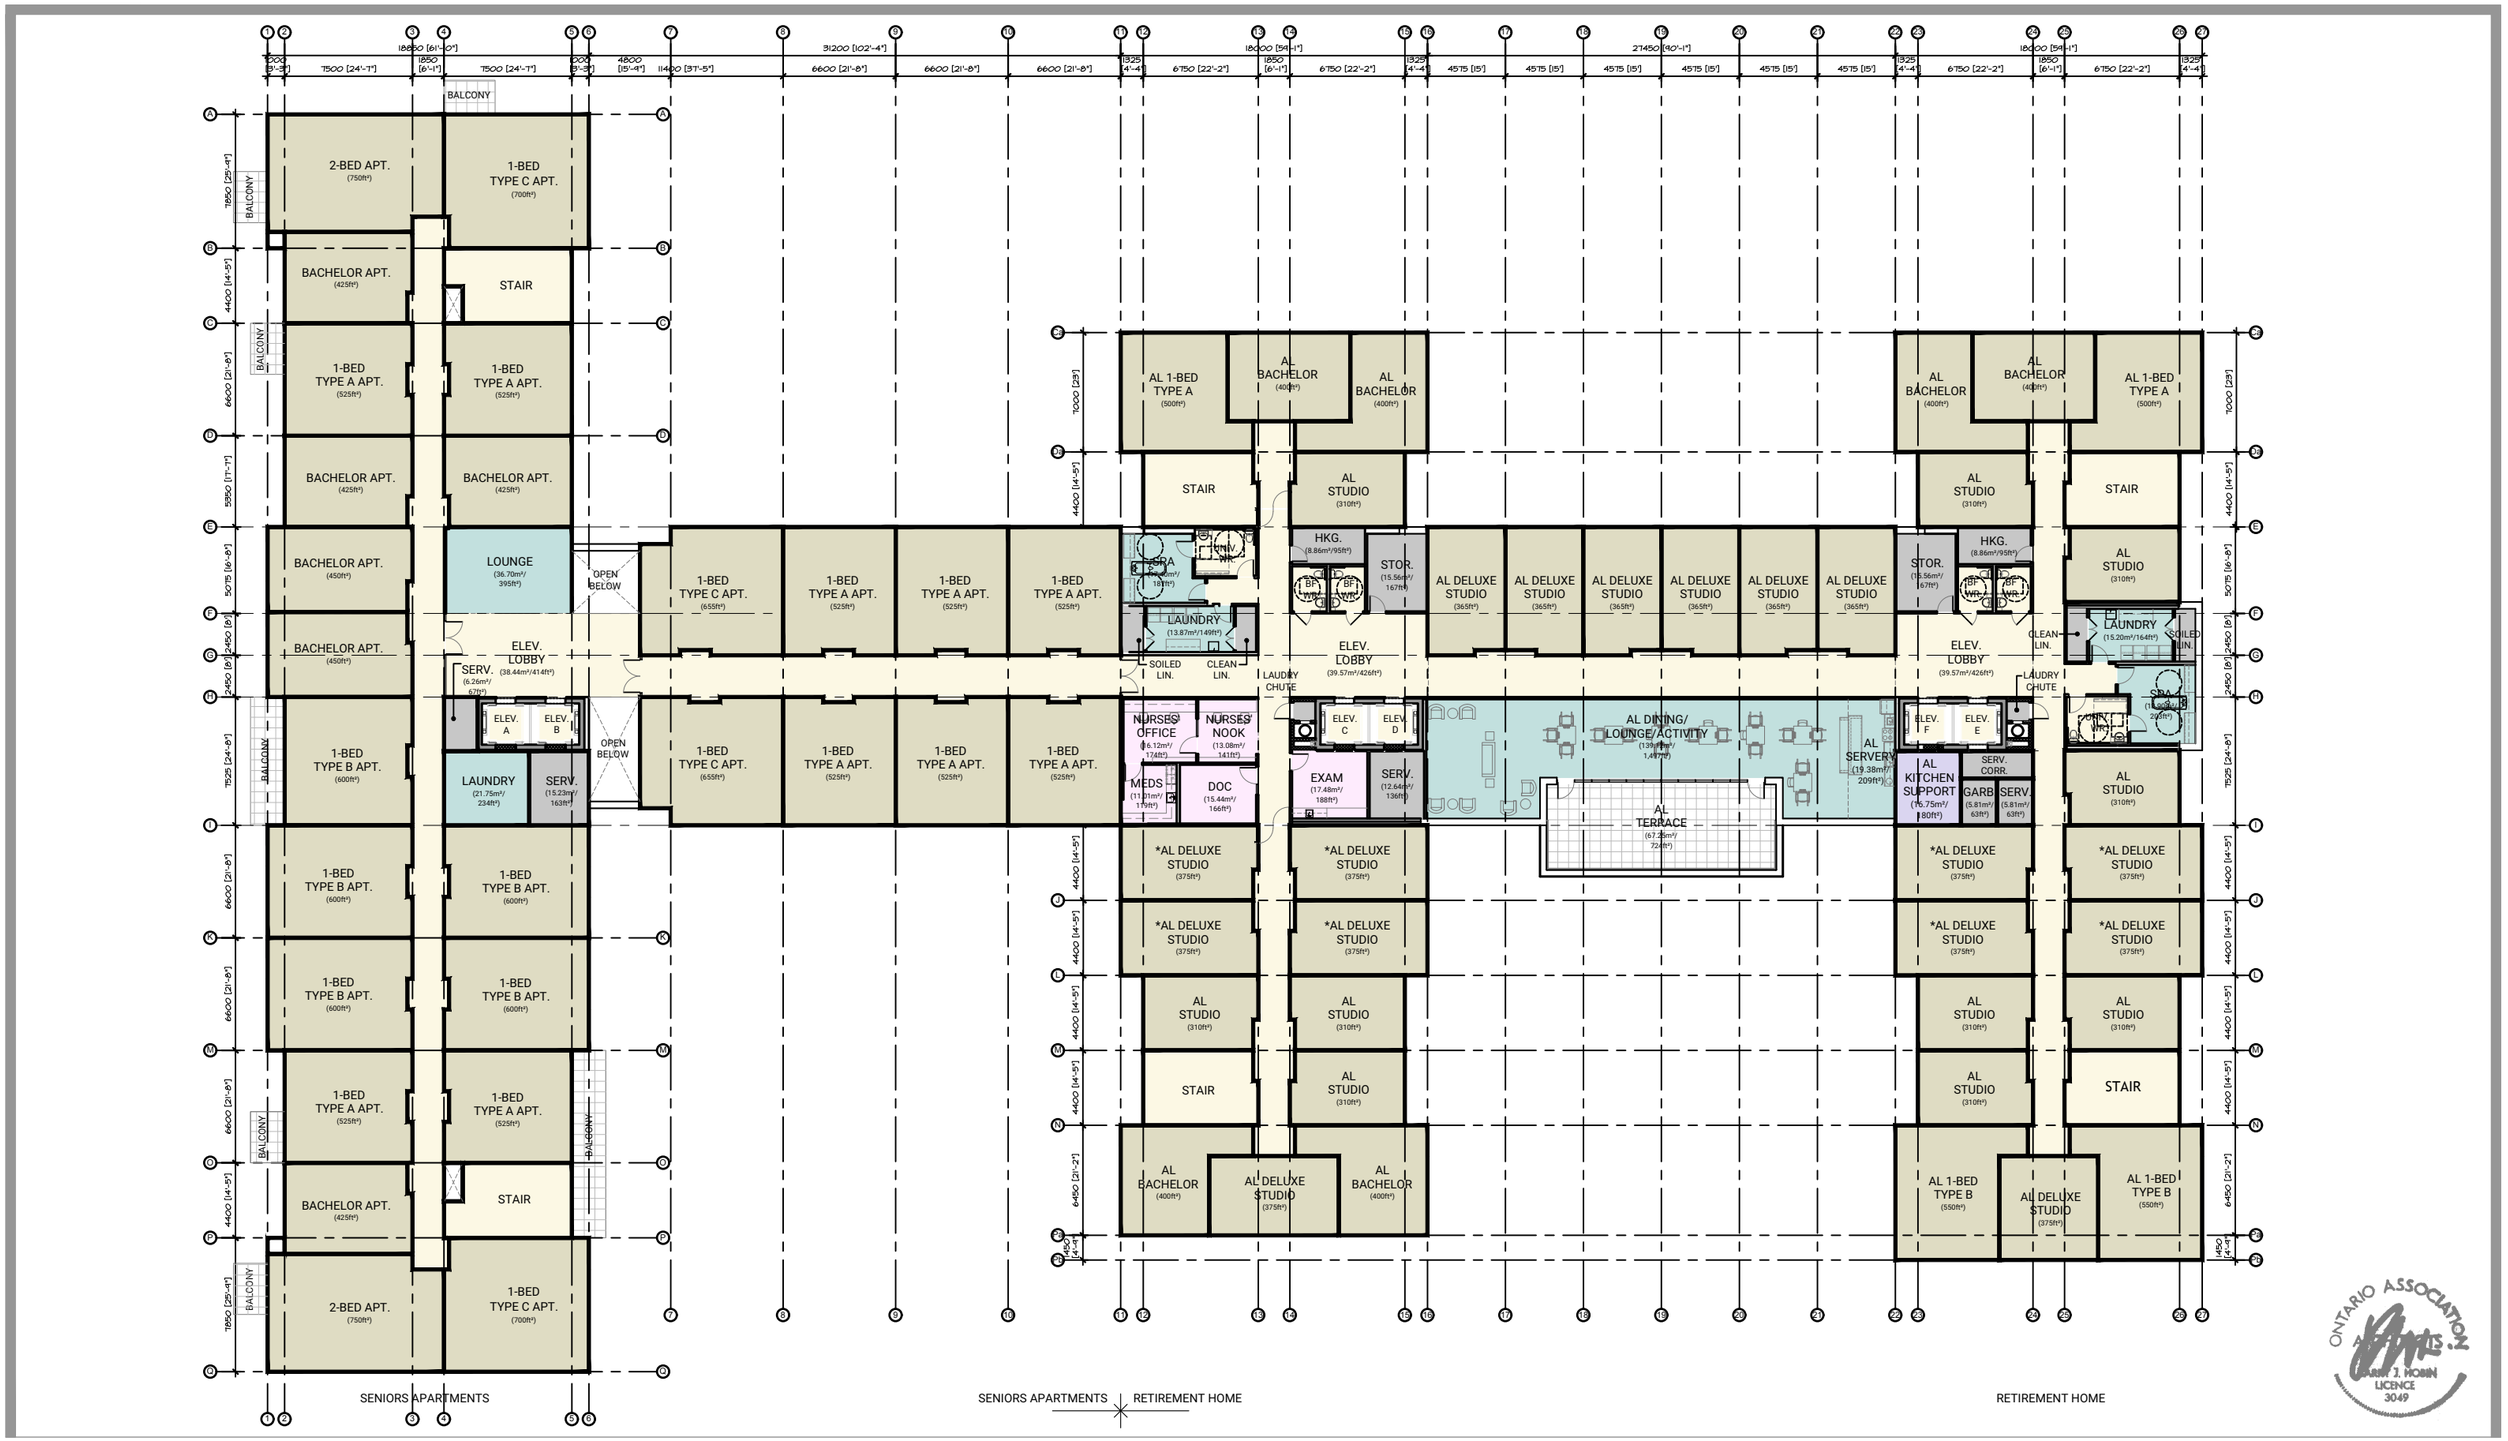

1068 CUMMINGS AVENUE | SENIORS RESIDENCE

Proposed Level 2 Floor Plan | Assisted Living (AL) + Apartments

SCALE 1:350

July 4, 2019

Huntington PROPERTIES

HOBIN ARCHITECTURE

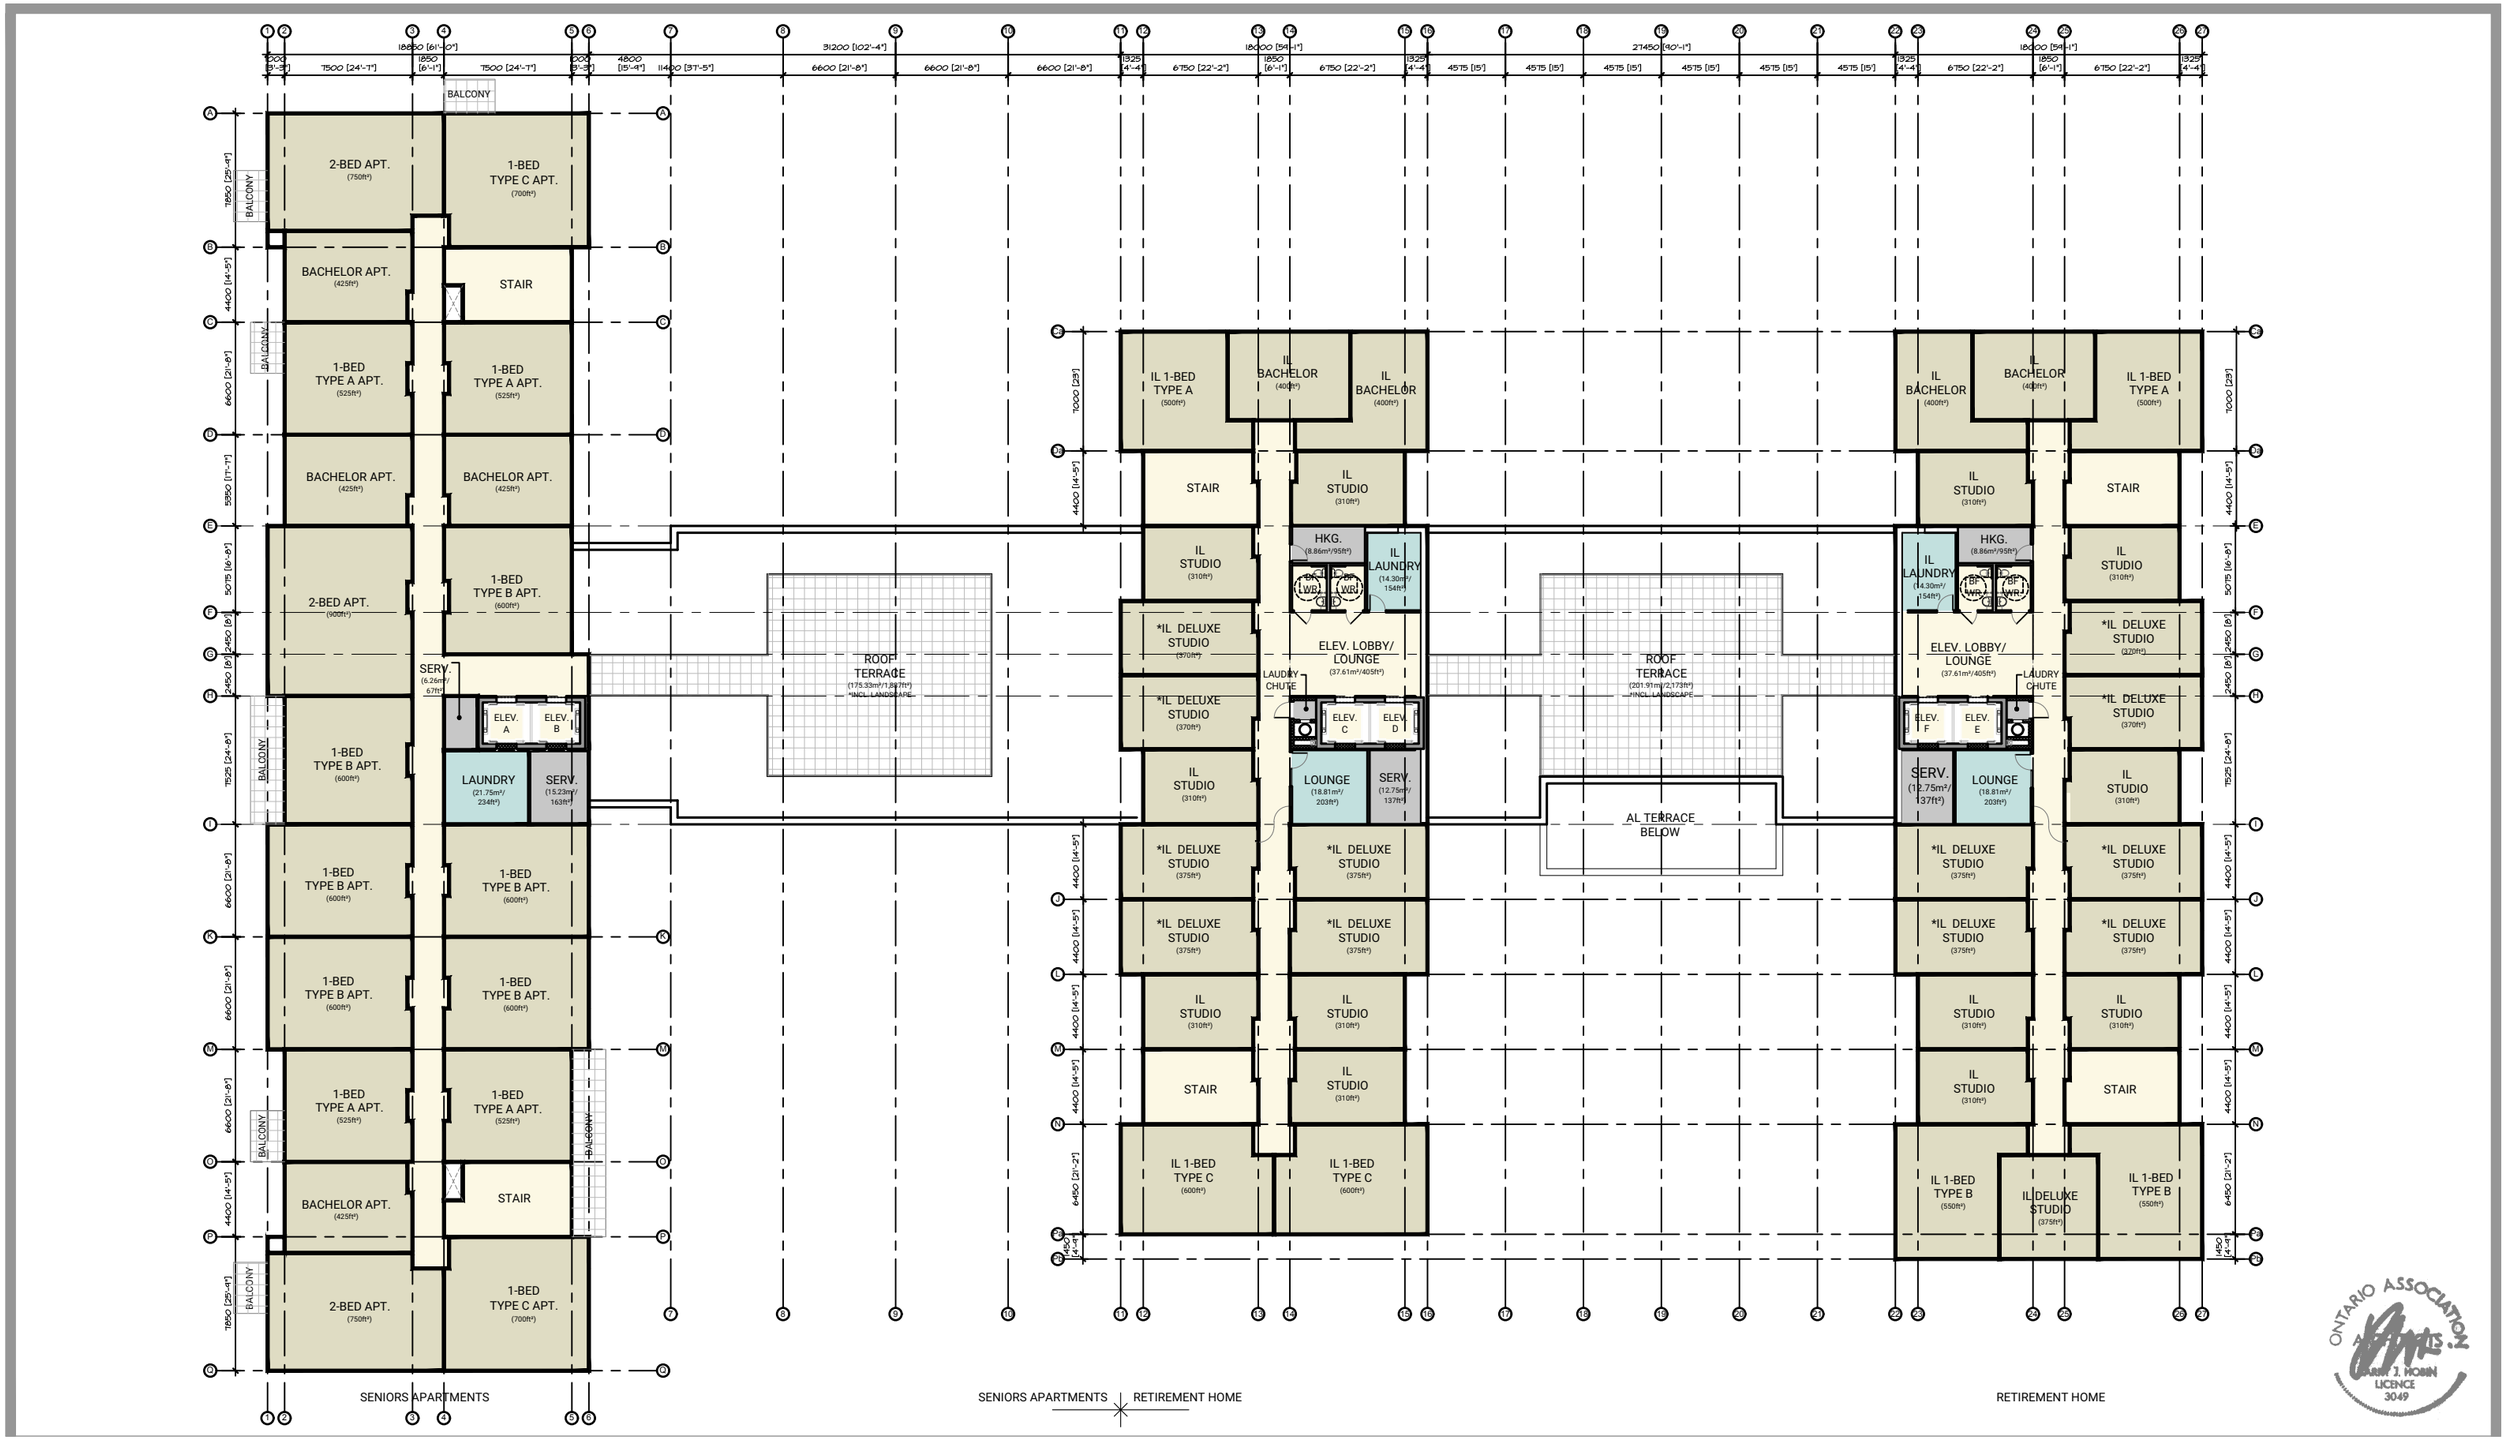

Huntington PROPERTIES

1068 CUMMINGS AVENUE | SENIORS RESIDENCE

SCALE 1:350 0 5 10 15 20 25 30 35 40 45 50ft / 0 1 2 3 4 5 10 15.0m

Proposed Levels 3-6 Floor Plan | Independent Living (IL) + Apartments

July 4, 2019

HOBIN ARCHITECTURE