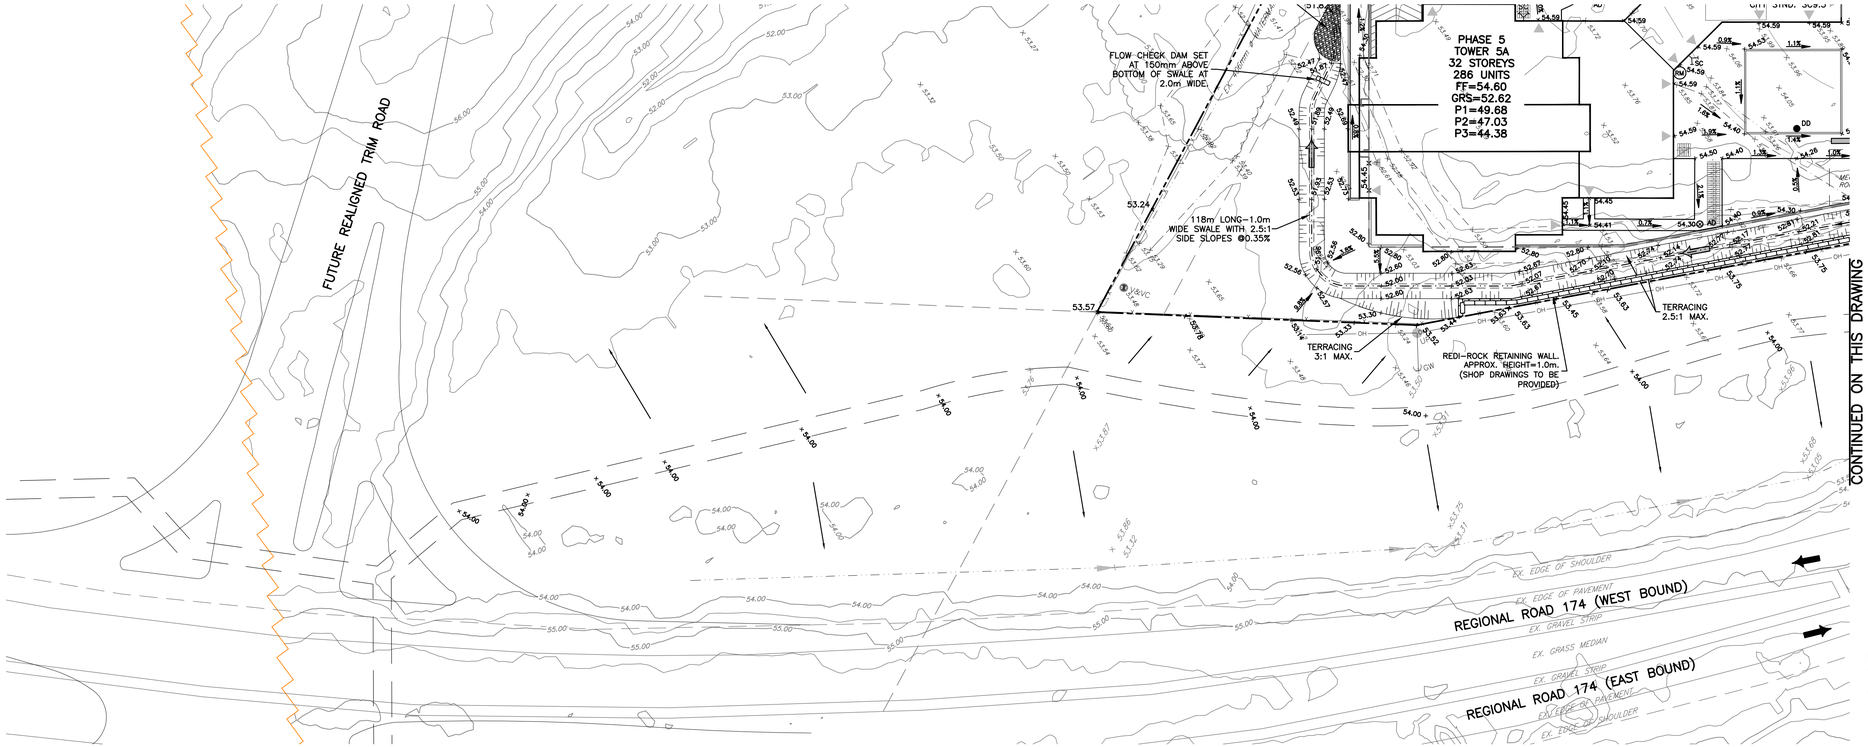

KEY PLAN

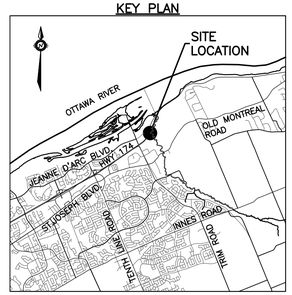

EXISTING LEGEND

OH — OH	OVERHEAD WIRES
UP	UTILITY POLE
LS	LIGHT STANDARD
CB	CATCHBASIN
CBE	CATCHBASIN ELBOW
CBT	CATCHBASIN TEE
AD	AREA DRAIN
T/G	TOP OF GRATE
GM	GAS METER
MH	MANHOLE (SANITARY OR STORM)
G	GAS MAIN
V&VB	VALVE AND VALVE BOX
V&VC	VALVE AND VALVE CHAMBER
FH	FIRE HYDRANT
EX.250mmø SAN	STORM SEWER
EX.300mmø STM	SANITARY SEWER
EX.200mmø WM	WATERMAIN
	TREES
X — X	FENCE
54.75	ORIGINAL GROUND ELEVATION
55.00	EXISTING CONTOUR
	OVERLAND FLOW ROUTE

PROPOSED LEGEND

	PROPERTY LINE
200mmø SAN	SANITARY SEWER
200mmø STM	STORM SEWER
200mmø WATERMAIN	WATERMAIN
	CLAY SEAL
STM MH 211	STORM MANHOLE
SAN MH 104	SANITARY MANHOLE
CB1	CATCHBASIN
CBE	CATCHBASIN ELBOW
CBT	CATCHBASIN TEE
DD	DECK DRAIN (CAPPED AT SURFACE)
AD	AREA DRAIN AND DECK DRAIN
RD	ROOF DRAIN
V&VB	VALVE AND VALVE BOX
V&VC	VALVE AND VALVE CHAMBER (W3)
	FIRE HYDRANT
45°	45° WATERMAIN BEND
22°	22.5° WATERMAIN BEND
11°	11.25° WATERMAIN BEND
200x150	WATERMAIN TEE (MAIN BRANCH)
200x200x200	WATERMAIN CROSS
200x150	WATERMAIN REDUCER
M	WATER METER
RM	REMOTE WATER METER READER
SC	SIAMESE CONNECTION
FF=	FLOOR ELEVATION
GRS=	GARAGE FLOOR SLAB ELEVATION
P1=	PARKING LEVEL FLOOR ELEVATION
3.0%	SLOPE AND DIRECTION OF FLOW
54.75	FINAL GRADE
H.P.	HIGH POINT
	TERRACING
T/G=	TOP OF GRATE ELEVATION
T/F=	TOP OF FLANGE
	OVERLAND FLOW ROUTE
	PHASING LIMITS
	SILT FENCE
	BARRIER CURB (SC1.1)
DC	DEPRESSED BARRIER CURB LOCATION
	SWALE AND DIRECTION OF FLOW
	RETAINING WALL
	BUILDING ENTRY LOCATION
ADJ	STRUCTURE TO BE ADJUSTED
REL	STRUCTURE TO BE RELOCATED

TOPOGRAPHIC INFORMATION

PROVIDED BY ANNIS, O'SULLIVAN, VOLLEBEKK LTD.
DATED JULY 20, 2018

JOB BENCHMARK

PROVIDED BY ANNIS, O'SULLIVAN, VOLLEBEKK LTD.
NCC MONUMENT 01919680184
MTM–NAD83 ZONE 9
NORTHING=5040610.15
EASTING=384736.57
ELEVATION=52.68

0 4m 8m 16m
HORIZONTAL 1:400

ARCHITECTURE DE PAYSAGE Landscape architect

CIVIL Civil
exp SERVICES INC.
2650 Queensview Drive, Unit 100, Ottawa, ON. K2B 8H6
T 613 688 1899 F 613 225 7330 www.exp.com

ARCHITECTES Architect
NEUF architect(e)s SENCRL
630, boul. René-Lévesque O. 32e étage, Montréal QC H3B 1S6
T 514 847 1117 NEUFarchitectes.com

SCEAU Seal

LICENSED PROFESSIONAL ENGINEER
J.L. FITZPATRICK
2019-07-23
PROVINCE OF ONTARIO

exp Services Inc.
t: +1.613.688.1899 | f: +1.613.225.7337
2650 Queensview Drive, Suite 100
Ottawa, ON K2B 8H6
Canada
www.exp.com

• BUILDINGS • EARTH & ENVIRONMENT • ENERGY •
• INDUSTRIAL • INFRASTRUCTURE • SUSTAINABILITY •

CLIENT Client

BRIGIL

98 Rue Lois, Gatineau QC J8Y 3R7
T 819 243 7382 www.brigil.com

OUVRAGE Project

PETRIE'S LANDING I - PHASES 3-5

EMPLACEMENT Location
OTTAWA, ON.

NO PROJET No.
OTT-00247308-A0

NO	REVISION	DATE (aa.mm.jj)
1	ISSUED FOR REVIEW	18.08.03
2	ISSUED FOR SITE PLAN APPROVAL	18.09.14
3	ISSUED FOR CLIENT REVIEW	19.04.05
4	ISSUED FOR SITE PLAN APPROVAL	19.05.10
5	ISSUED FOR SITE PLAN APPROVAL	19.05.22
6	ISSUED FOR SPA-CITY COMMENTS	19.07.22

DESSINÉ PAR Drawn by
S.BUTLER

VÉRIFIÉ PAR Checked by
B.THOMAS

DATE (aa.mm.jj)
18.07.18

ÉCHELLE Scale
1:400

TITRE DU DESSIN Drawing Title

MUP GRADING PLAN

RÉVISION Revision

NO. DESSIN Dwg Number
C203

D-07-12-18-0143

#14602

Filename: p:\ottawo\ott\247000\ott-00247308-a0 - petrie's landing towers 3, 4, 5 - brigil\drawings\civil\ott-00247308-a0-c-203.dwg
Last Saved: 2019-07-23 Last Plotted: 7/22/2019 3:16:15 PM
Layout: C203 Model: MUP
References: xref:Ex-APCH.dwg; xref:arch-2019.dwg; xref:NEUF-24x36.dwg; xref:SER-2018.dwg; xref:GRD-2018.dwg; xref:AQV-CSV.dwg