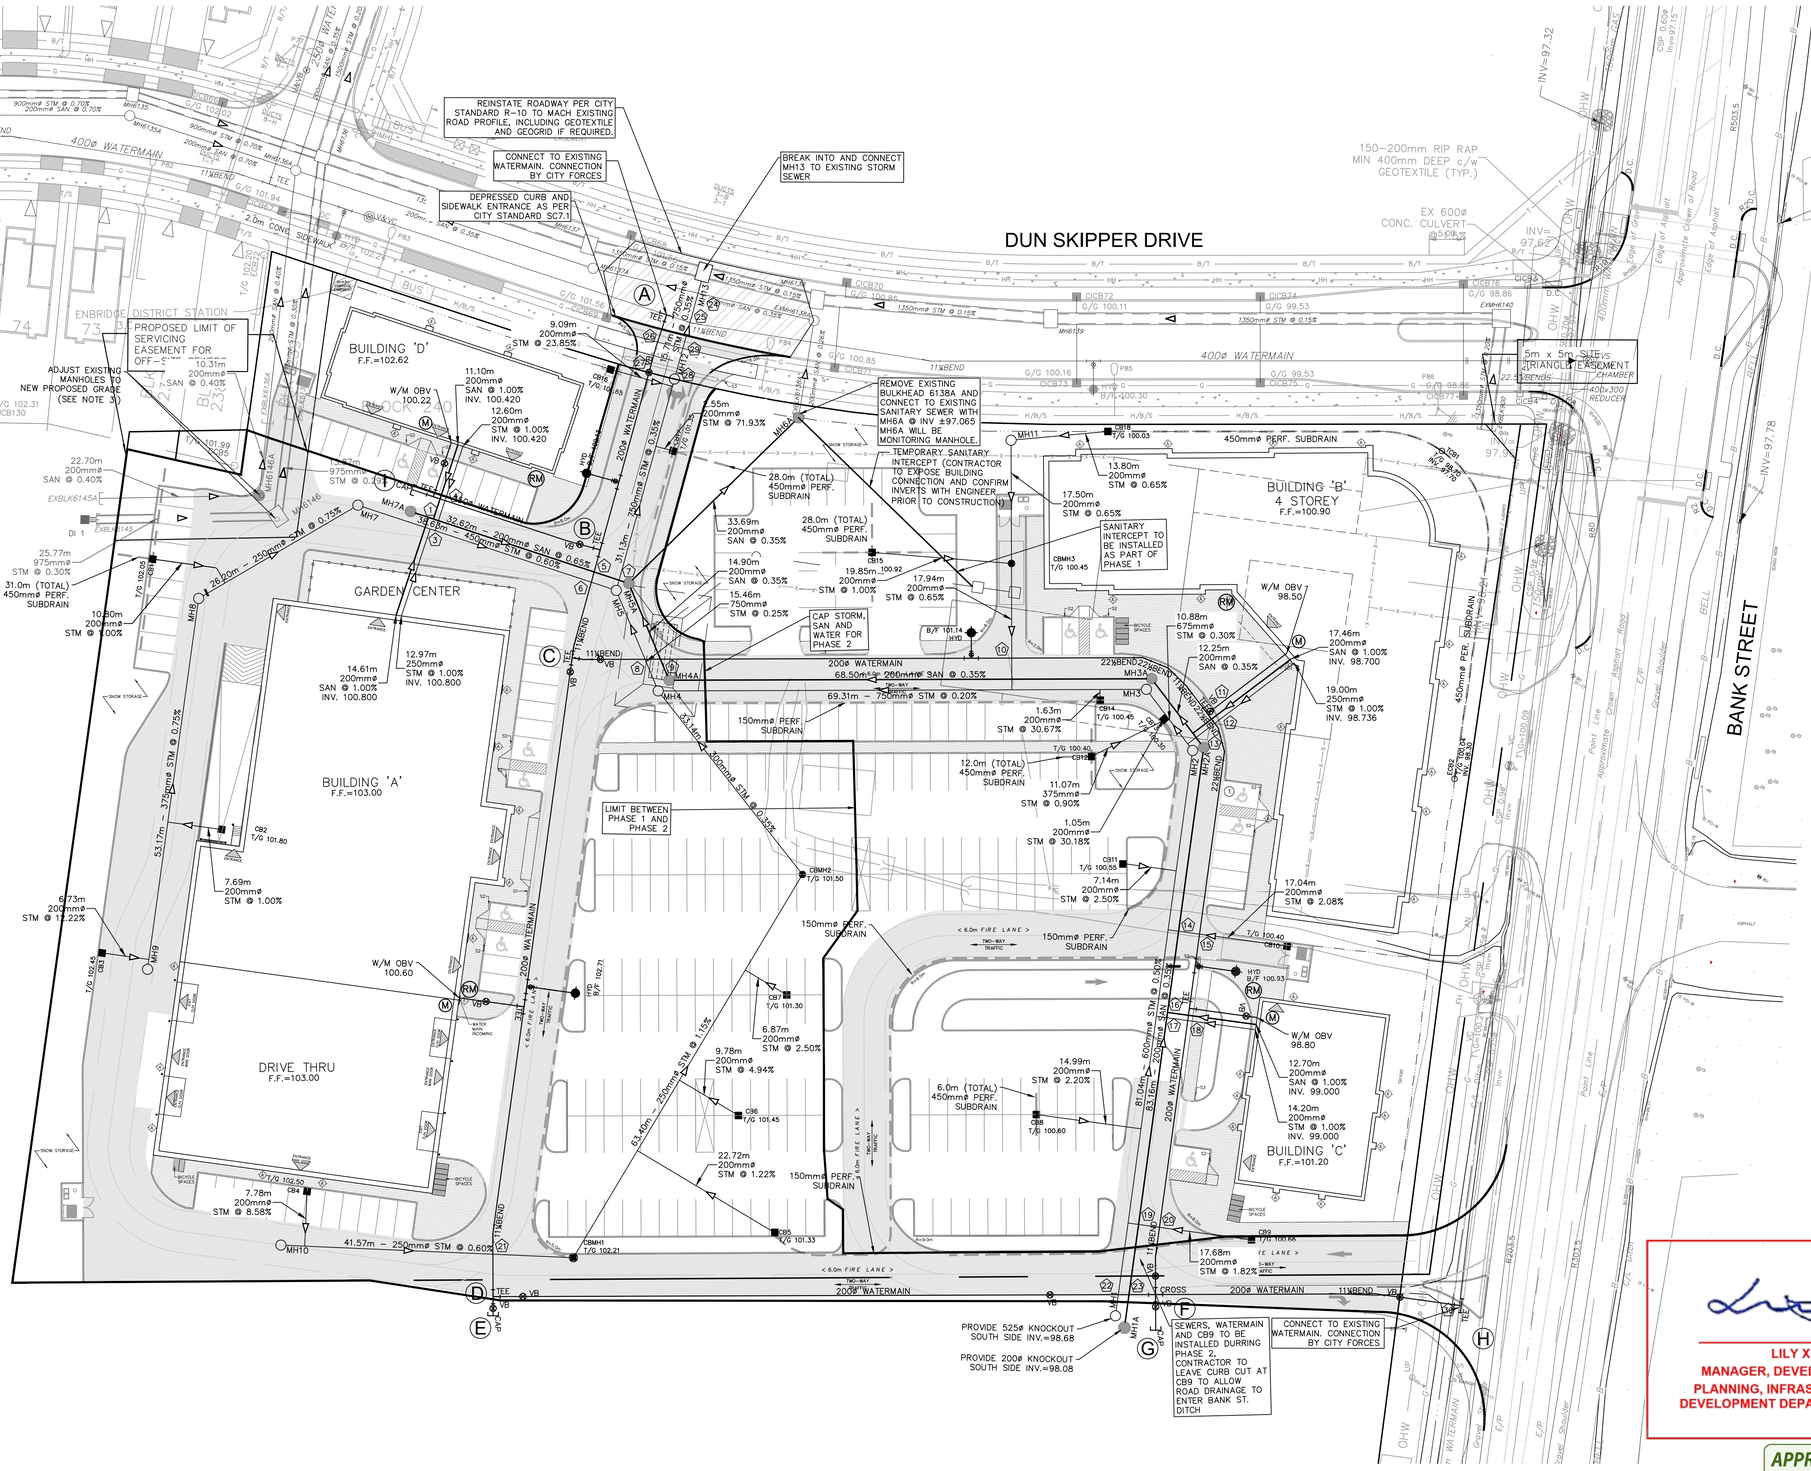

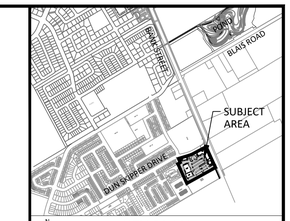

KEY PLAN
(NTS)

NOTES:

1. SEE DRAWING C-010 FOR ADDITIONAL DETAILS AND NOTES.
2. SITE BENCHMARK TO BE OBTAINED FROM LEGAL SURVEYOR H.A. KEN SHIPMAN SURVEYING LTD.
3.0 EXISTING SANITARY MANHOLE - MH6146A AS-BUILT F/C = 102.019 TO BE ADJUSTED TO ±102.160
EXISTING STORM MANHOLE - MH61646 AS-BUILT F/C = 102.018 TO BE ADJUSTED TO ±102.24.

No.	REVISIONS	By	Date
14			
13			
12			
11			
10			
9			
8			
7	REVISED AS PER CITY COMMENTS	JIM	2020:04:20
6	REVISED AS PER CITY COMMENTS	JIM	2020:04:02
5	ISSUED FOR TENDER	JIM	2020:03:18
4	REVISED AS PER CITY COMMENTS	JIM	2020:03:13
3	REVISED AS PER CITY COMMENTS	JIM	2019:12:09
2	REVISED AS PER NEW SITE PLAN AND CITY COMMENTS	JIM	2019:10:11
1	ISSUED FOR SPA	JIM	2019:04:15

IBI GROUP
400 – 333 Preston Street
Ottawa ON K1S 5N4 Canada
tel 613 225 1311 fax 613 225 9868
ibigroup.com

Project Title
BANK STREET DEVELOPMENT
4836 BANK STREET

LICENSED PROFESSIONAL ENGINEER
J. I. MOFFATT
2020/04/20
PROVINCE OF ONTARIO

Drawing Title
SITE SERVICING PLAN

Scale
1 : 400

Design	Date
SEL	FEB. 2019
Drawn	Checked
DPS	JIM
Project No.	Drawing No.
119351	001

LILY XU, MCIP, RPP
MANAGER, DEVELOPMENT REVIEW SOUTH
PLANNING, INFRASTRUCTURE & ECONOMIC DEVELOPMENT DEPARTMENT, CITY OF OTTAWA

APPROVED
By Lily Xu at 10:29 am, Jul 08, 2020

D07-12-19-0092

#17977