


1 FRONT ELEVATION
A200a SCALE 1 : 125

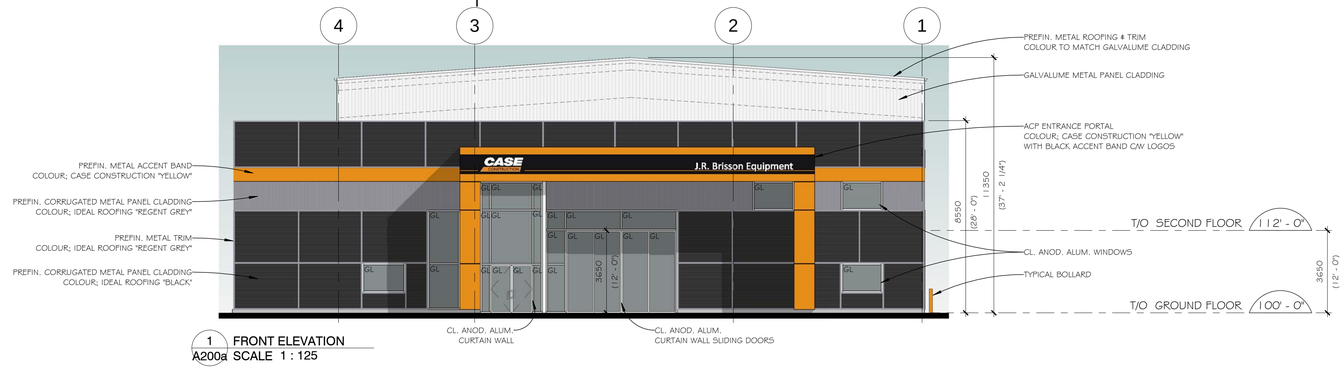


2 SOUTH ELEVATION
A200a SCALE 1 : 125




3 EAST ELEVATION
A200a SCALE 1 : 125

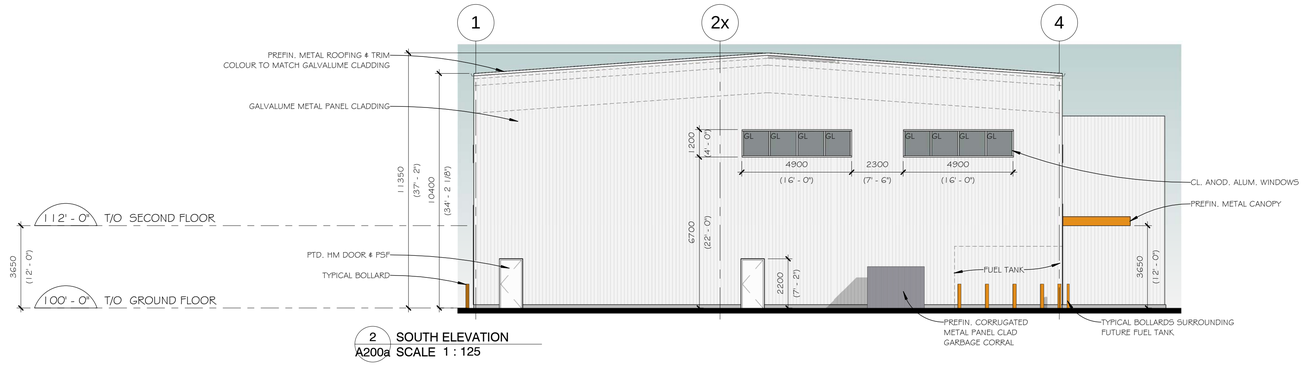


4 WEST ELEVATION
A200a SCALE 1 : 125

plot scale 1:1

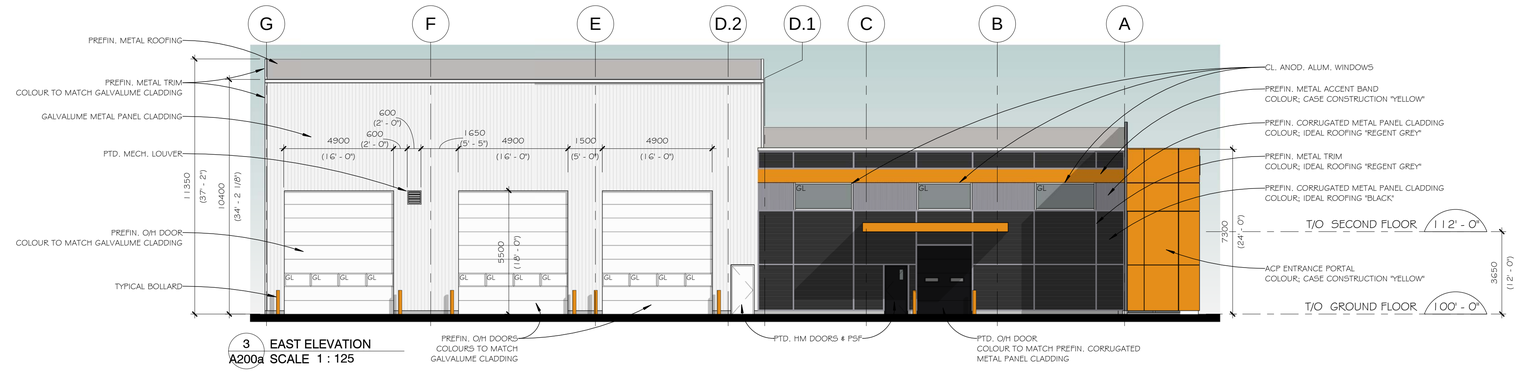SHEET SIZE: ARCH D (24"x36")

## NOTES:

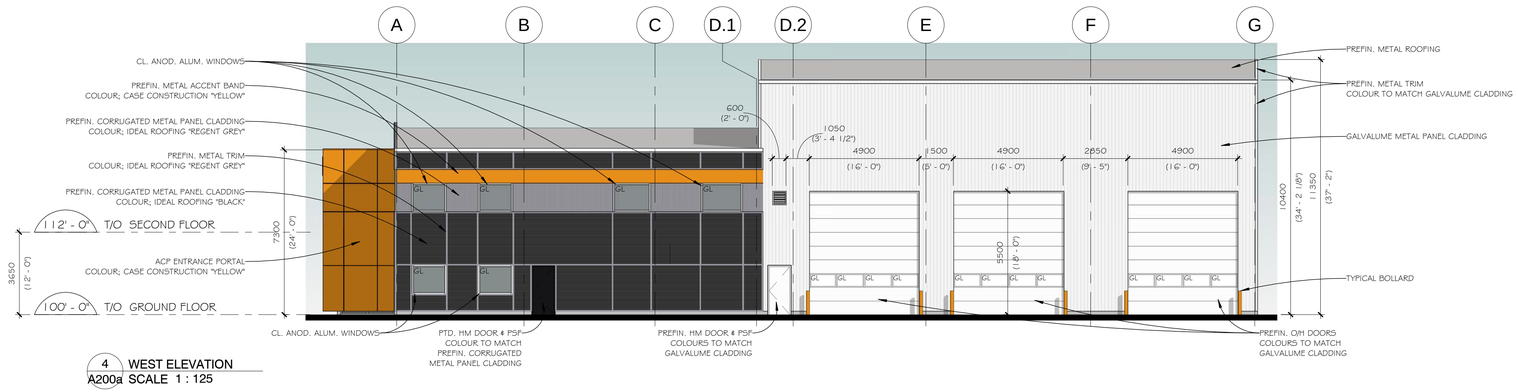Contractor shall check and verify all dimensions on site and report any discrepancies to the Architect before proceeding.

| no. | revision | date |
|---|---|---|
| 0 | ISSED FOR SPA | 21 JUN 2018 |

north nord


kwc

383 Parkdale Avenue, Suite 201
Ottawa Ontario Canada K1Y 4R4

**KWC ARCHITECTS INC.**

**PHONE** (613) 238-2117
**FAX** (613) 238-6595
**E MAIL** kwc@kwc-arch.com


detail no. 1 / A1 détail no.
sheet no. feuille no.

project
projet

**J.R. Brisson Equipment Ltd.**
**CASE EQUIPMENT**
**DEALERSHIP**

**495 JINKINSON RD.**
**STITTSVILLE, ON**

designed by
conçu par KWC

approved by
approuvé par

drawn by
dessiné par

project no.
no. du projet 1829

date
21 JUNE 2018

scale
as noted

drawing / dessin

**COLOURED ELEVATIONS**

revision
révision

sheet no.
no. de la feuille **A200a**